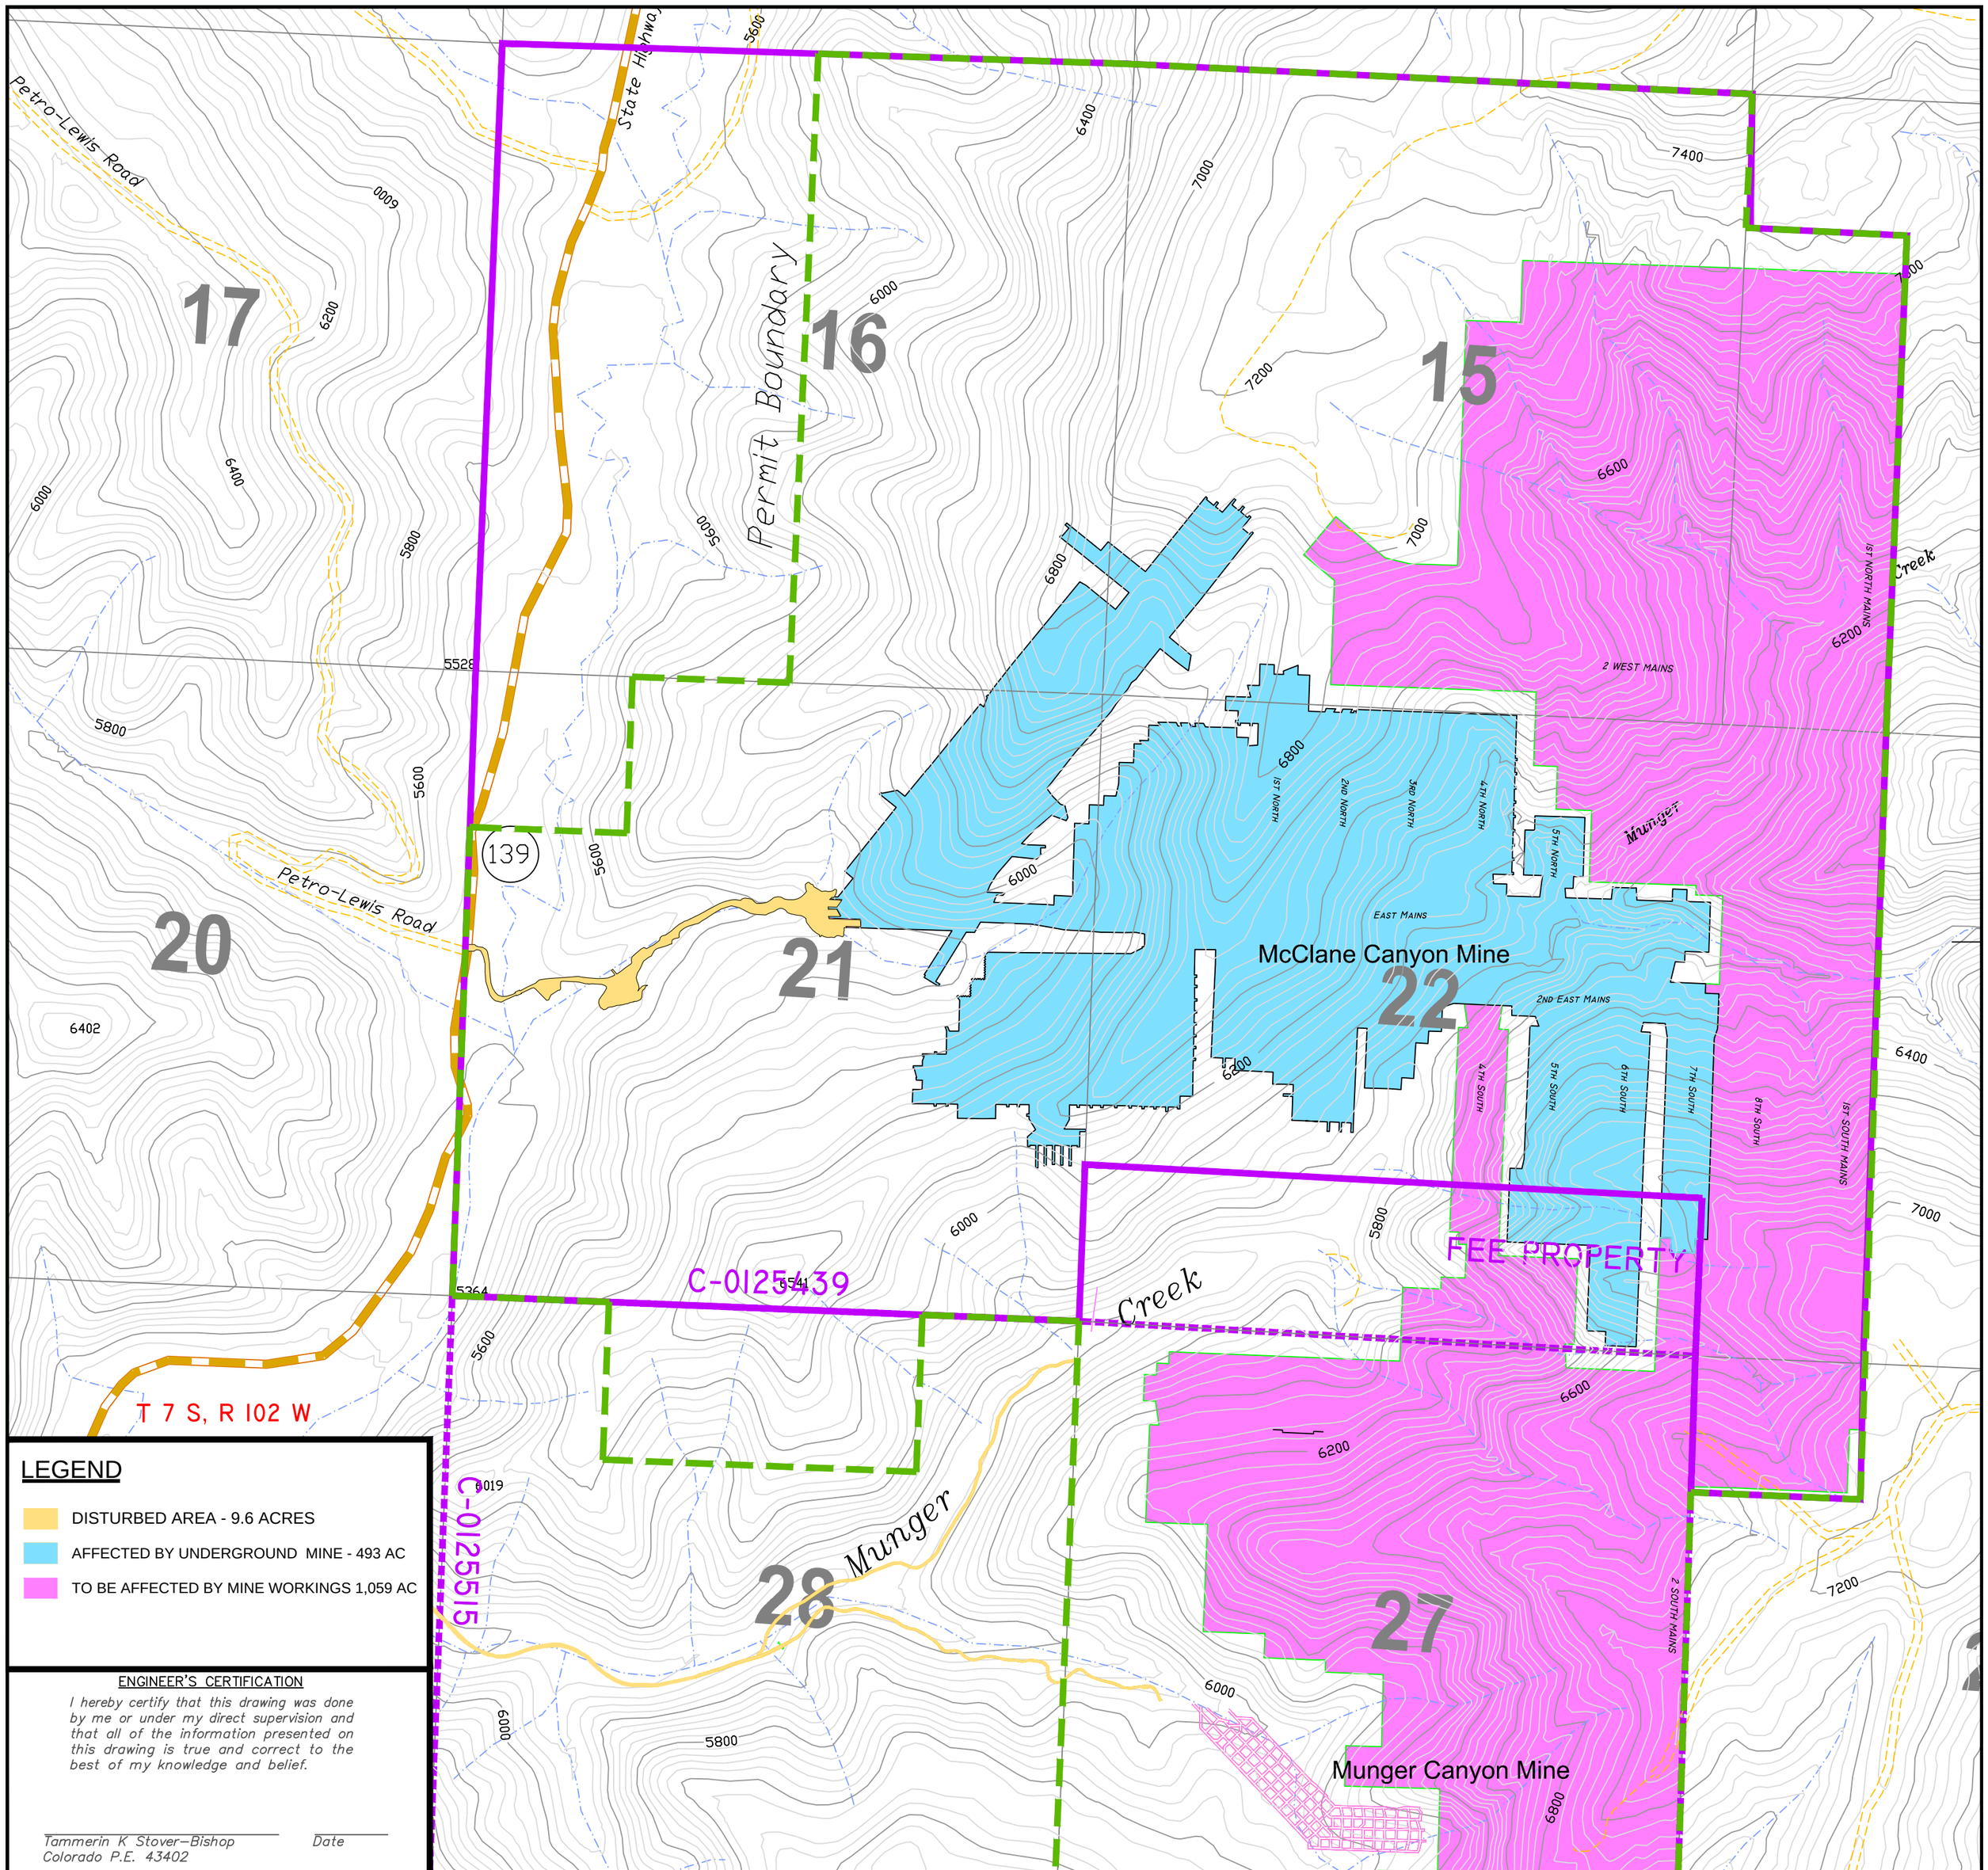

LEGEND

- DISTURBED AREA - 9.6 ACRES
- AFFECTED BY UNDERGROUND MINE - 493 AC
- TO BE AFFECTED BY MINE WORKINGS 1,059 AC

ENGINEER'S CERTIFICATION

I hereby certify that this drawing was done by me or under my direct supervision and that all of the information presented on this drawing is true and correct to the best of my knowledge and belief.

Tammerin K Stover–Bishop Date
Colorado P.E. 43402

REVISIONS No.	DESCRIPTION:	BY	DATE
16.	2019 ARR	T.K.B.	01/20
15.	2018 ARR	T.K.B.	01/19
14.	2016 ARR	T.K.B.	01/17
13.	2015 ARR	T.K.B.	01/16
12.	2014 ARR	J.E.S.	01/15
11.	2013 ARR	T.K.B.	01/14

REFERENCES

N W E S
ONE INCH

DESIGNED BY:	J.E.S.	11/05
DRAWN BY:		
CHECKED BY:		

McCLANE CANYON MINING LLC

P.O. Box 1169
Pikeville, Kentucky 41501
Telephone #: (606) 432-3900
Fax #: (606) 432-0031

LOCAL OFFICE:
P.O. BOX 98
LOMA, CO 81524
Telephone #: (970) 858-3960

PREPARED BY: J. E. STOVER & ASSOCIATES, INC.
2352 N. 7th Street, Unit B
Grand Jct., CO 81501

PROJECT: McCLANE CANYON MINE

TITLE: 2019 ANNUAL RECLAMATION REPORT

DMG I.D. No. C – 1980 – 004

SCALE: 1" = 1,000'

DWG. NAME: ARR-19