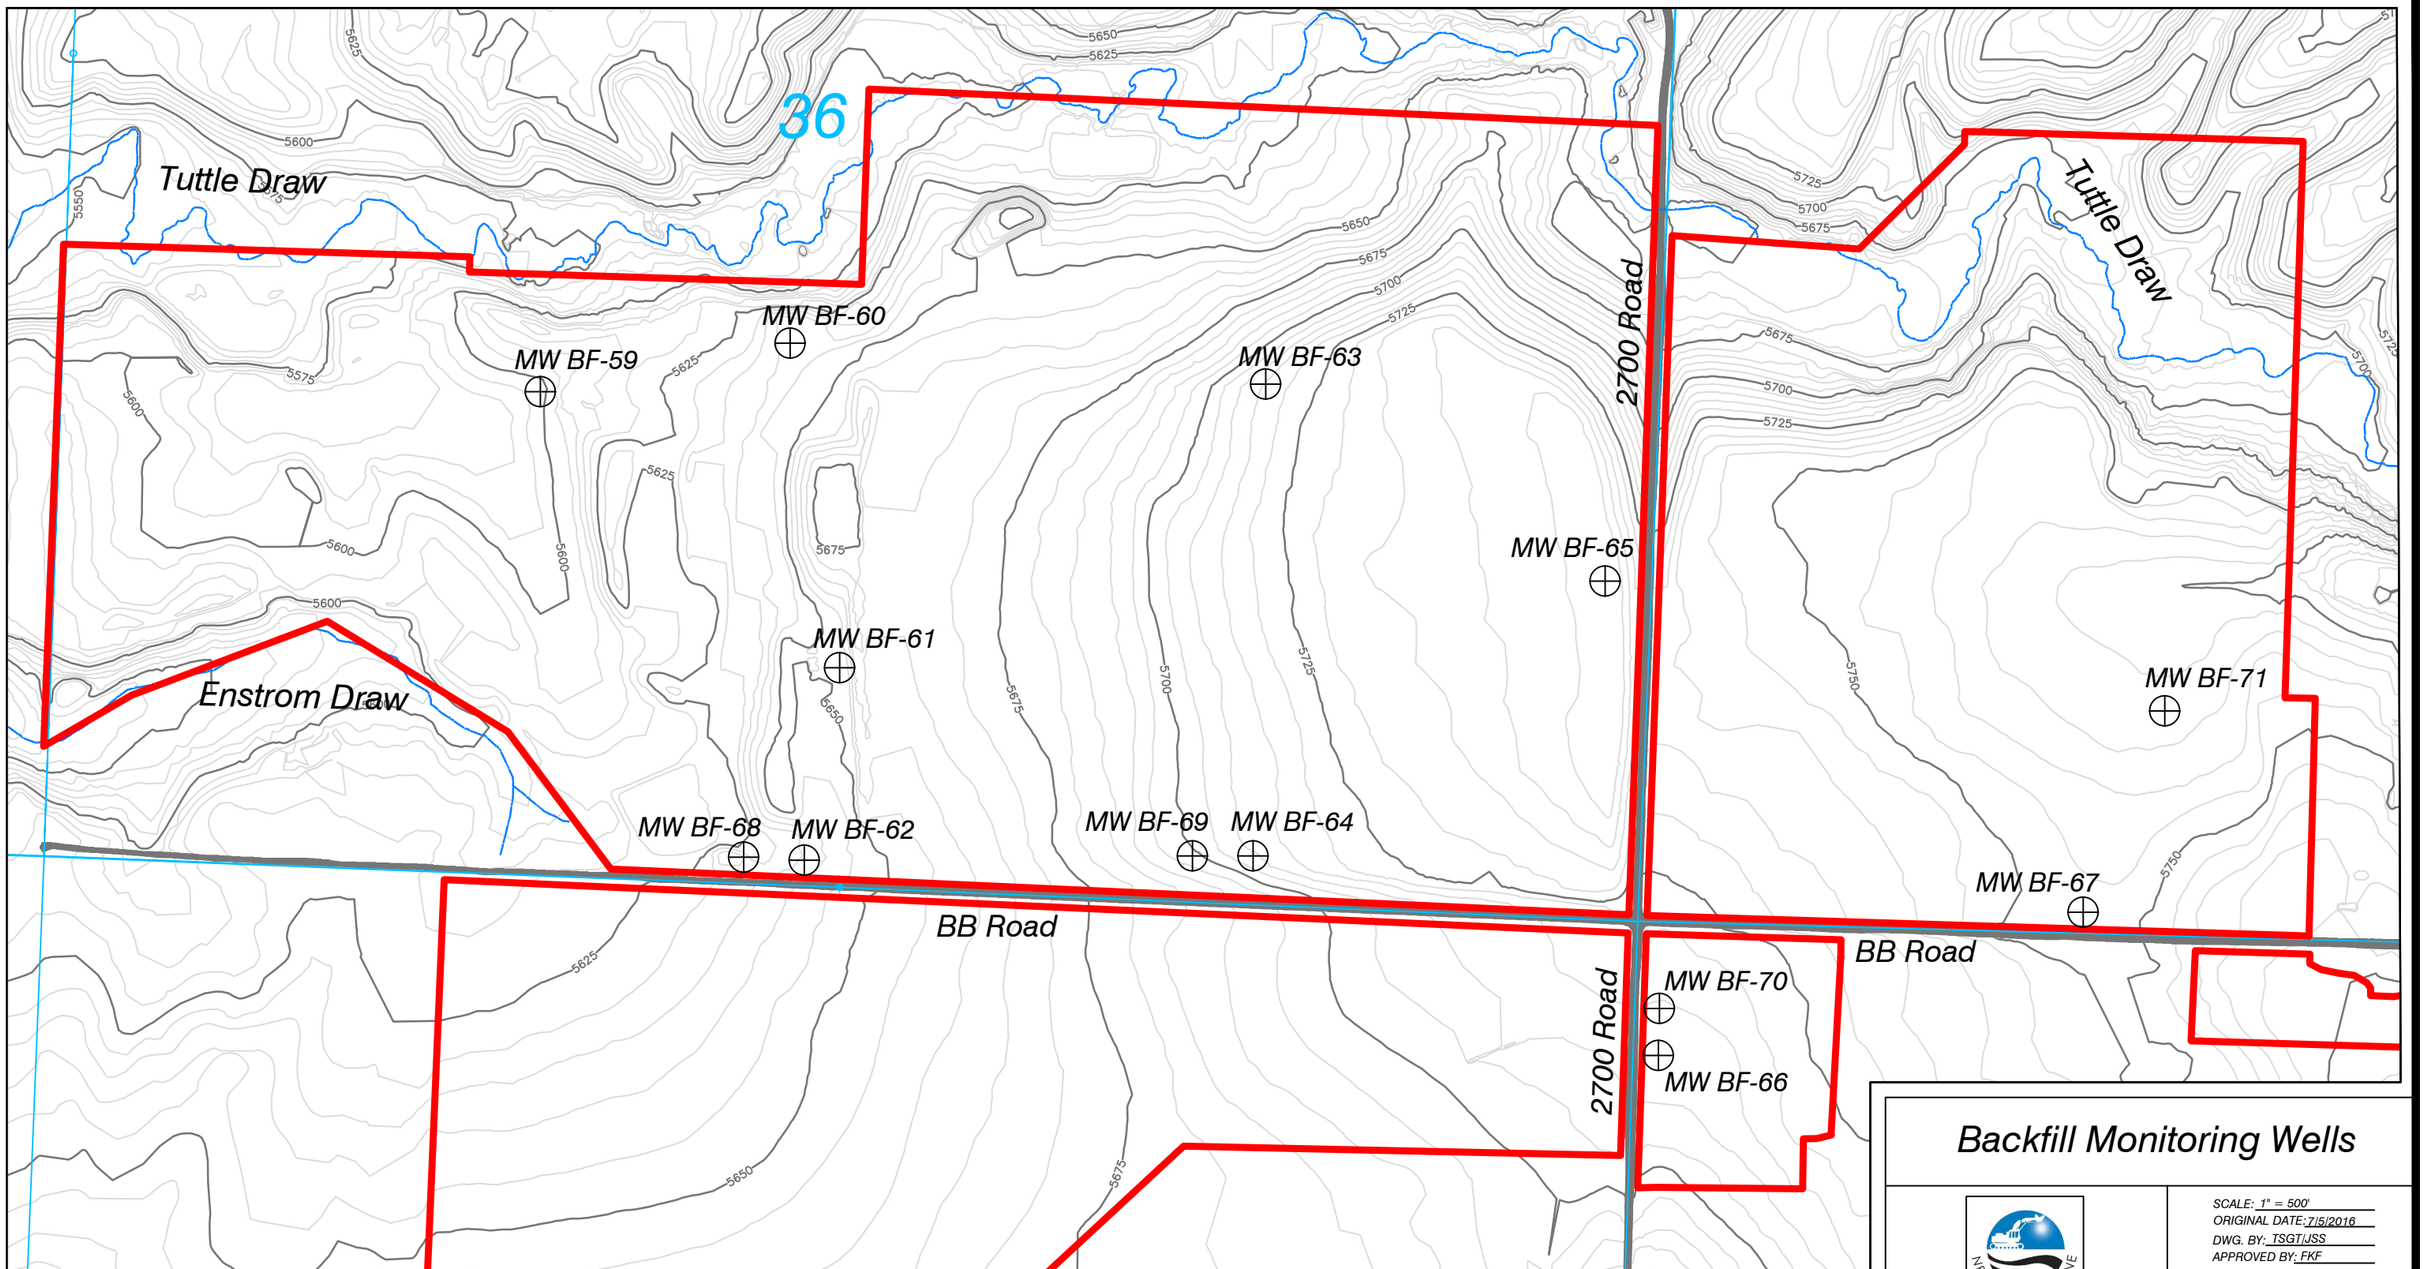

Legend

Permit Boundary

Streams

MW BF-59 Backfill Monitoring Wells

500' 0' 500' 1000'

1" = 500'

N W E S

Topo: Post Mine Topo
Contour Interval: 5 ft.

Backfill Monitoring Wells

New Horizon Mine
Permit No. C-1981-008
P.O Box 628, Nucla, CO. 81424

SCALE: 1" = 500'
ORIGINAL DATE: 7/5/2016
DWG. BY: TSGT/JSS
APPROVED BY: FKF

DWG NO.
Figure 2.05.6(3)-1

NO.	REVISION	DATE	BY	CHK
TR-74	Added nine monitoring wells in backfill area upgradient of Trench Drain	7/5/16	JSS	FF/TT
TR-85	Revised permit boundary to remove Phase III bond release area, update with current PMT	10/29/18	JSS	FF/TT
TR-95	Update to reflect addition of four monitoring wells in backfill area upgradient of Trench Drain	12/9/19	JSS	FF/TT
TR-95	Updated BF-70 & BF-71 Locations	2/13/20	Tony	FF