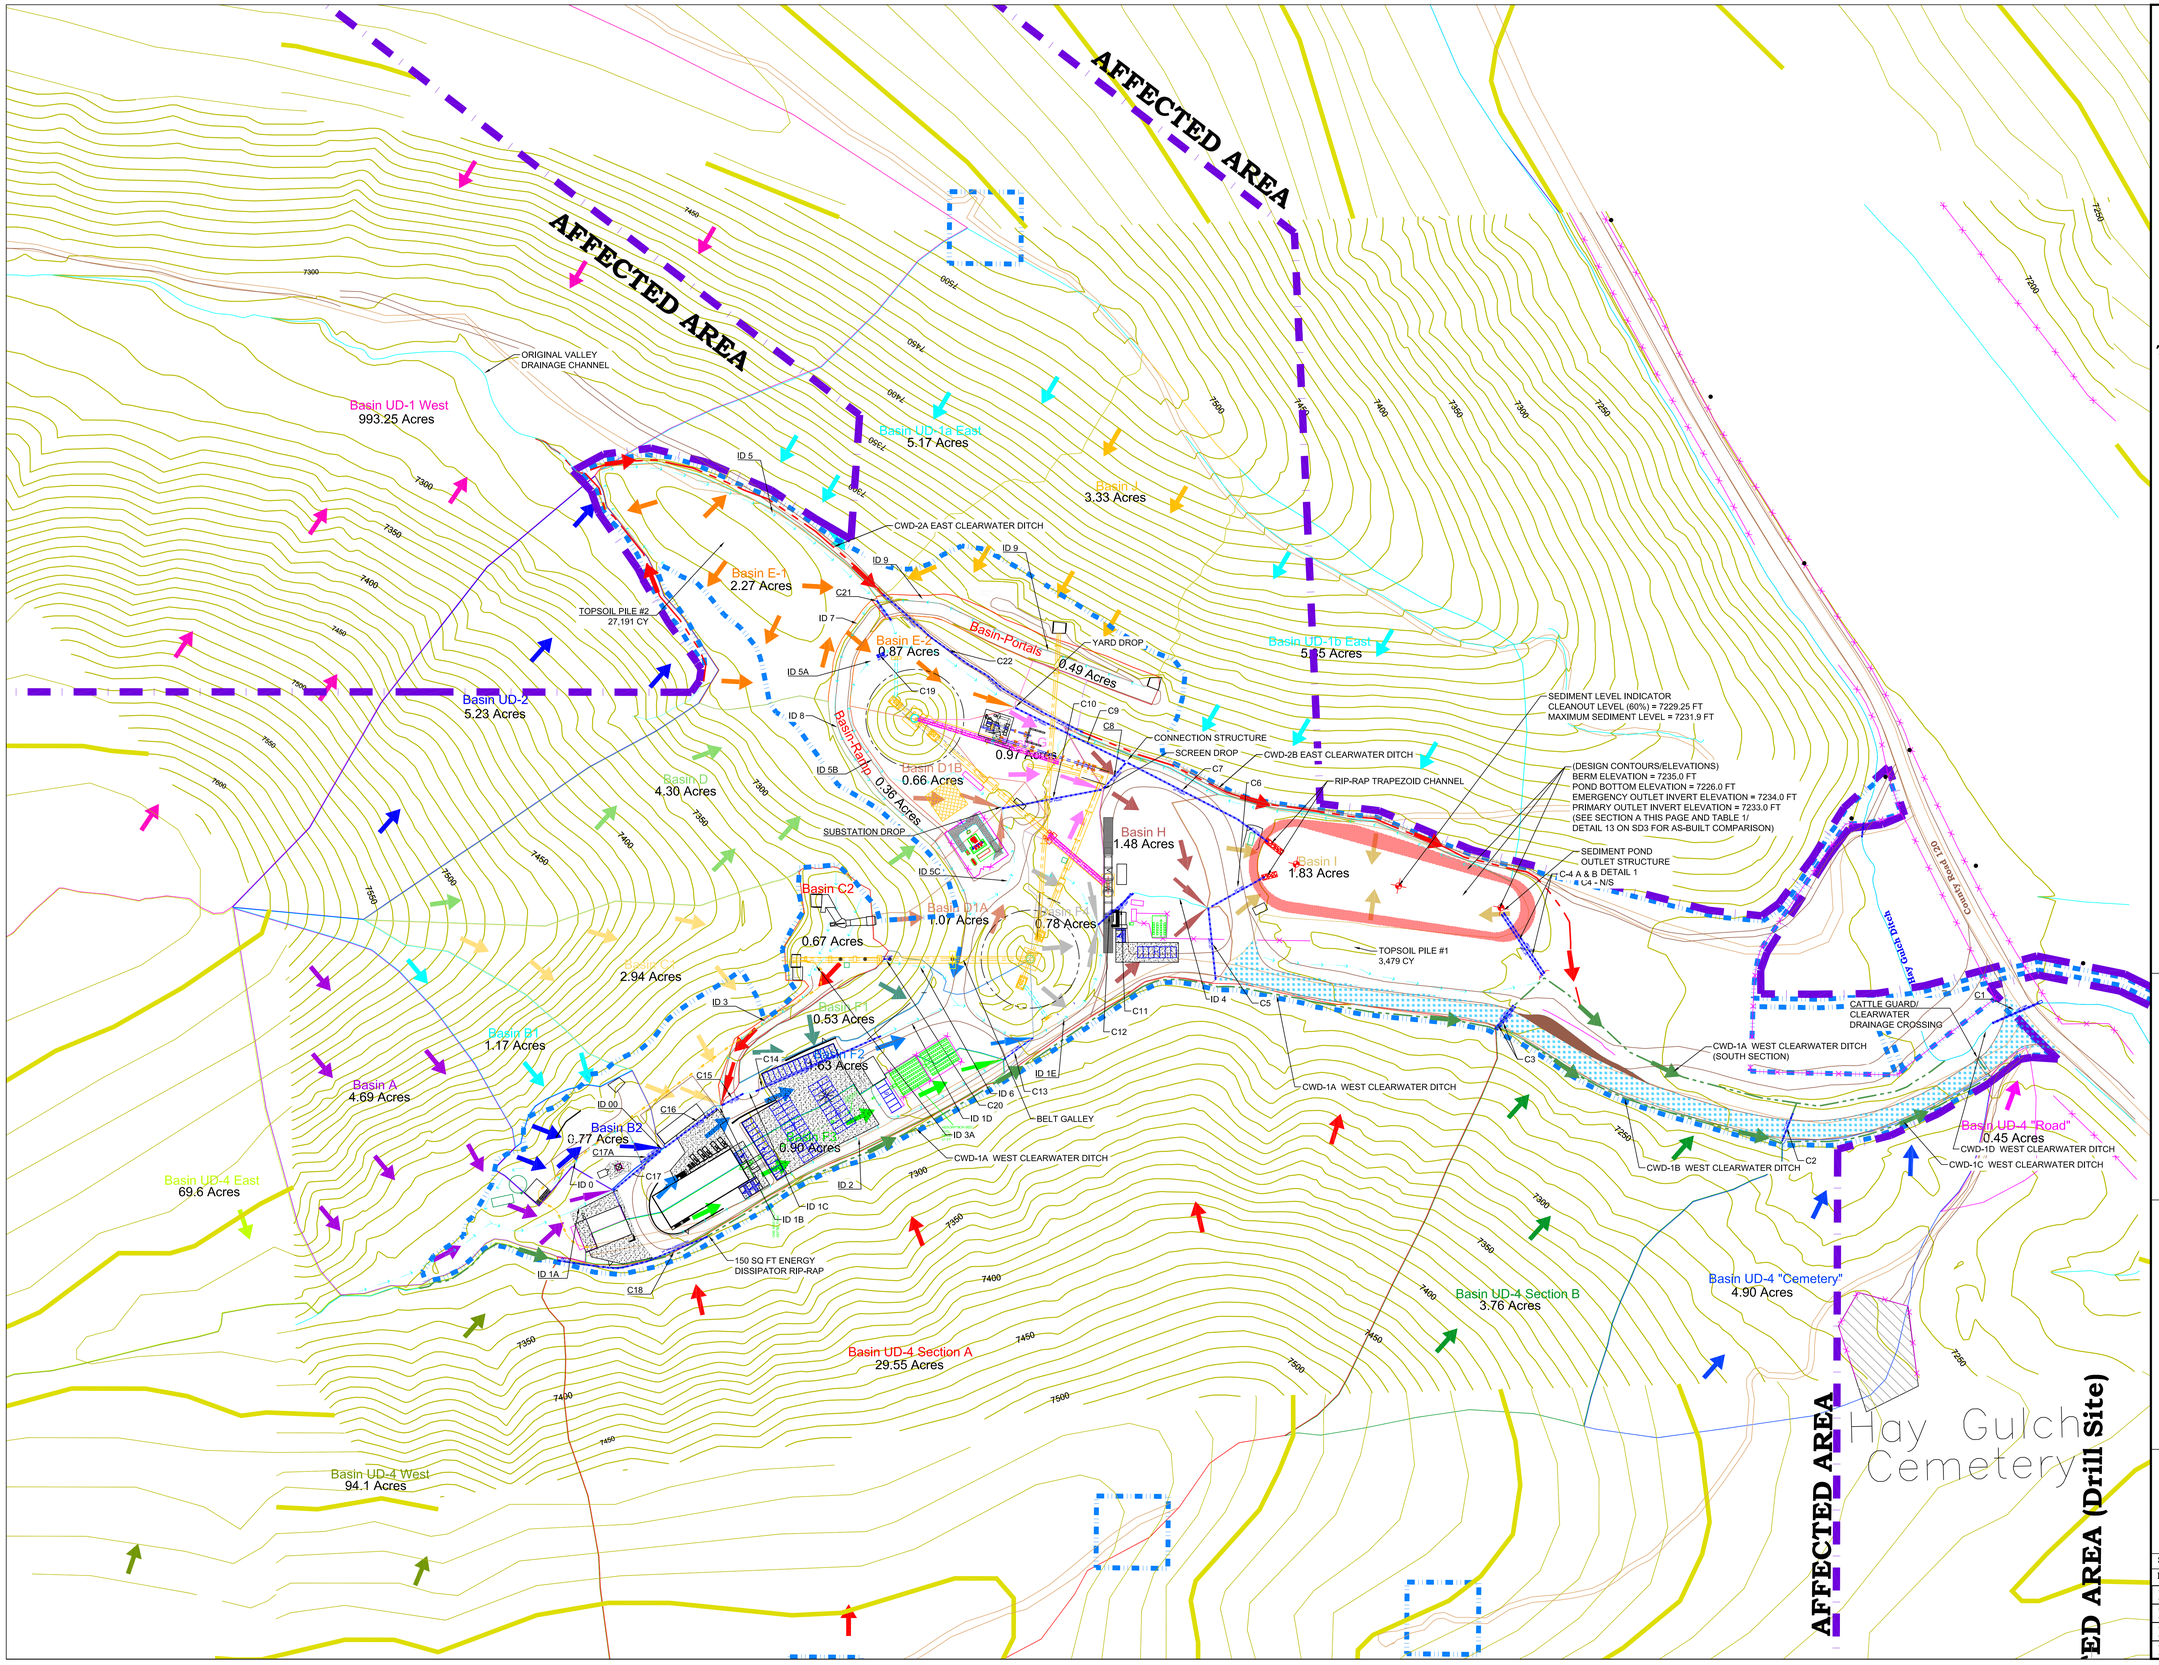

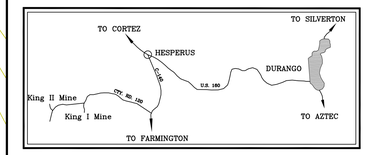

LEGEND

AREAL EXTENT OF SURFACE DISTURBANCE
AFFECTED AREA BOUNDARY

TOTAL AREA OF DISTURBANCE = 25.21 ACRES

- SMALL AREA EXEMPTION #1
- SITE DRAINAGE
- CLEARWATER WEST
- CLEARWATER EAST
- CULVERT (18" CMP)
- C-16 — CULVERT ID
- ID-2B — INTERNAL DITCH ID
- BASIN FLOWS
- NATURAL STREAM (EPHEMERAL)

REVISIONS

DATE	DESCRIPTION
06/30/15	Technical Revision No. 25 - Surface Hydrology As-Built Update
12/01/15	Technical Revision No. 25 - Adequacy Review #1 Response
04/28/16	Adjusted total area of disturbance to match TR-24
02/28/20	Technical Revision TR-29 - Add King III Portals, Access Roads
05/08/20	TR-29 - Revise King III access roads between portals

0' 100' 200' 300'

Scale: 1" = 100'
Contour Interval = 10'

I, _____, a professional engineer, certify that the information on this map is correct to the best of my knowledge and belief.

GCC Energy

GCC Energy, LLC
6473 County Road 120
Hesperus, CO 81326
Colorado Mining Permit C-1981-035

King II-007A (TR-29 PAR)

Site Watershed Basins
Site Culvert Locations
Site Drainage Ditch Locations

Scale:	1" = 100'	Designed By:	Tom Bird
Date:	05/08/2020	Drawn By:	Tom Bird
File Path:	Environmental\King II\Permit Maps		
File Name:	King II-007A Basins-Culverts-Ditches		
Plot Date:	05/08/2020		
Plot Time:	3:55 pm		