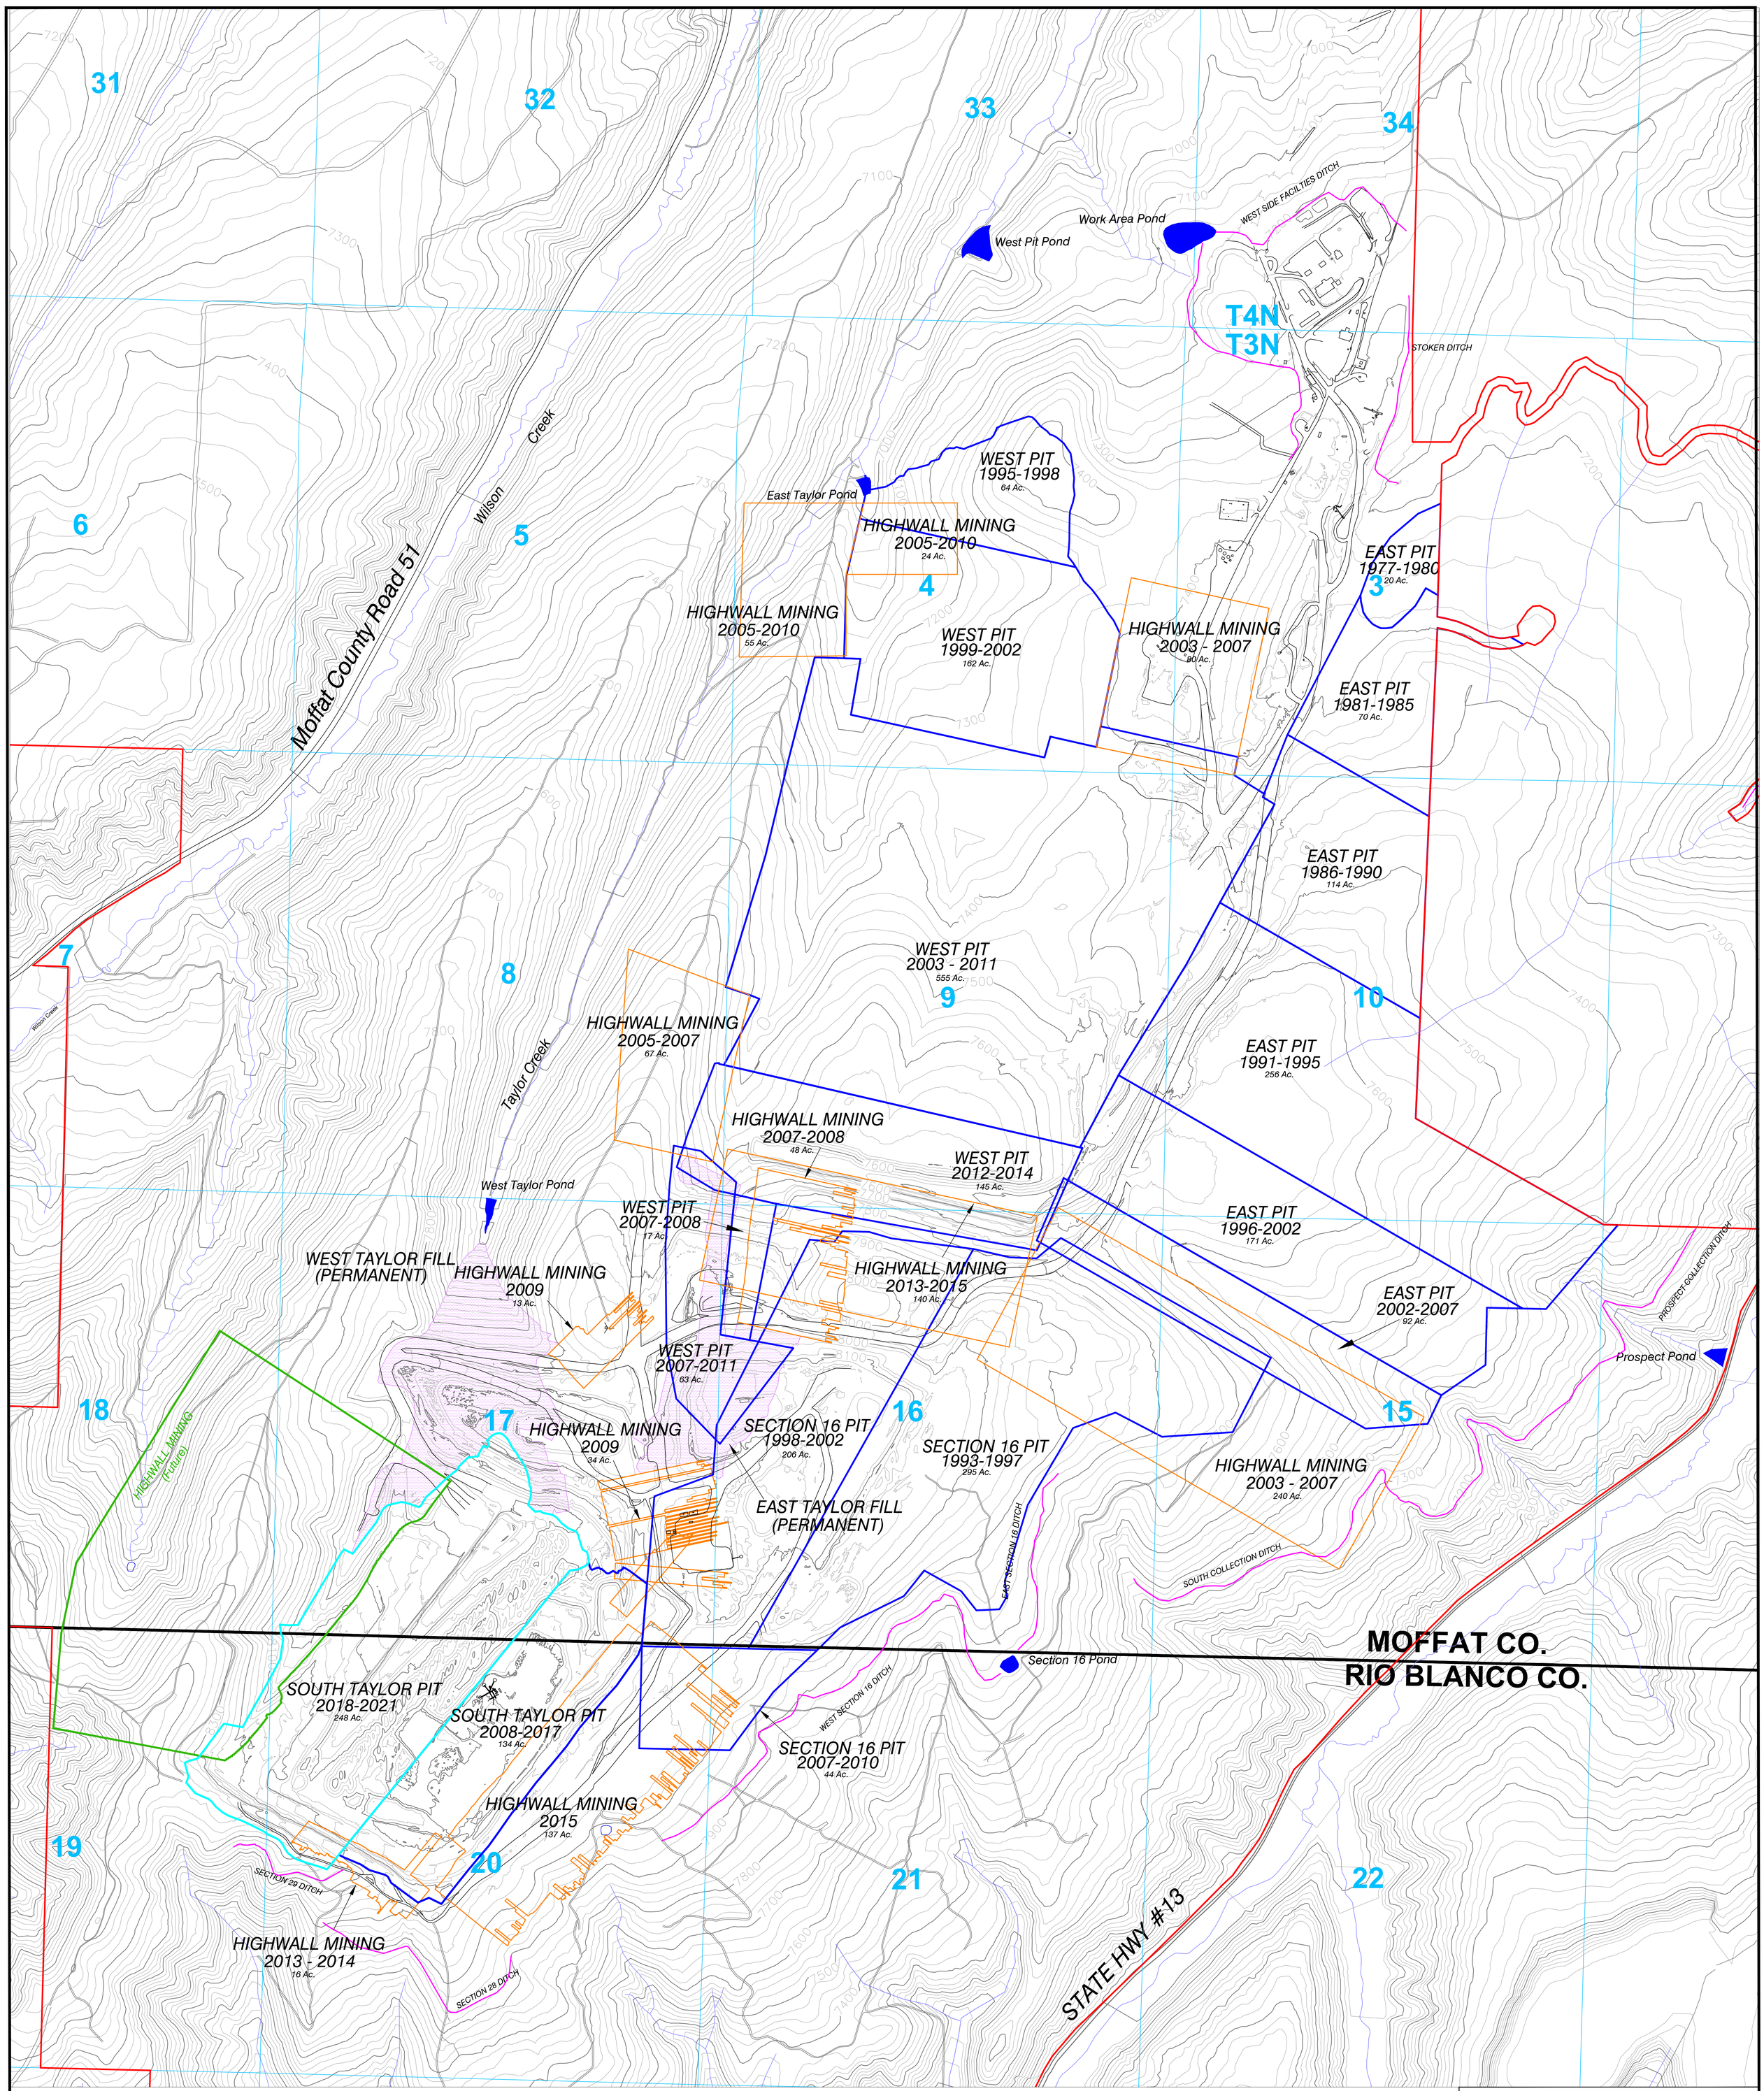

LEGEND

- PERMIT BOUNDARY
- SECTION LINE
- ROADS
- FACILITIES OR BUILDINGS
- MINED OUT AREAS
- CURRENT MINING AREAS
- HIGHWALL MINING AREA (COMPLETED)
- HIGHWALL MINING AREA (FUTURE)
- ROAD OR TRAIL
- PERMANENT VALLEY FILL SEE EXHIBIT 21, ITEM 1
- SEDIMENT PONDS
- STREAMS
- TEMPORARY CONVEYANCE DITCHES

Notes: Refer to Map 45 for details concerning temporary spoil piles.
Please refer to Map 19 and 20A for pre and post mining profiles.

N
W E
S

600' 0 600' 1200'

CONTOUR INTERVAL 25 FT.
Topo Date June 2019

Coordinates in NAD 27 Colorado North Zone, US Foot

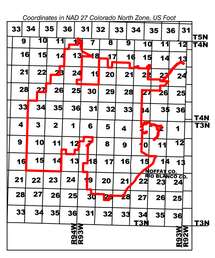

ENGINEERS CERTIFICATION

I, BRIAN W. COATES, hereby certify that this map has been reviewed by me and is true and correct to the best of my knowledge and information, relying on information supplied by experts employed by Colowyo Coal Company or qualified consultants working for Colowyo Coal Company, and that I am a Professional Engineer licensed in Colorado as required by the provisions of C.R.S. 12-25-101 through C.R.S. 12-25-119. IN WITNESS WHEREOF, I have hereunder set my hand and affixed my seal.

COLORADO LICENSED
BRIAN W. COATES
55154
8/13/20
PROFESSIONAL ENGINEER

Current & Historical Mine Plan

West, East, South Taylor and Section 16 Pits

COLOWYO COAL COMPANY
SAFETY · PEOPLE · PRODUCTION · ENERGY

Colowyo Coal Company
5731 State Highway 13
Meeker, Colorado 81641

SCALE: 1" = 500'
DATE: 8/14/01
DRWG. BY: ADT
APPROVED BY:

DRWG NO. Map 23

No.	REVISION	DATE	BY	CHK
RN-06	Revised Past Mining Blocks, Revised 2012 to 2014 Block Added New Logo	2/24/12	TONY	KRB
TR-100	Revised Highwall Mining Block, Updated Topography	8/2/13	TONY	JG
TR-100	Include F1Seam Highwall Mining Exclusion Area	9/17/13	TONY	JG
TR-135	Updated Permit Boundary and Made Blocks Historical	12/20/19	TONY	JG
TR-141	Updated Permit Boundary & Consolidated with Map 23A	8/13/20	TONY	BC