EXHIBIT C – PRE-MINING AND MINING PLAN MAP

PART OF SECTION 28, T. 9 S, R. 57 W, 6TH P.M.
COUNTY OF ELBERT, STATE OF COLORADO

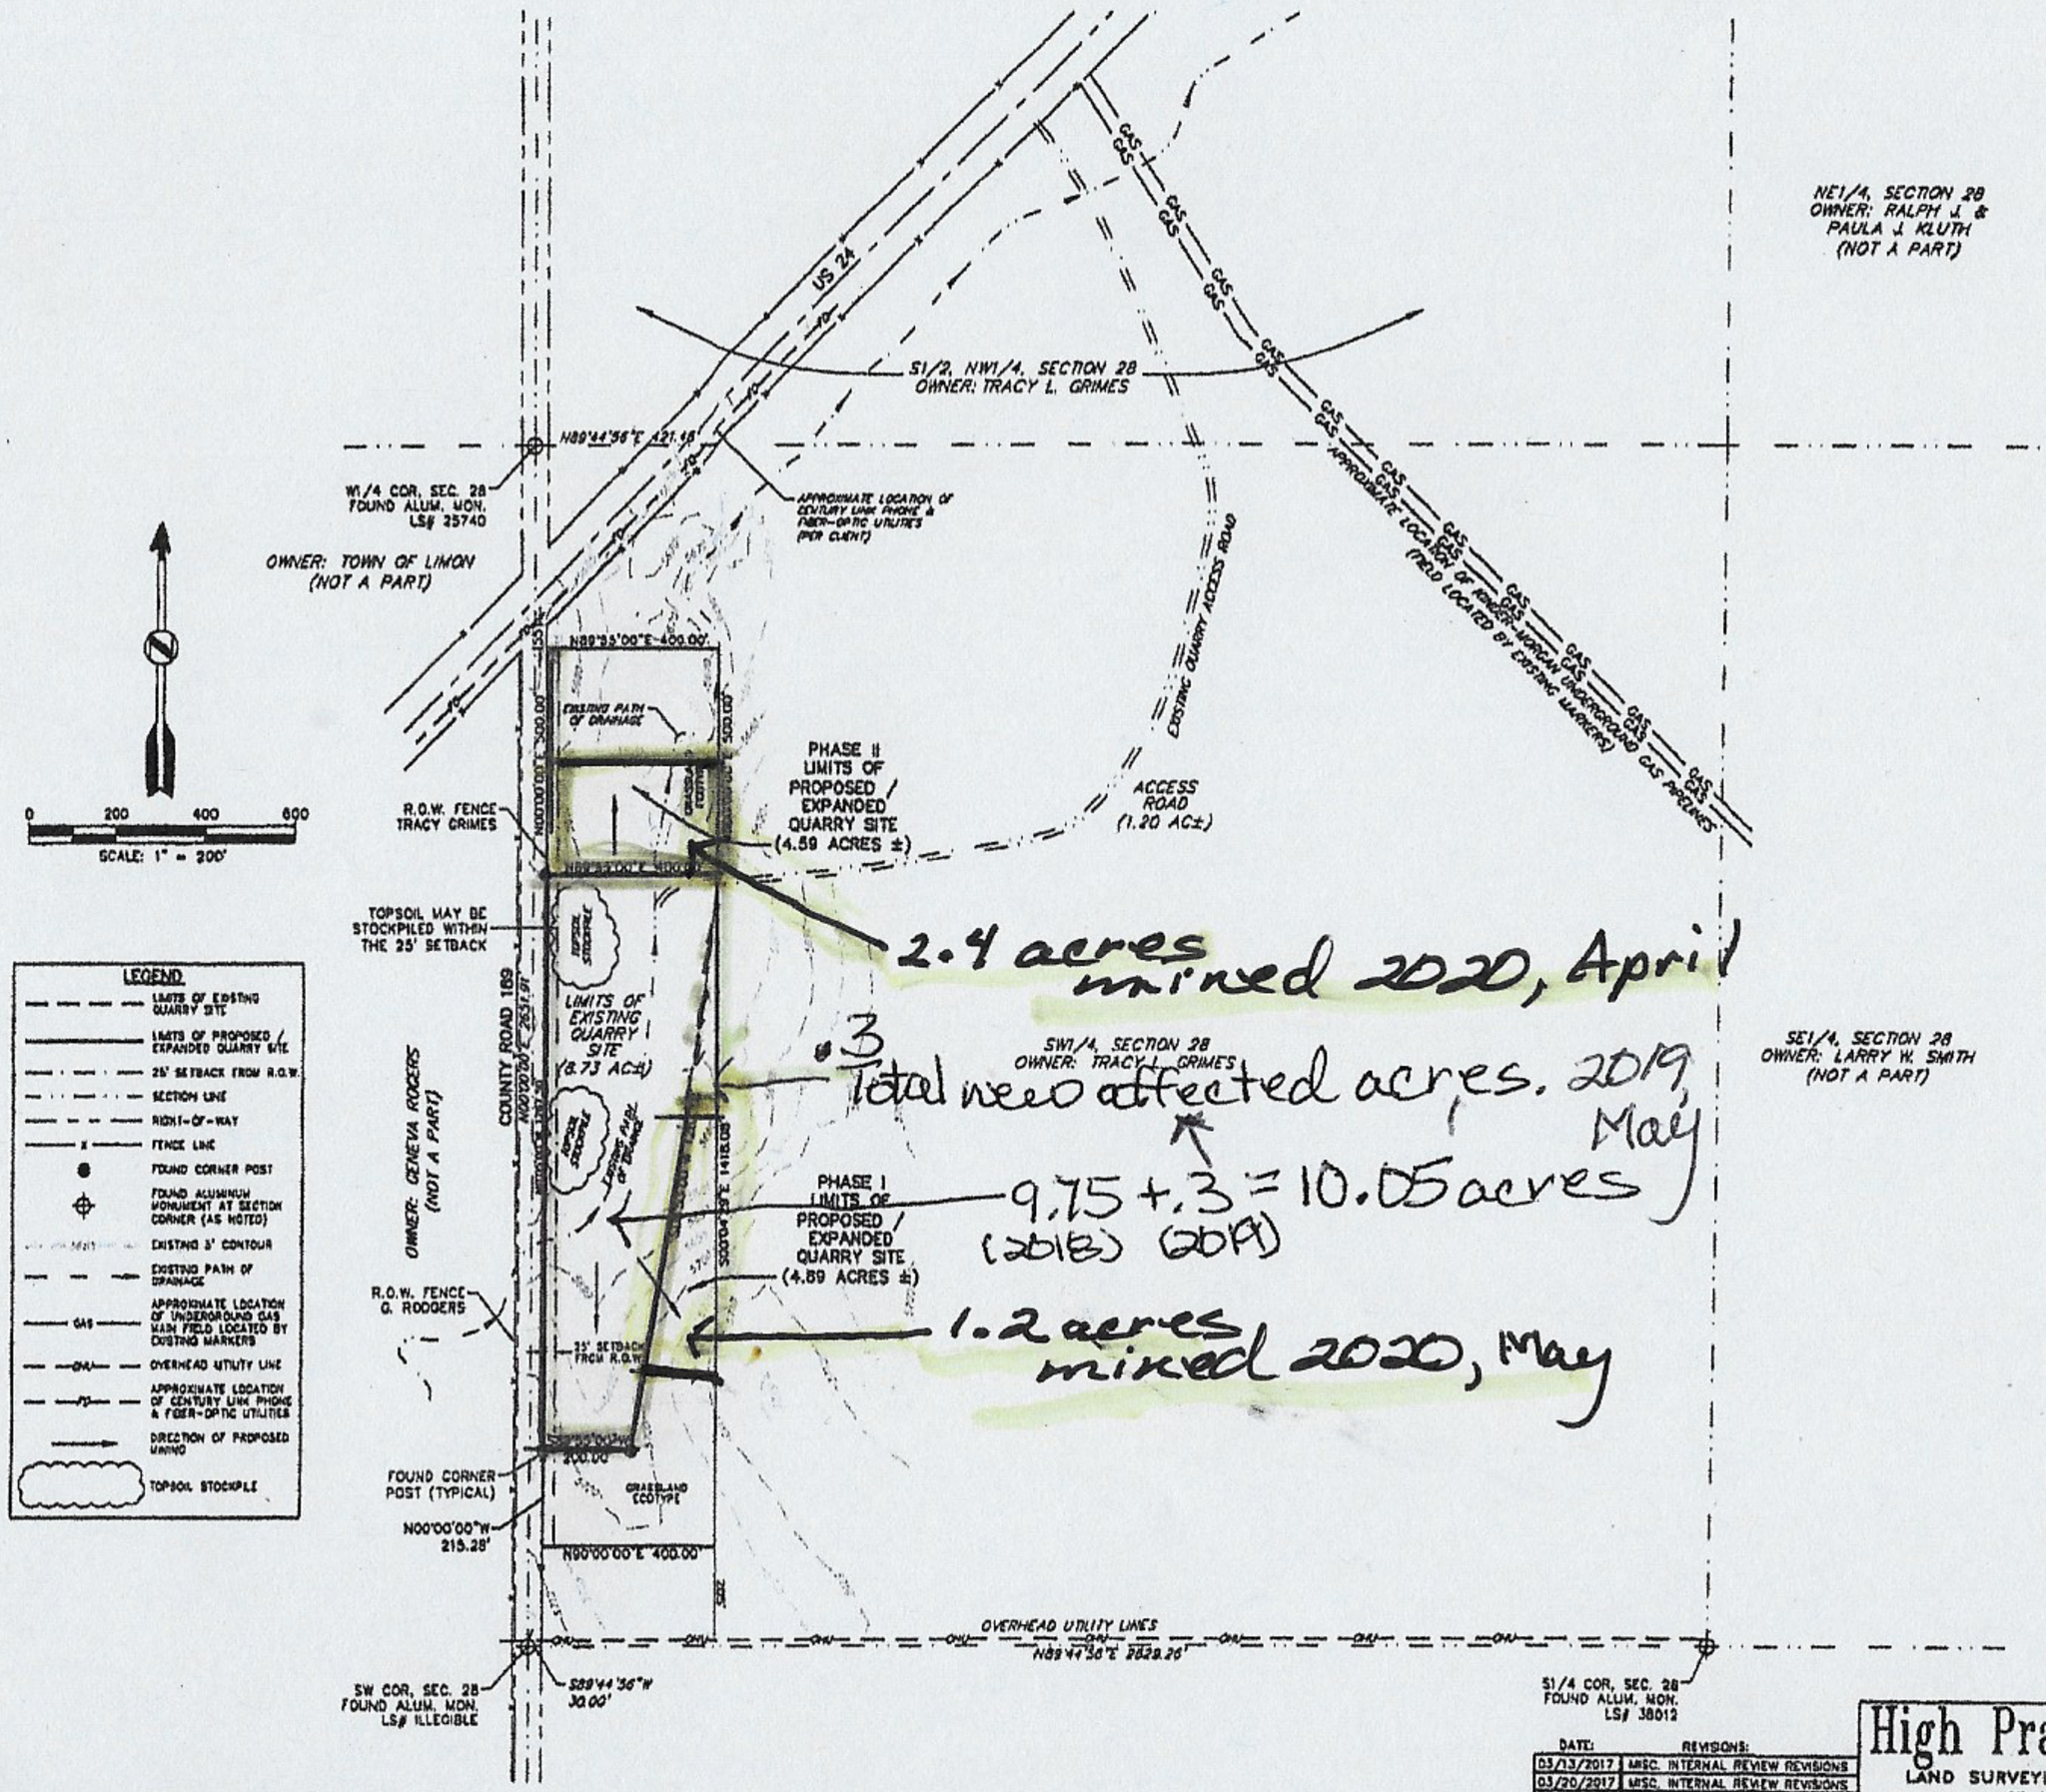

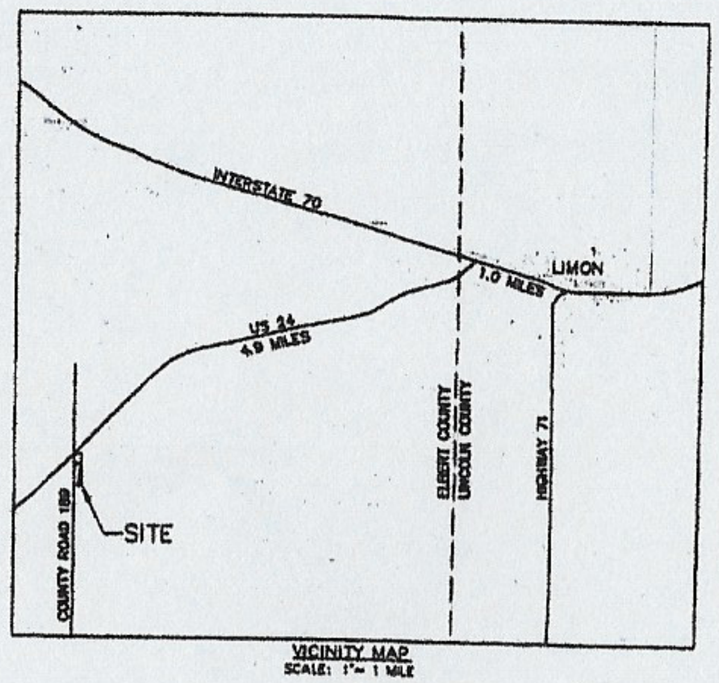

VICINITY MAP
SCALE: 1" = 1 MILE

LEGEND

- LIMITS OF EXISTING QUARRY SITE
- LIMITS OF PROPOSED / EXPANDED QUARRY SITE
- 25' SETBACK FROM R.O.W.
- SECTION LINE
- RIGHT-OF-WAY
- FENCE LINE
- FOUND CORNER POST
- FOUND ALUMINUM MONUMENT AT SECTION CORNER (AS NOTED)
- EXISTING 5' CONTOUR
- EXISTING PATH OF DRAINAGE
- APPROXIMATE LOCATION OF UNDERGROUND GAS MAIN FIELD LOCATED BY EXISTING MARKERS
- OVERHEAD UTILITY LINE
- APPROXIMATE LOCATION OF CENTURY LINK PHONE & FIBER-OPTIC UTILITIES
- DIRECTION OF PROPOSED MINING
- TOPSOIL STOCKPILE

LAND OWNER / SITE OPERATOR:

TRACY AND ED GRIMES
PO BOX 339
47570 US 24
LIMON, CO 80820
719-740-1898

OWNERS REPRESENTATIVE:

BRUCE HUMPHRIES
REGULATORY PERMITS MANAGEMENT, INC.
22151 E. EUCLID PL.
AURORA, CO 80018
303-854-7499

GENERAL NOTES:

1. THERE ARE NO MAPPED CREEKS, BUILDINGS, OR OIL AND GAS WELLS WITHIN 200 FEET OF THE PROPOSED AFFECTED LAND. A PORTION OF PHASE 1 AND PHASE 2 ABUTS COUNTY ROAD 189. US HIGHWAY 24 IS WITHIN 200 FEET OF PHASE 2. TWO GAS PIPELINES ARE WITHIN 200 FEET OF THE MINE ACCESS ROAD. ALSO, AN UNDERGROUND PHONE LINE AND FIBER-OPTIC LINE ARE WITHIN 200 FEET OF PHASE 2 AFFECTED LANDS.
2. THE PHASE I, PROPOSED SITE AREA IS APPROXIMATELY 4.89 ACRES MORE OR LESS AND CONSISTS OF RANGE AND GRASS LAND. THE PHASE II, PROPOSED SITE AREA IS APPROXIMATELY 4.59 ACRES MORE OR LESS AND CONSISTS OF RANGE AND GRASS LAND.
3. FINAL MINED EAST FACING SLOPES IN PHASES 1 AND 2 SHALL NOT EXCEED A GRADE STEEPER THAN 4' HORIZONTAL TO 1' VERTICAL (4H:1V). ALL OTHER FINAL MINED SLOPES SHALL BE 3' HORIZONTAL TO 1' VERTICAL (3H:1V) OR LESS.
4. ——→ INDICATES DIRECTION OF PROPOSED MINING AS DEPICTED ON THE MINING PLAN GRAPHIC.

NGS BENCHMARK USED FOR TOPOGRAPHIC SURVEY:

DESIGNATION: WILLOW
PID: KJ0525
LAT: 38.24010
LONG: 103.78943
ELEVATION: 5718.6 FEET

DISCLAIMER: PLEASE NOTE THAT SURVEYING IS AN INEXACT SCIENCE AND IS SUBJECT TO A CERTAIN DEGREE OF INACCURACY AND OPINION.

REFERENCE DWG:	DATE:	REVISIONS:
	03/13/2017	MISC. INTERNAL REVIEW REVISIONS
	03/20/2017	MISC. INTERNAL REVIEW REVISIONS
	04/18/2017	MISC. INTERNAL REVIEW REVISIONS
	07/25/2017	ADDRESS STATE COMMENTS

High Prairie Survey Co.
LAND SURVEYING CONSTRUCTION STAKING
OIL AND GAS SURVEYING
303-621-8672 FAX 303-621-7749
P.O. BOX 384
KIOWA, COLORADO 80117

SCALE	DATE	DRAWN BY
1"=200'	03/07/2017	D. COTTER

TITLE: PRE-MINING AND MINING PLAN MAP
PART OF SEC. 28, T9S, R57W, 6TH P.M.
ELBERT COUNTY, STATE OF COLORADO

CLIENT: TRACY & ED GRIMES

SHEET 1 OF 1 — JOB NUMBER 17050-MM