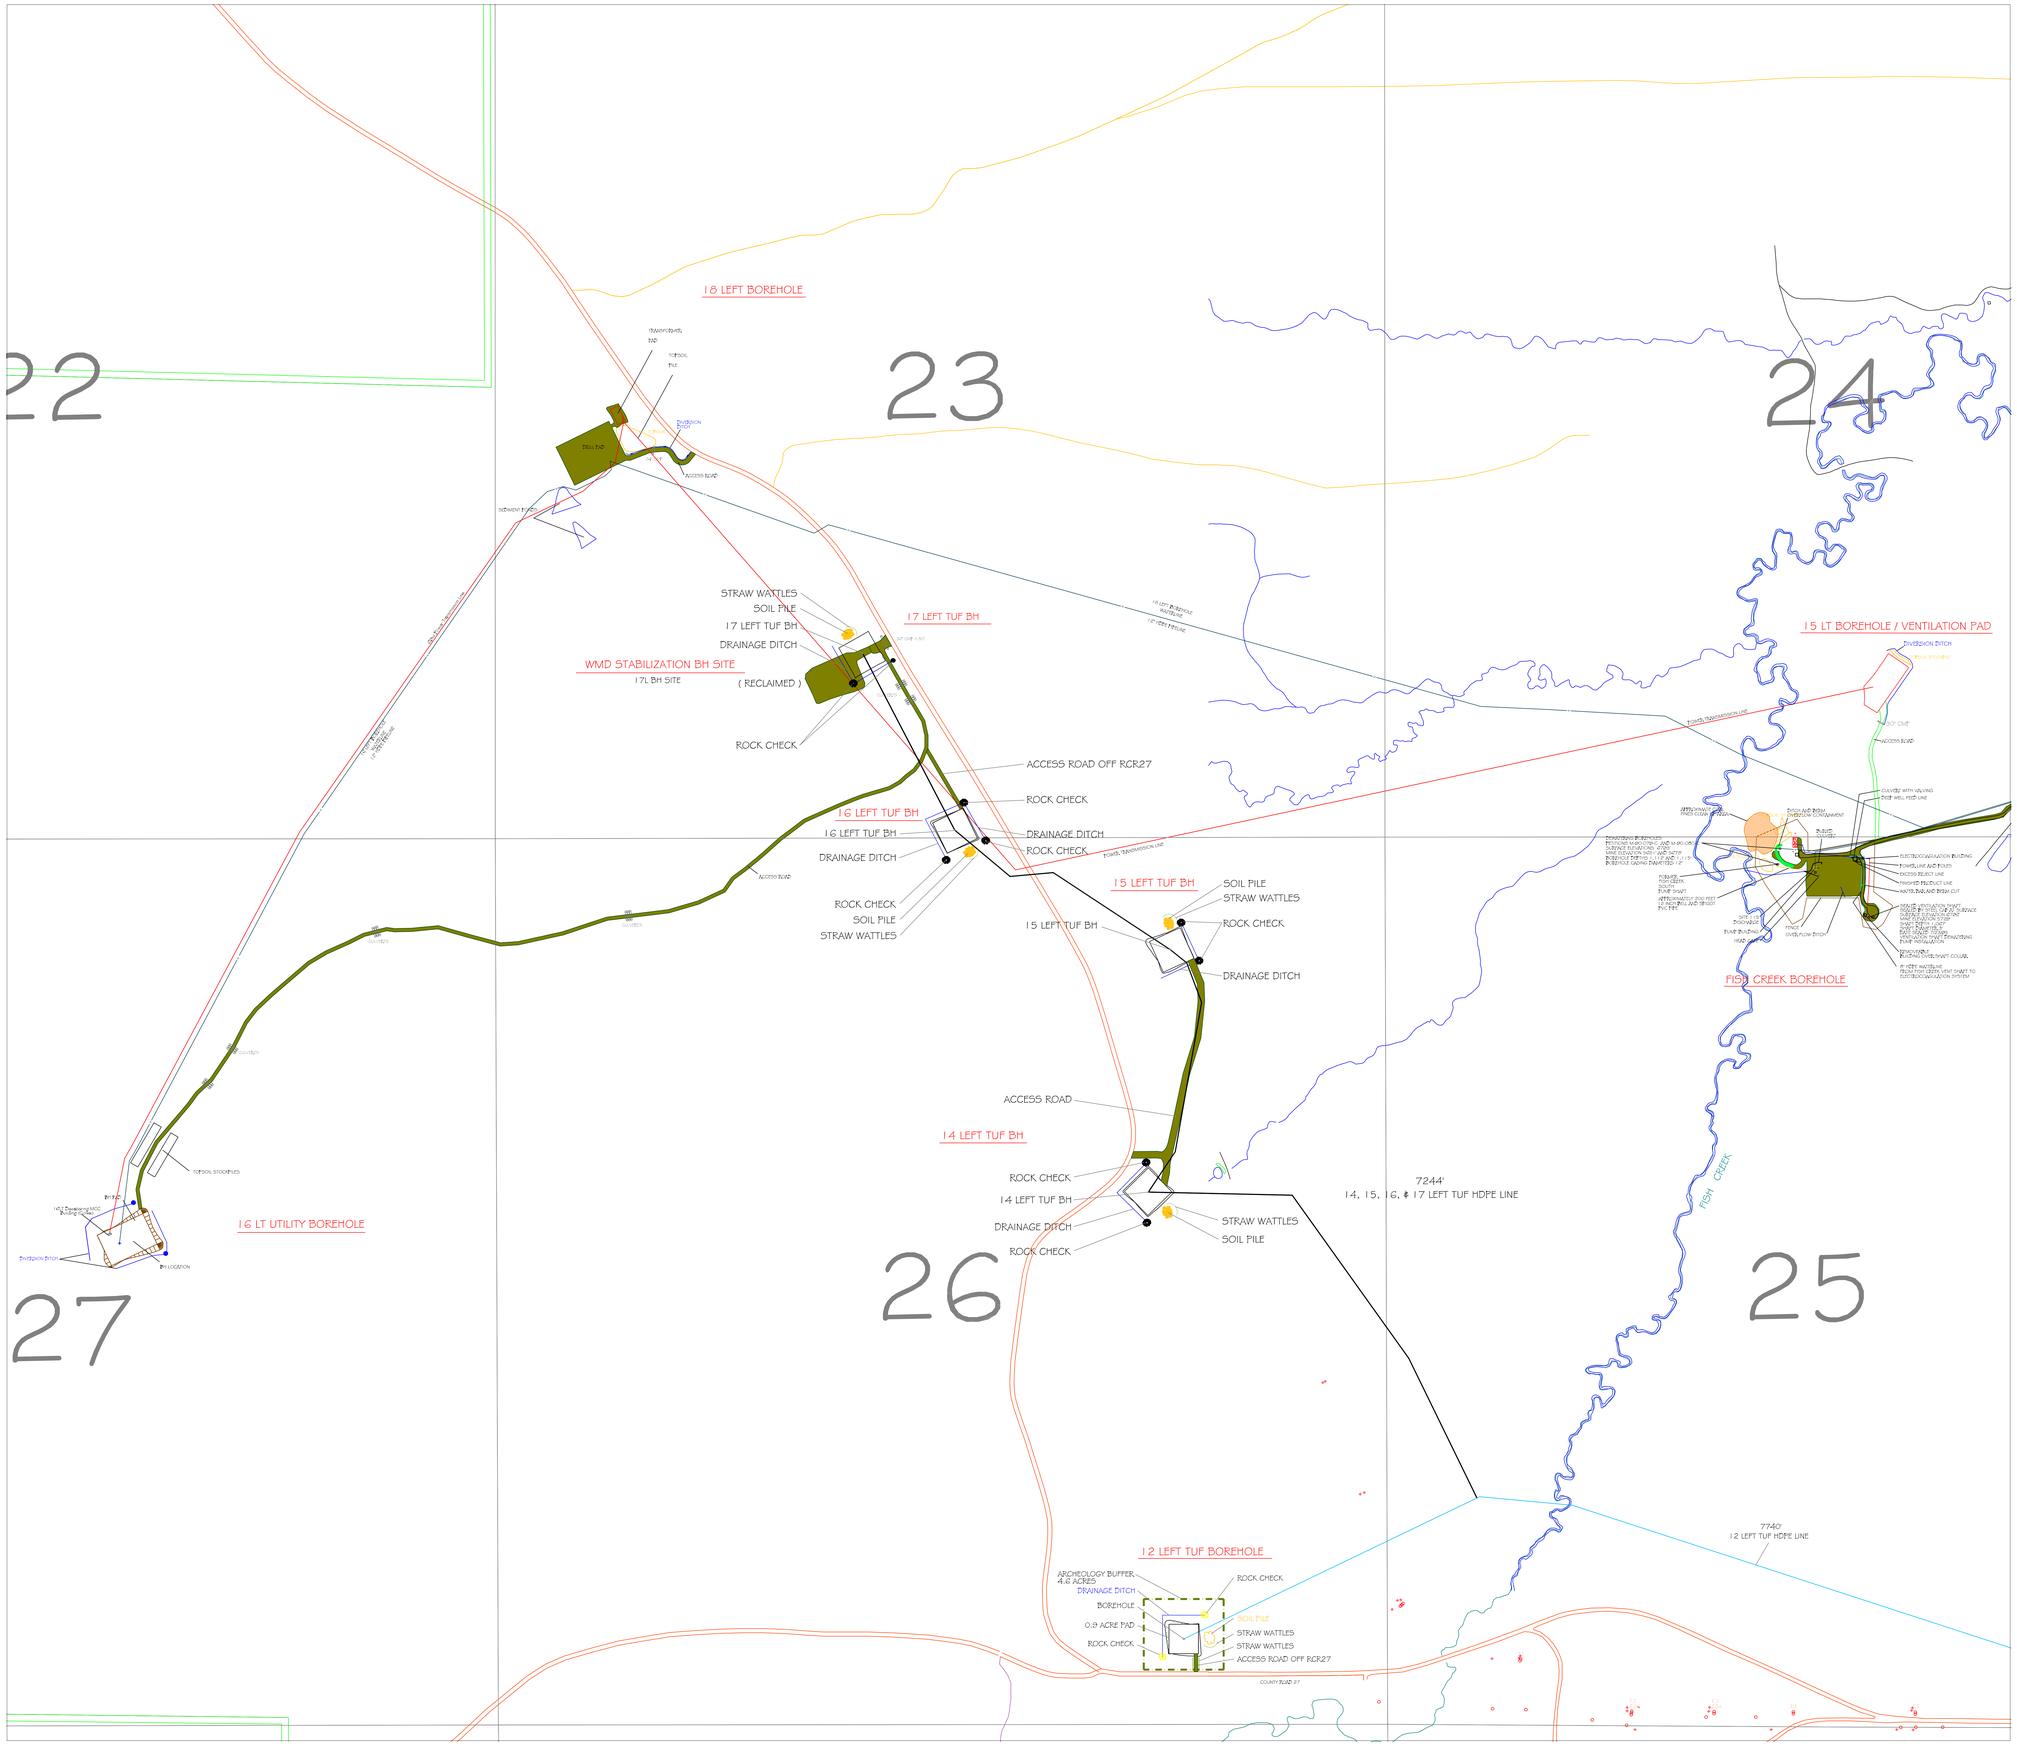

MAP LEGEND

REVISION	DATE	BY	DRAWN BY	
MR. 16-295	03/08/15	KEC	BY	DATE
MR. 16-296	05/10/16	KEC	KEC	1/7/98
MR. 16-297	05/11/16	KEC	SCALE: 1"=300'	
MR. 17-307	04/14/17	KEC		
TR. 17-88	06/13/17	KEC		
TR. 18-90	04/10/18	KEC	TOWNSHIP	
TR. 20-95	10/01/20	MLK	T 5 N	
			RANGE	
			R 86 W	

I, JENNA SPENCER, A REGISTERED PROFESSIONAL ENGINEER, IN THE STATE OF COLORADO DO HEREBY CERTIFY THAT THIS MAP IS CORRECT TO THE BEST OF MY KNOWLEDGE AND BELIEF.

JENNA SPENCER
P.E. NO. 29172

DATE

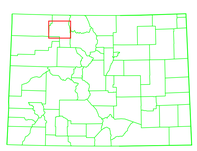

area of interest

SHEET 3

Peabody

Twentymile Coal LLC
29515 Routt Co. Rd. # 27
Oak Creek, CO 81639

FOIDEL CREEK MINE
MAP 24
SURFACE FACILITIES

Seam: Surface
Date: UPDATED 10/01/20
Drawn By: KEC

Country: USA
State: Colorado

SCALE: 1"= 300'

0 300' 600'

Plotted By: 00173
Date: Oct 01, 2020
Time: 3:21 PM
N:\Environmental\ENVISION\TECH\BATS\20-95 16LT to 15LT Tyrannido\CAD and GIS Files_pdf_map.dwg