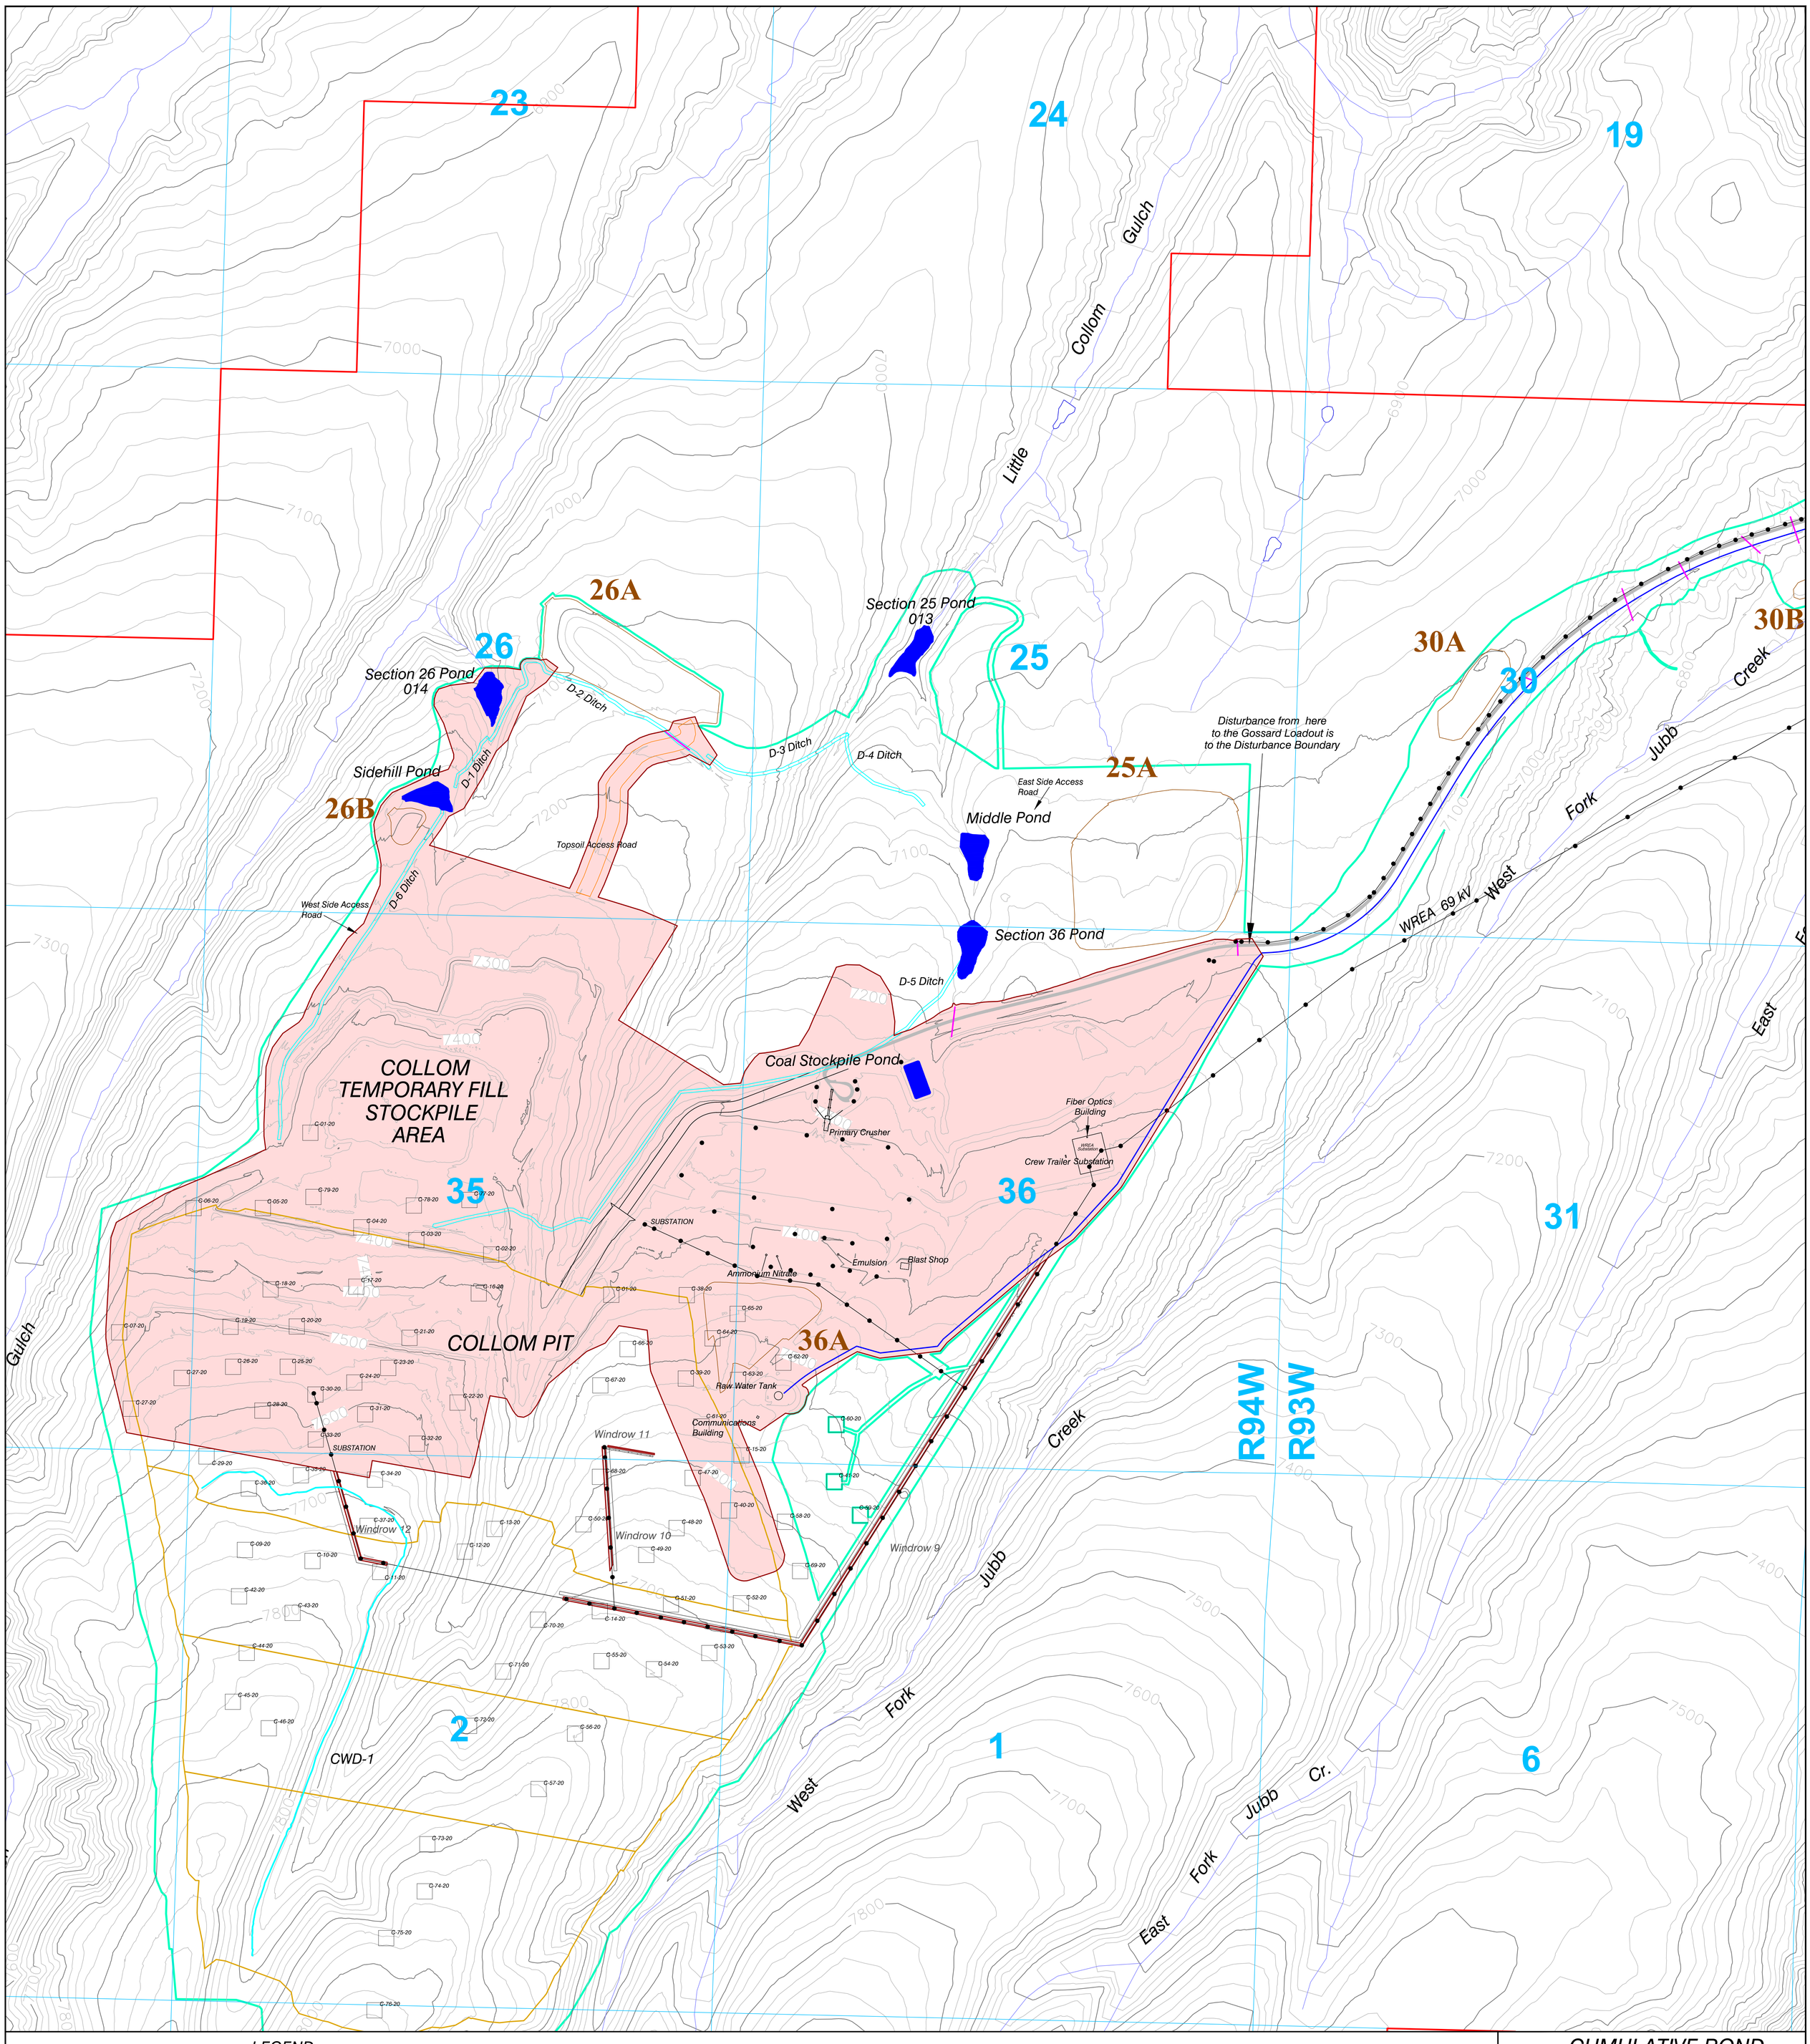

LEGEND

- Permit Boundary
- Section Line
- Permitted Disturbance Boundary
- Exhibit 13C Disturbance Boundary
- Roads
- Power Line
- Buildings
- Collom Haul Road (Paved Section)
- Raw Water Line
- Primary Sediment Control Ditches or Clean Water Diversion
- Access Roads
- Mine Plan Blocks (Map 23B)
- Culverts
- Topsoil Stockpiles
- Sediment Ponds
- C-18-XX Drill Pad Locations
- Light Pole

N
W E
S

500' 0 500' 1000'

CONTOUR INTERVAL 25 FT.
December 2019 Topography

Coordinates in NAD 27 Colorado North Zone, US Foot

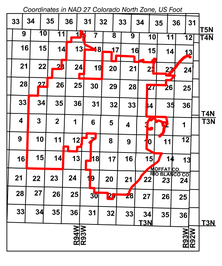

ENGINEERS CERTIFICATION

I, BRIAN W. COATES, hereby certify that this map has been reviewed by me and is true and correct to the best of my knowledge and information, relying on information supplied by experts employed by Colowyo Coal Company or qualified consultants working for Colowyo Coal Company, and that I am a Professional Engineer licensed in Colorado as required by the provisions of C.R.S. 12-25-101 through C.R.S. 12-25-119. IN WITNESS WHEREOF, I have hereunder set my hand and affixed my seal.

COLORADO LICENSED
BRIAN W. COATES
55154
10/6/20
PROFESSIONAL ENGINEER

CUMULATIVE BOND AREAS

Colowyo Coal Company
5731 State Highway 13
Meeker, Colorado 81641

SCALE: 1" = 500'
DATE: 3/19/18
DRWG. BY: TONY
APPROVED BY:

DRWG NO.
MAP 13C-1
Sheet 1

No.	REVISION	DATE	BY	CHK
MR-205	Revised Disturbance Boundary Temp Spoil Pile Removed Access Roads	6/26/19	Tony	AA
MR-212	Added Crew Trailer	11/20/19	Tony	AA
MR-215	Updated Topography, Topsoil Removal Boundary, and Added Topsoil Pile 36A	2/18/20	Tony	AA
MR-216	Updated Topography, Added Drill Hole Locations, Updated Disturbance Boundary	4/27/20	Tony	AA
MR-224	Updated Topography, Updated Disturbance Boundary	10/6/20	Tony	AA

Notes: Please see Exhibit 13C - Cumulative Bond Schedule
Light Use Road Locations for the Collom Pit power distribution will be field fit for proper alignment and to allow trucks hauling power poles a turning radius, so they will vary from disturbance boundary shown.