


c:\users\pkos\documents\projects\pikeview\monitoring\draft\_sept2020\pikeview ptisms\_30oct2020v2


2020.10.30 2:04:43 PM

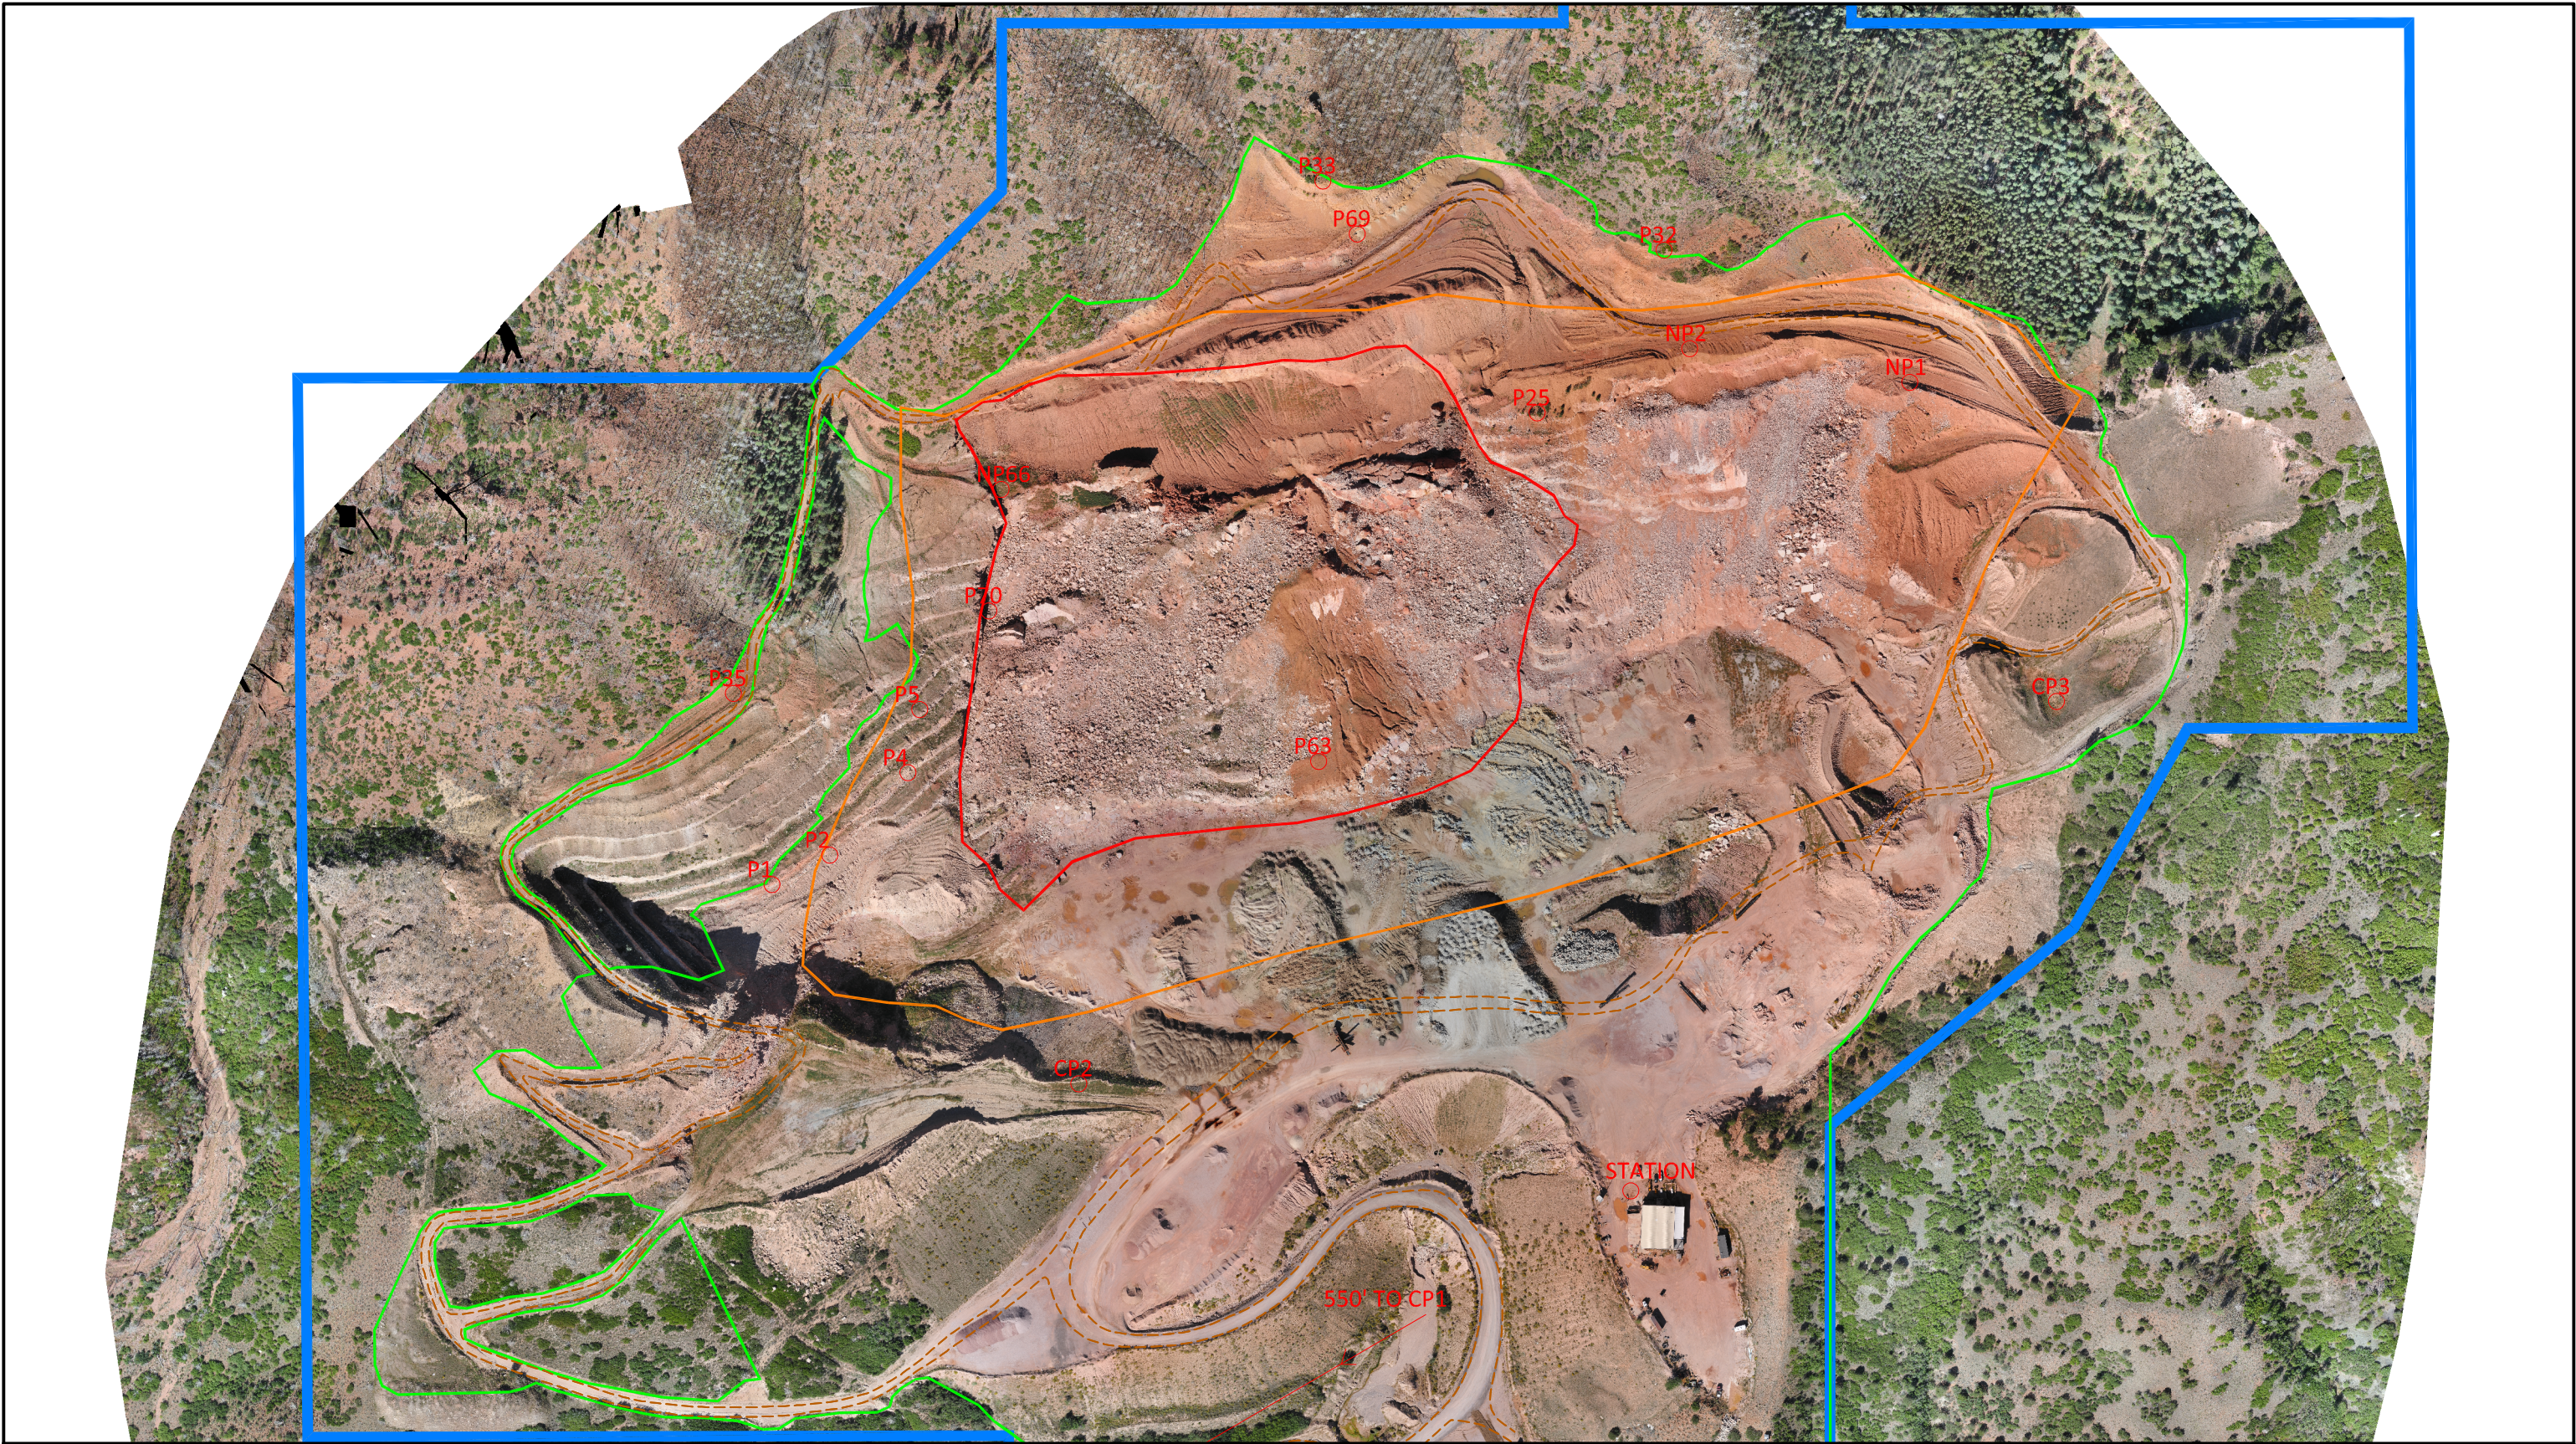

Stantec Consulting Services Inc.  
2000 South Colorado Boulevard Suite 2-300  
Denver CO 80222-7933  
Tel: (303) 758-4058  
www.stantec.com

LEGEND

- Permit/Affected Lands Boundary
- Proposed Disturbance Limit
- Landslide Extent
- Buttress Fill Extent
- Existing Prism

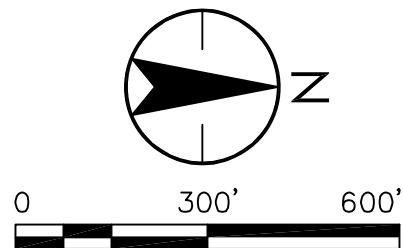

Client/Project

CONTINENTAL MATERIALS  
CORP.  
PIKEVIEW QUARRY SLOPE  
MONITORING

Project No.

227419041

Title

SITE MAP

Revision  
#

Drawn By  
PK

Date  
2020.10.30

Figure No.  
1