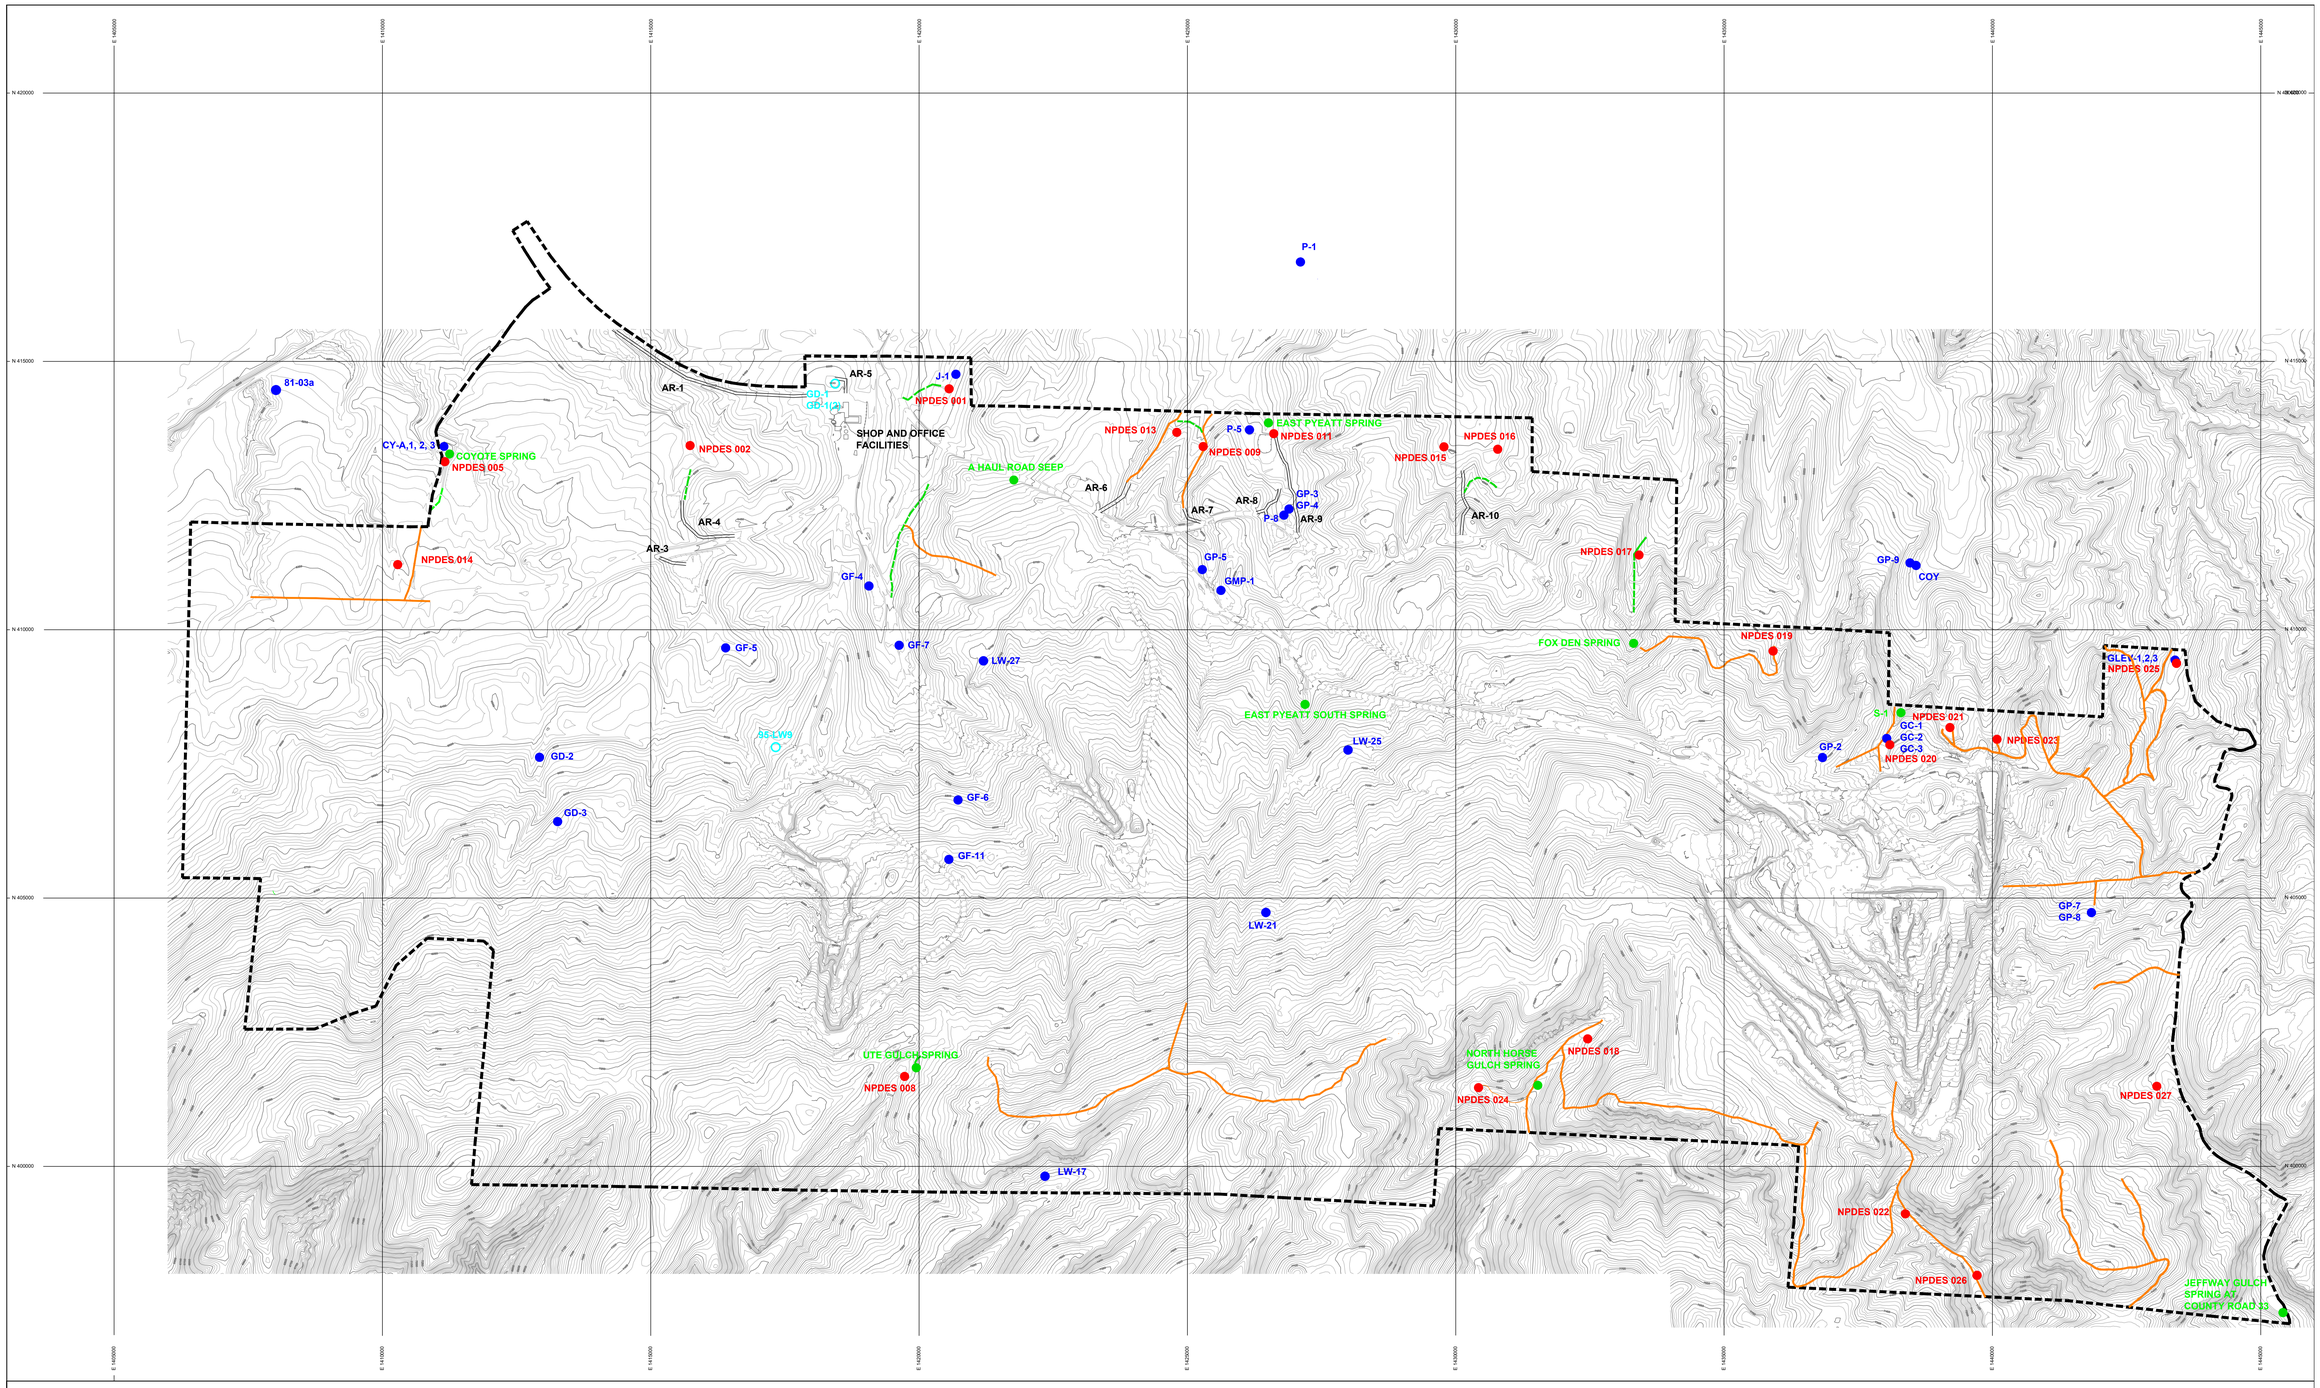

PROFESSIONAL ENGINEER'S CERTIFICATE

I, Tonia Marie Perkins, a registered Professional Engineer in the State of Colorado, certify that this map has been reviewed by me and is true and correct to the best of my knowledge and information.

Tonia Marie Perkins, CO PE No. 43864

Date

LEGEND

- PERMIT BOUNDARY
- NPDES MONITORING
- MONITORING WELL LOCATION
- SPRING LOCATIONS
- ACCESS ROADS
- PRE-MINING LIGHT USE ROADS
- TRAPPER CONSTRUCTED LIGHT-USE ROADS
- WELLS DISCONTINUED FROM MONITORING

N

1000 0 1000 2000 3000 5000

SCALE: 1 IN = 1000 FT

CONTOUR INTERVAL: 10 FEET

Topographic information compiled from aerial photography dated Oct. 10, 2016.

L:Engineer/Permits/TR-126/M52_TR-126.dwg

Revision	Date	By	Description
MR-225	5/22/20	WTC	PROPOSED MONITOR WELLS - WEST PANEL
TR-126	11/3/20	TMP	MIDTERM RESPONSE

TRAPPER MINING INC.

TRAPPER MINE — CRAIG, CO.

HYDROLOGY MONITORING LOCATIONS

LIGHT-USE AND ACCESS ROADS

SCALE: 1" = 1000'
DESIGNED BY: WTC
DRAWN BY: TMP
DATE: 11/3/20

Sheet 1 of 1

M52

Trapper Mine