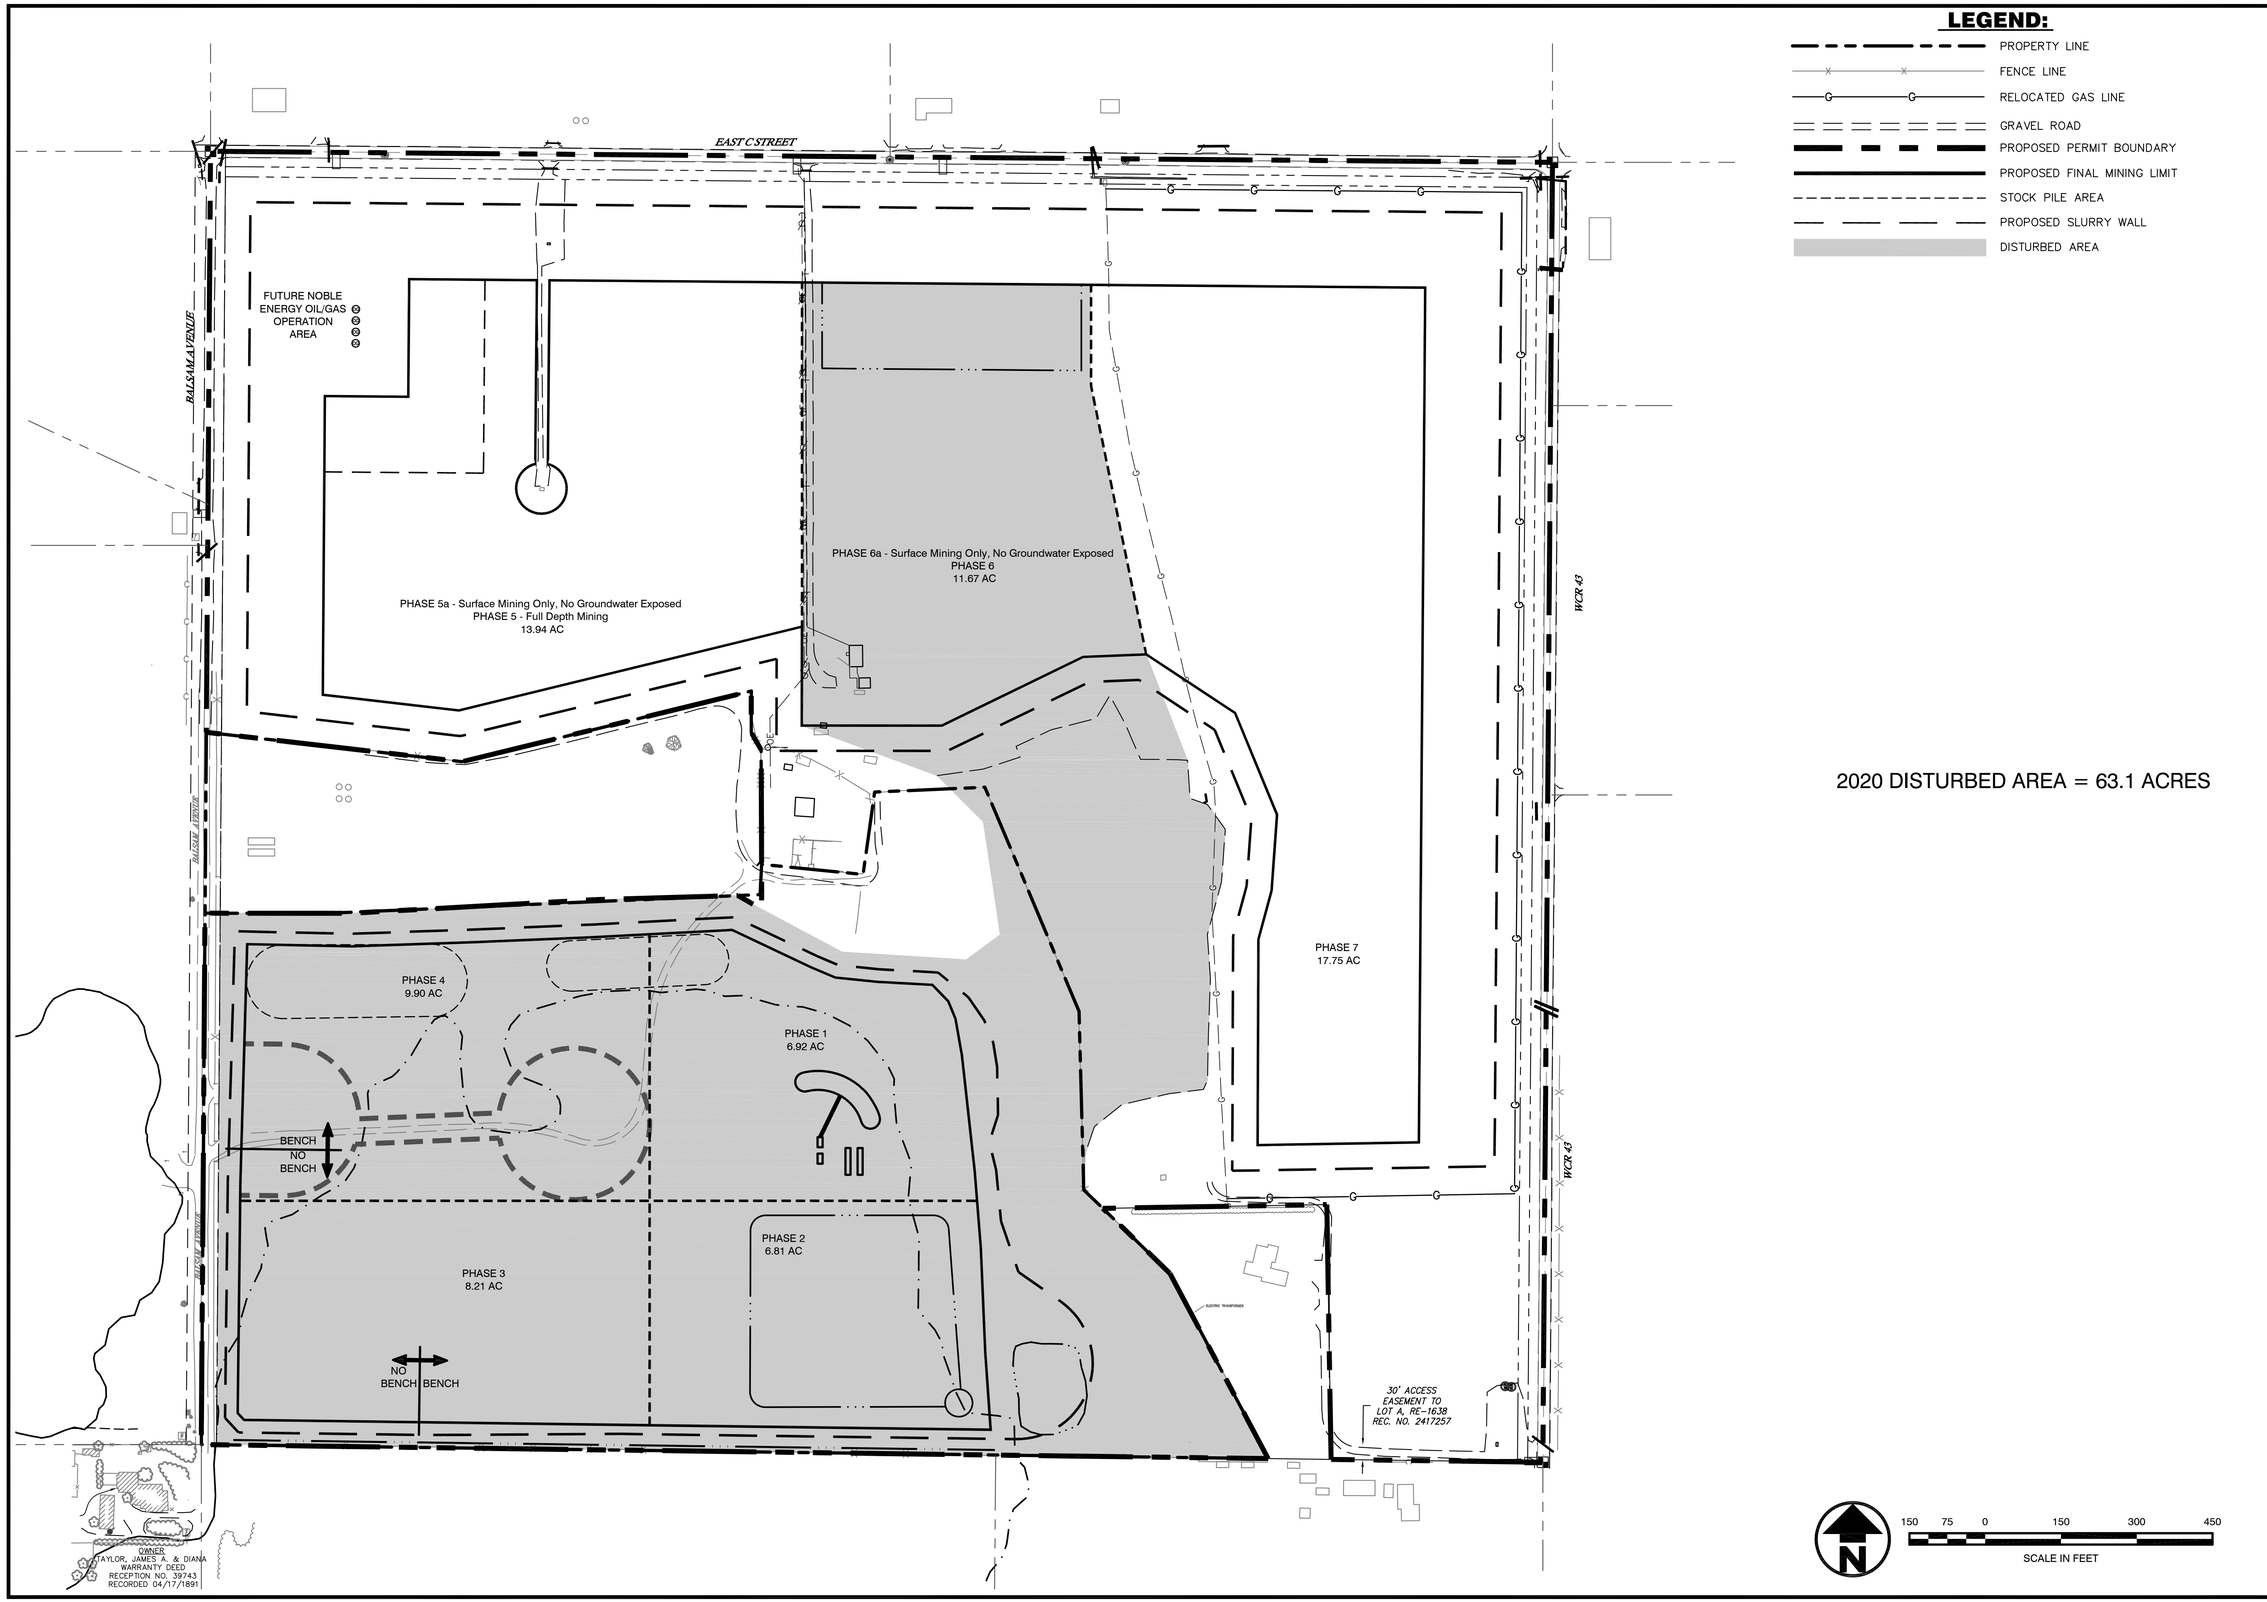

J&T Consulting, Inc.
305 Denver Avenue - Suite D
Fort Lupton, CO 80621
Ph: 303-857-6222 Fax: 303-857-6224
www.j-tconsulting.com

2020 Annual Report Map

Broken Arrow Investments
Derr Pit

M-2008-017

REVISIONS

No	Date	By	Chk	Description

Job #	07123
Date	12.14.20
Drawn By	WSS
Designed By	TPY
Checked By	JCY
File	JT-Derr 2018 Mining
Scale	1" = 150'

Sheet: 1 Of: 1

P:\07123 Derr Gravel Pit\Drawings\Mining Plan\2018\JT-Derr 2018 Mining C-3.dwg, 2020 Annual, 12/14/2020 1:37:55 PM