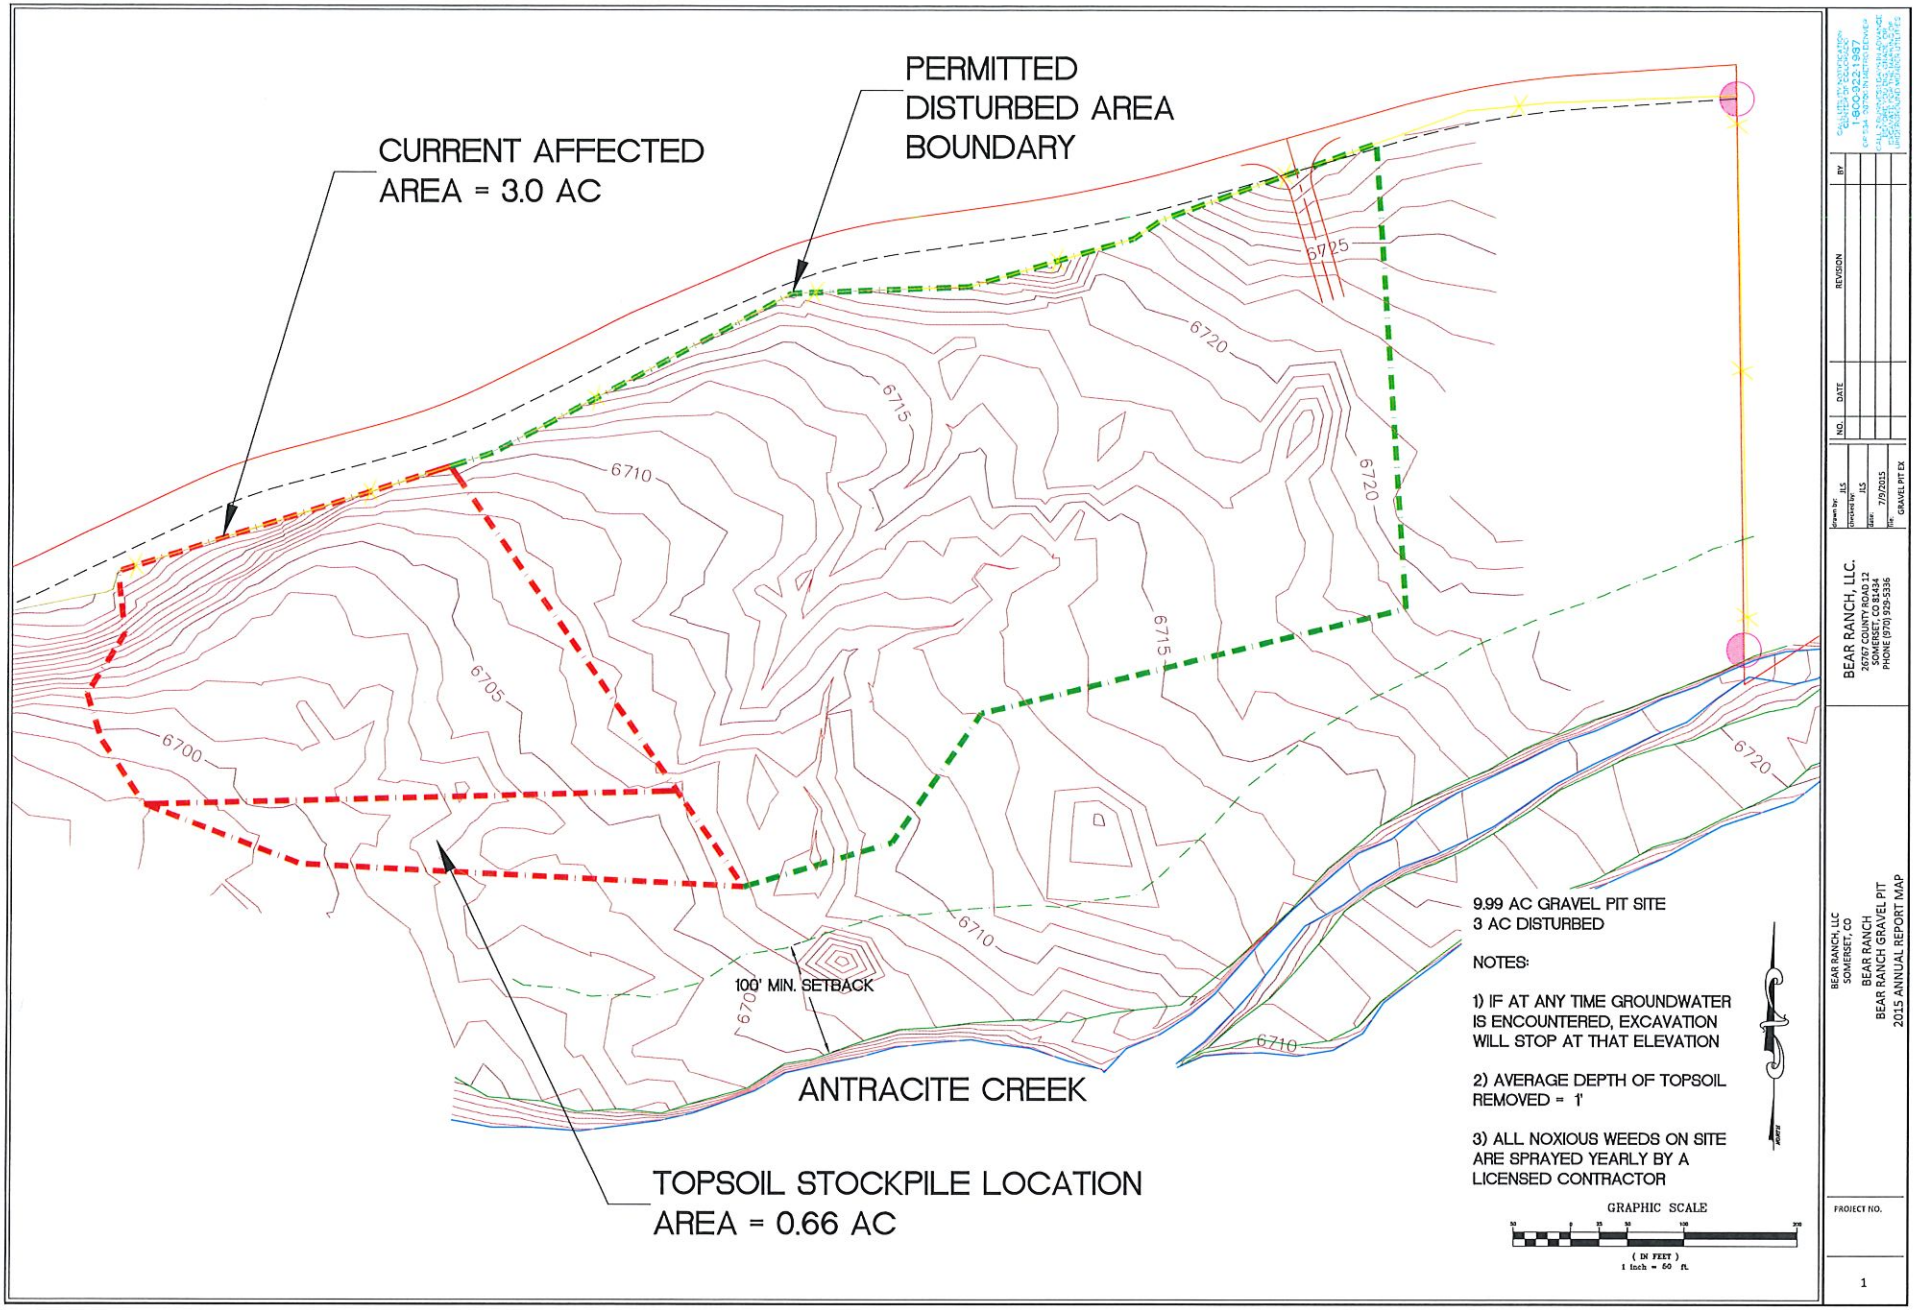
CURRENT AFFECTED
AREA = 3.0 AC
PERMITTED
DISTURBED AREA
BOUNDARY
6725
6720
6715
6710
6705
6700
6695
100' MIN. SETBACK
ANTRACITE CREEK
TOPSOIL STOCKPILE LOCATION
AREA = 0.66 AC
9.99 AC GRAVEL PIT SITE
3 AC DISTURBED
NOTES:
1) IF AT ANY TIME GROUNDWATER IS ENCOUNTERED, EXCAVATION WILL STOP AT THAT ELEVATION
2) AVERAGE DEPTH OF TOPSOIL REMOVED = 1'
3) ALL NOXIOUS WEEDS ON SITE ARE SPRAYED YEARLY BY A LICENSED CONTRACTOR
GRAPHIC SCALE
(IN FEET)
1 inch = 60 ft.
NO. DATE REVISION BY
Drawn by: JLS
Checked by: JLS
date: 7/9/2015
ref: GRAVEL PIT EX
BEAR RANCH, LLC.
36767 COUNTY ROAD 12
SOMERSET, CO 81434
PHONE (970) 929-5336
BEAR RANCH, LLC
SOMERSET, CO
BEAR RANCH
BEAR RANCH GRAVEL PIT
2015 ANNUAL REPORT MAP
PROJECT NO.
1