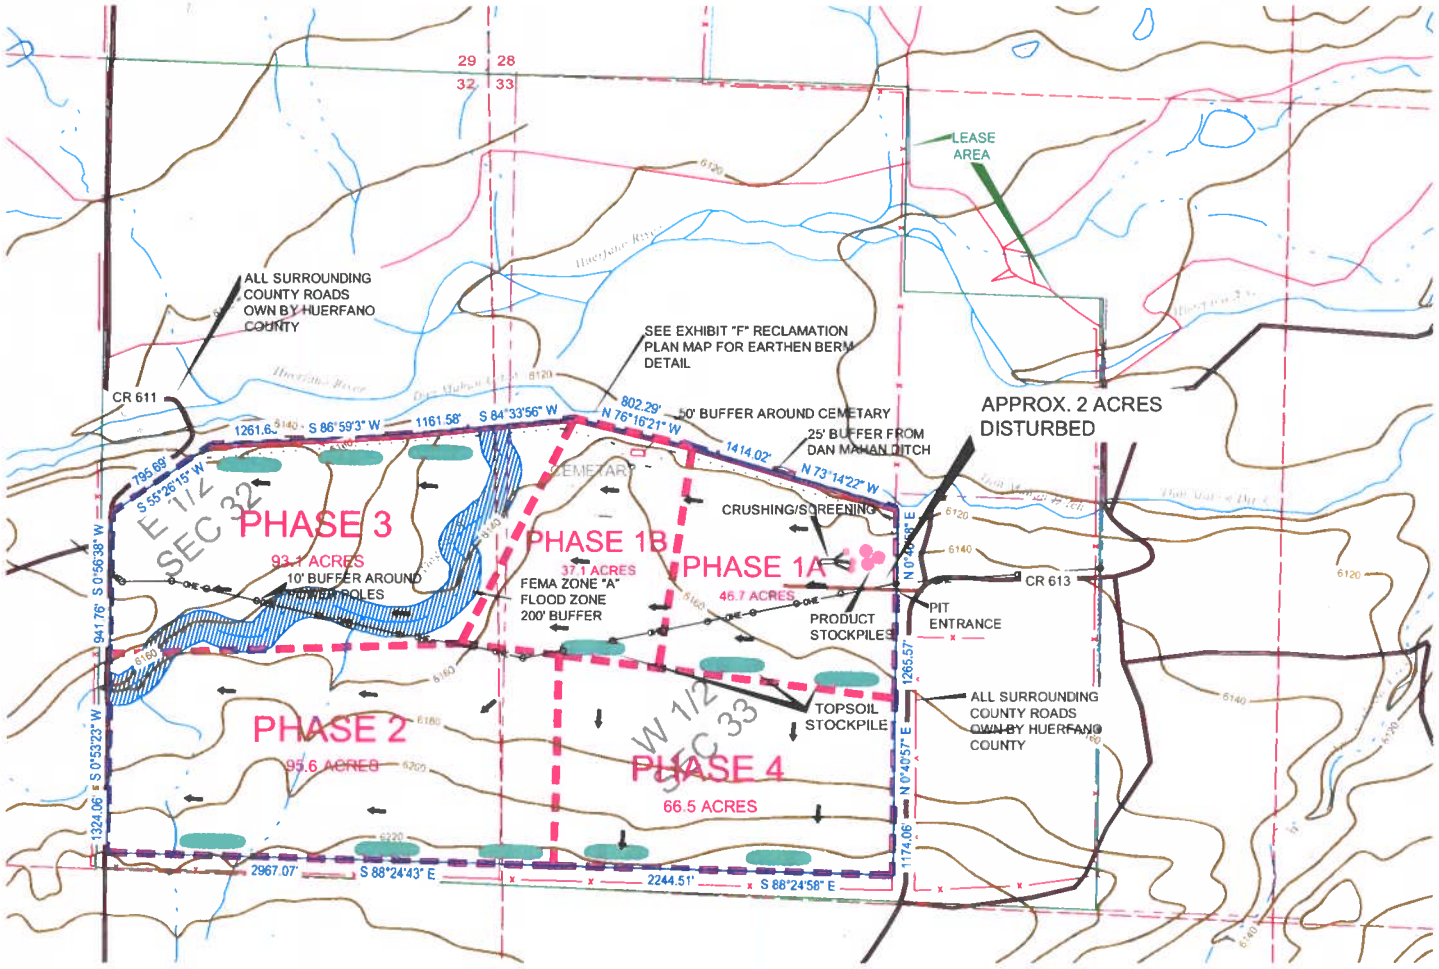

MAP LEGEND

- 112 PERMIT BOUNDARY
- ADJACENT PROPERTIES
- XX ADJACENT PROPERTY OWNER
- 7860 20' CONTOUR INTERVAL FROM USGS TOPO
- PUBLIC ROADS
- HAUL ROAD
- RANCH FENCE
- OHE OVERHEAD POWER LINE
- POWER POLE
- PHASE BOUNDARY
- EARTHEN BERMS
- DIRECTION OF MINING
- TOPSOIL STOCKPILE
- PRODUCT STOCKPILE

LEGAL DESCRIPTION OF PERMIT BOUNDARY

A parcel of land located within a portion of the East ½ of Section 32 and the West ½ of Section 33, Township 26 South, Range 67 West of the 6th P.M., County of Huerfano, State of Colorado, and being more particularly as follows:

Commencing at the South 1/4 Corner of Section 32 monumented with a No. 5 rebar with surveyor's cap PLS #23041, thence N 77°58'09" E a distance of 5444.00' to the POINT OF BEGINNING on the westerly Right of Way fence of County Road 613; thence along the perimeter of the permitted area the following courses:

N 0°46'58" E a distance of 1265.57', thence
N 73°14'22" W a distance of 1414.02', thence
N 76°16'21" W a distance of 802.29', thence
S 84°33'56" W a distance of 1161.58', thence
S 86°59'3" W a distance of 1261.60', thence
S 55°26'15" W a distance of 795.69', thence
S 0°56'38" W a distance of 941.76', thence
S 0°53'23" W a distance of 1324.06', thence
S 88°24'43" E a distance of 2967.07', thence
S 88°24'58" E a distance of 2244.51', thence
N 0°40'57" E a distance of 1174.06', thence
back to the P.O.B.

Permit Boundary contains 329.9 acres more-or-less

0 800 1600

SCALE : 1" = 800'
CONTOUR INTERVAL 20 FEET
BASEMAP SOURCE: USGS 7.5' QUADS OF BLACK HILLS, HAYDEN BUTTE, AND WALSENBERG NORTH, COLO., 2016

APPROXIMATE COORDINATES AT ENTRY GATE
37.73948° N LAT
104.89252° W LON

MINING TIME TABLE

PHASE 1: 83.8 ACRES
START MINING FALL OF 2018, AND TAKE TWELVE (12) YEARS TO MINE

PHASE 2: 95.6 ACRES
MINING IS TO START AFTER PHASE 1 & PLANS TO TAKE TEN (10) YEARS TO MINE

PHASE 3: 93.1 ACRES
MINING IS TO START AFTER PHASE 2 & PLANS TO TAKE TEN (10) YEARS TO MINE

PHASE 4: 66.5 ACRES
MINING IS TO START AFTER PHASE 3 & PLANS TO TAKE FIVE (5) YEARS TO MINE

ALL DATES ARE DEPENDENT ON MARKET DEMAND.

RECLAMATION WILL BE DONE CONCURRENTLY WITH MINING.

FRANCISCOTTI PIT #2

CLIENT: APC Southern

CONSULTANT: GAGLIANO ENGINEERING, INC.

DRMS FILE NO. M-____-___ | PREPARED BY: J.V. GAGLIANO

EXHIBIT C | MINING MAP | DATE: 02/14/19