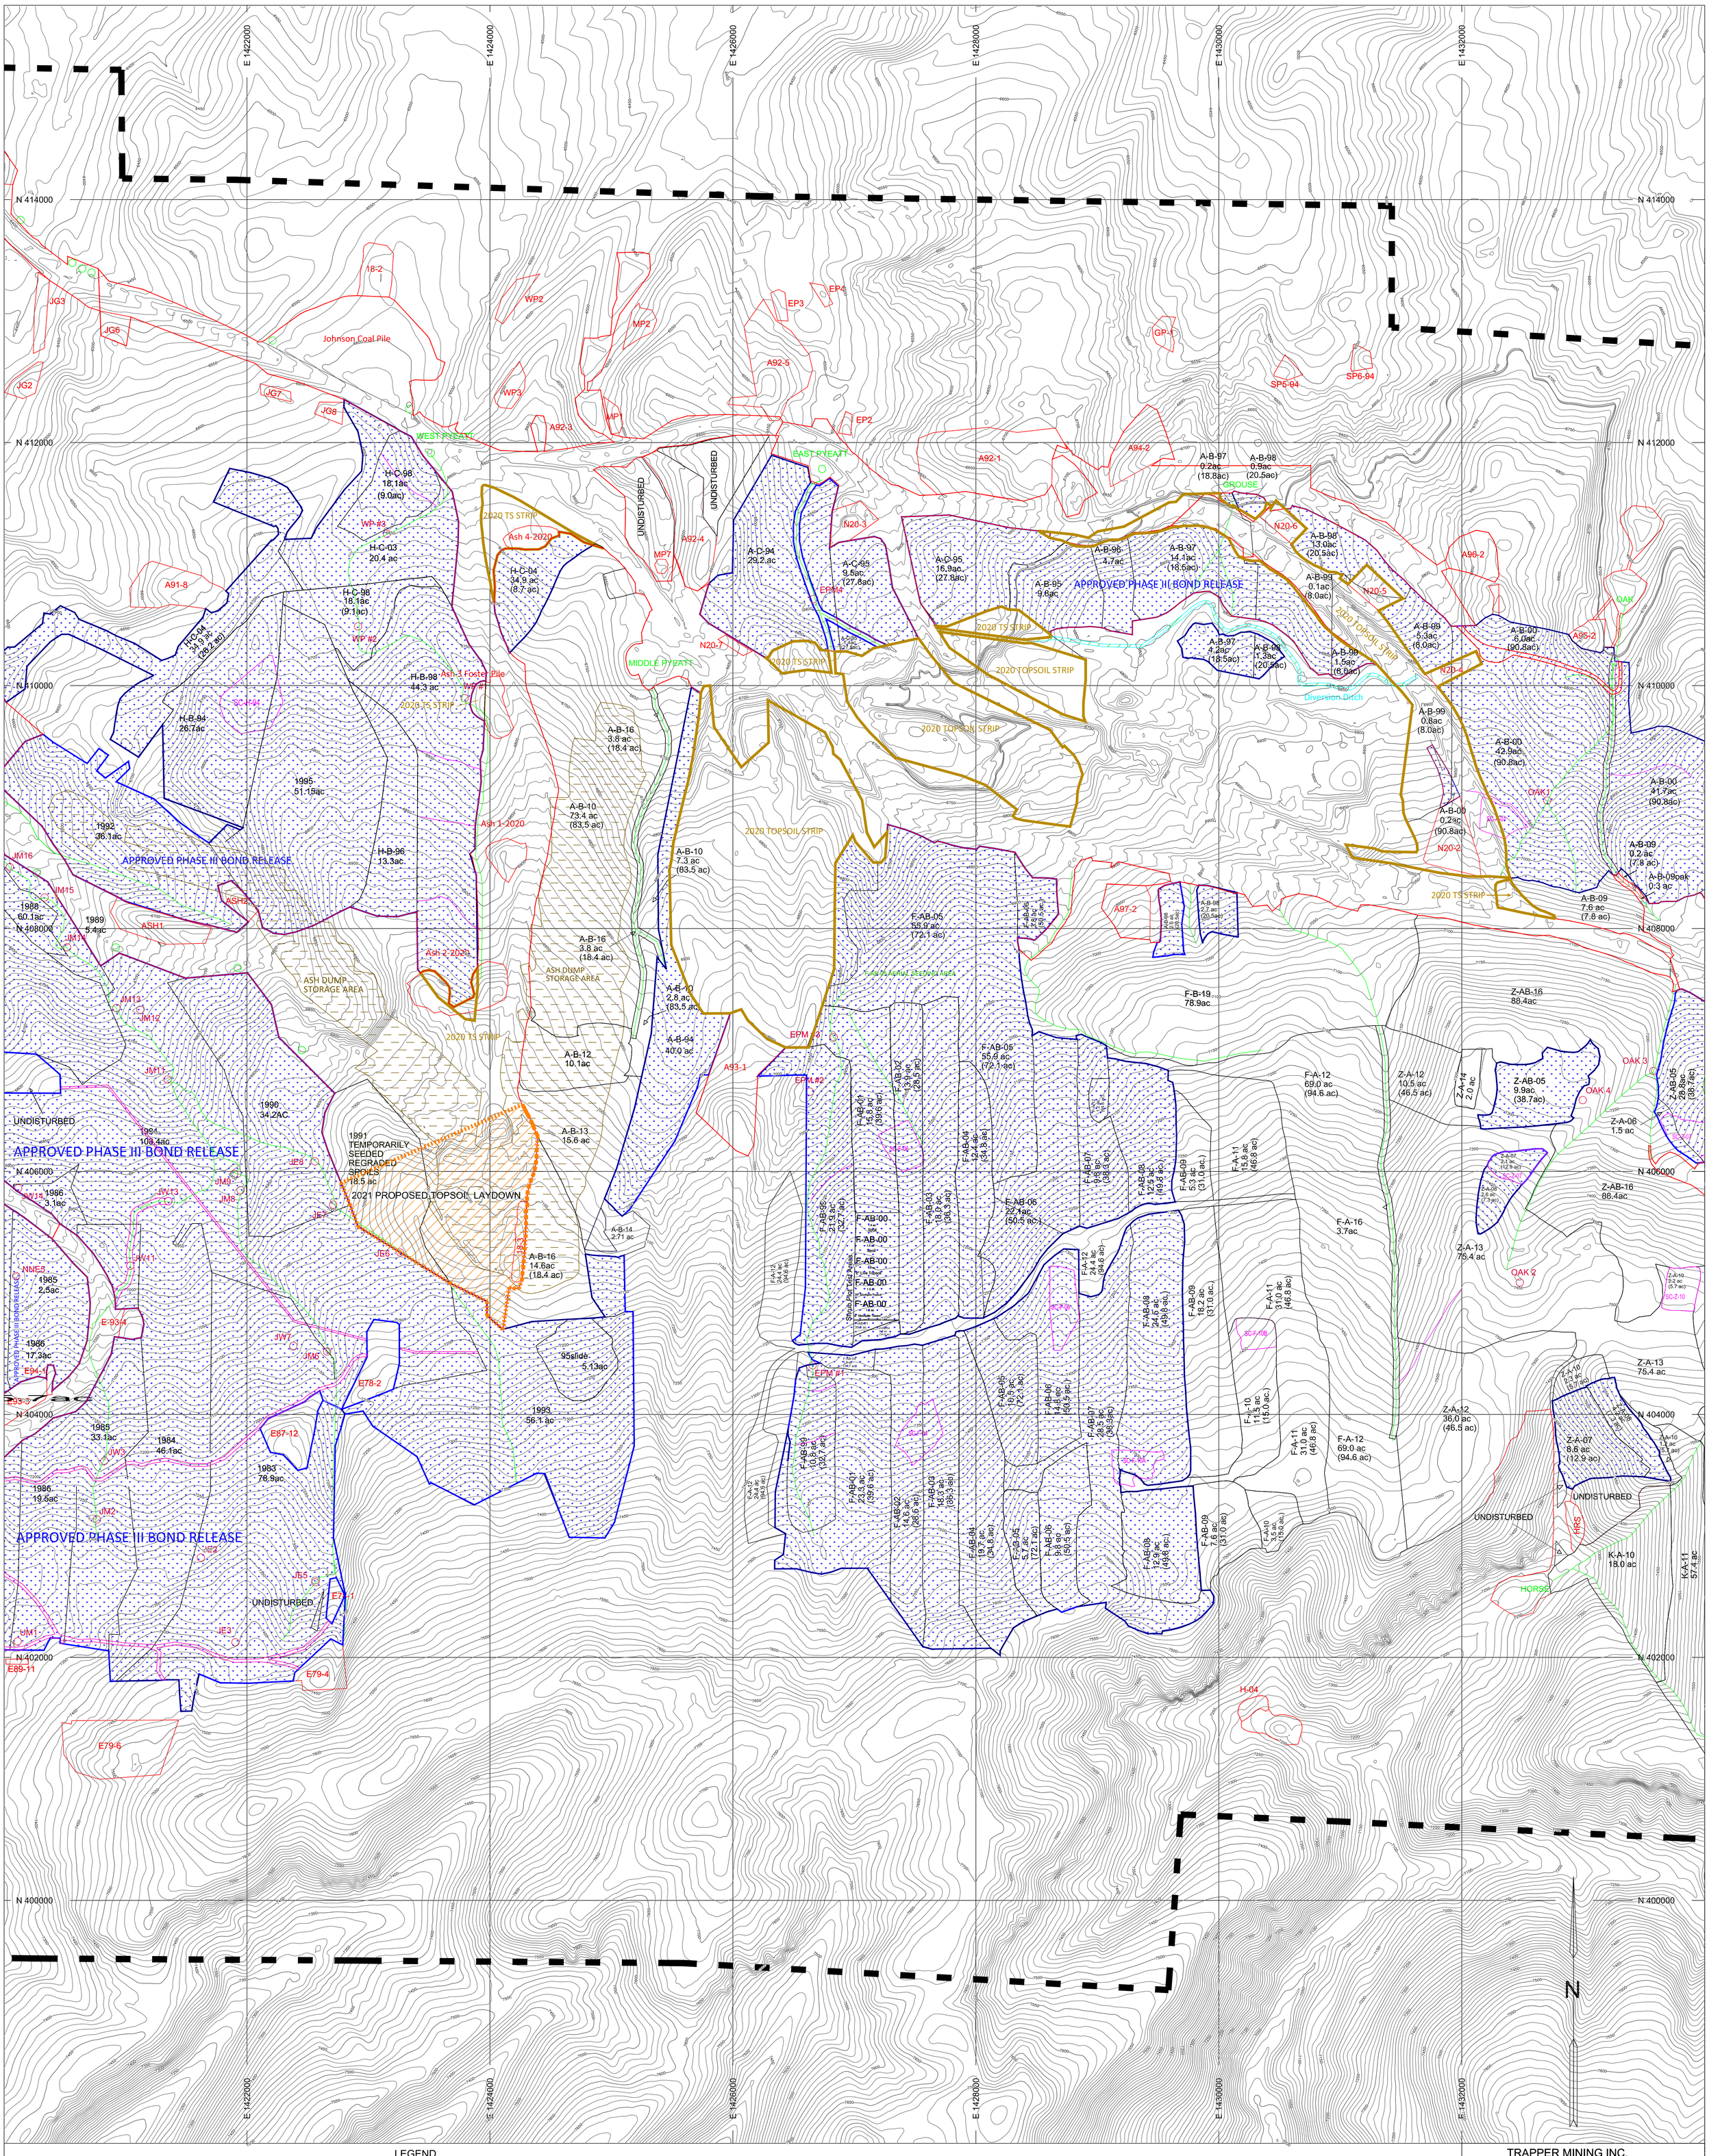

LEGEND

- PERMIT BOUNDARY
- HISTORICAL REVEGETATED AREA
- SHRUB CLUMP/Pit ID/Year Constructed
- 2020 FINAL REGRADE AREA
- 2020 RETOPSOILED AND REVEGETATED AREA
- EXISTING TOPSOIL STOCKPILE
- PROPOSED TOPSOIL STOCKPILE
- ASH DUMP STORAGE AREA
- 2020 TOPSOIL STRIP
- 2021 PROPOSED TOPSOIL LAYDOWN
- 2021 PROPOSED TOPSOIL STRIP
- APPROVED PHASE III BOND RELEASED BOUNDARY
- ACCESS CORRIDORS
- EXISTING STOCK POND
- EXISTING DOZER BASINS
- RECONSTRUCTED DRAINAGES
- 2020 RECONSTRUCTED DRAINAGES
- CONTOUR DITCH

SHEET LOCATION INDEX

SCALE: 1 IN = 400 FT

CONTOUR INTERVAL: 10 FEET

Topographic information compiled from aerial photography dated 12/2020.
AutoCAD file: L:\BDN\Rec Map\2020_Topo_With Labels.dwg

TRAPPER MINING INC.

TRAPPER MINE — CRAIG, CO.

PERMIT C81-010
2020 ANNUAL RECLAMATION REPORT MAP

SCALE: 1 in = 400 ft
DESIGNED BY: BDN
DRAWN BY: JMM
DATE: 2/22/2021

Sheet 2 of 3

MAP 1

SHEET 2