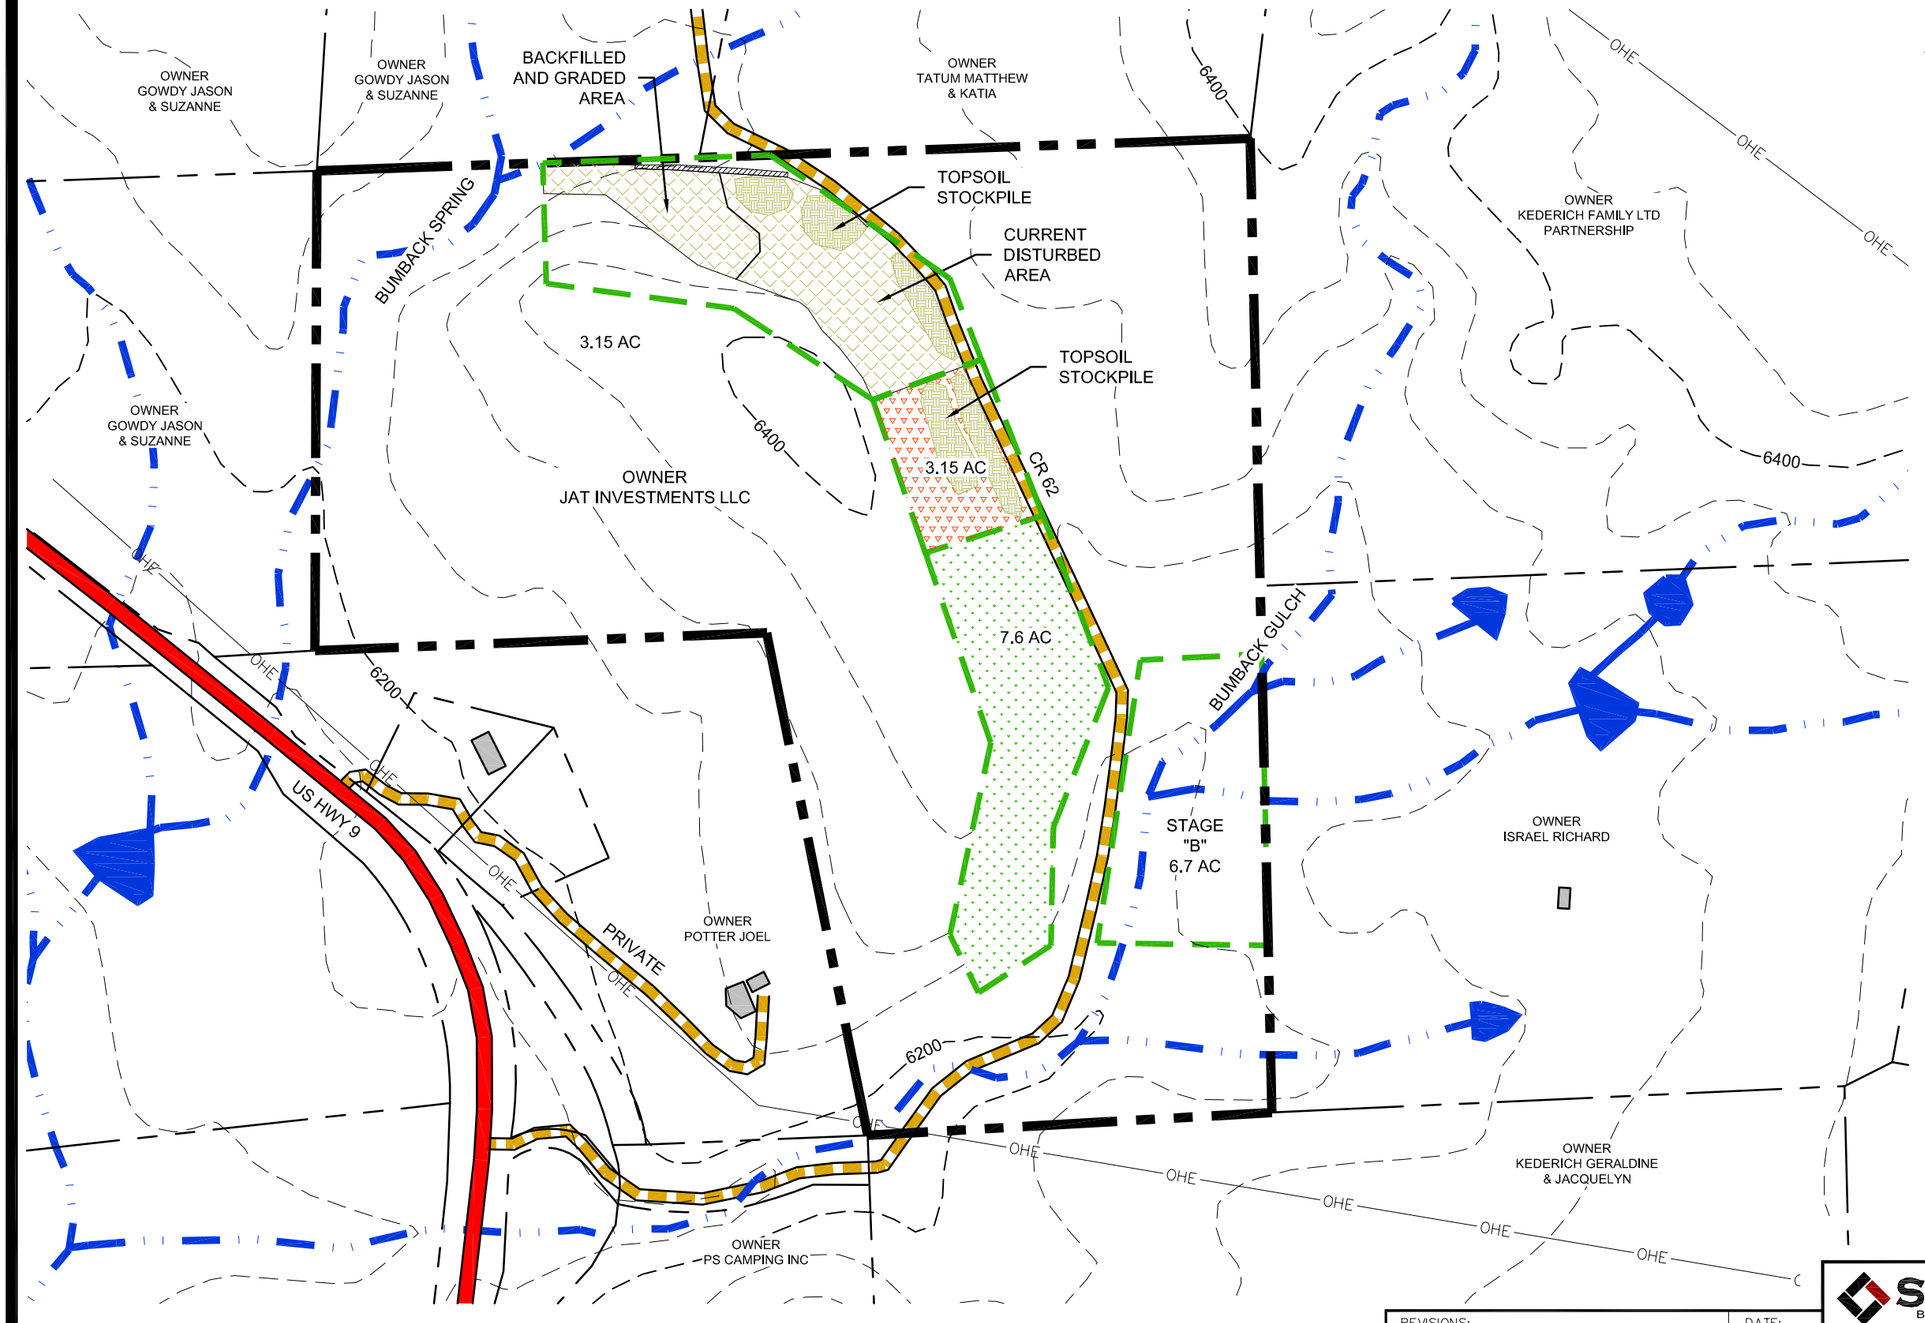

LEGAL DESCRIPTION OF SUBJECT PROPERTY:

THE WEST 1/2 OF THE SOUTHWEST 1/4 OF SECTION 4, AND THE NORTHWEST 1/4 OF THE SOUTHEAST 1/4 OF SECTION 5 IN TOWNSHIP 18 SOUTH, RANGE 71 WEST OF 6TH PRINCIPAL MERIDIAN.

REVISIONS:	DATE:
ORIGINAL 110 PERMIT APPROVED	06/29/1978
CONVERSION CN-01 APPROVED	11/22/1993
CURRENT CONDITIONS MAP	06/15/2021

SUMMIT BRICK COMPANY
MAIL P.O. Box 533 Pueblo, CO 81002
OFFICE 601 E. 13th Street Pueblo, CO 81001 (719) 542-8278

8-MILE CLAY MINE
ANNUAL REPORT MAP
FREMONT COUNTY, COLORADO

DRAWN BY: jaw | SCALE: as shown | PERMIT No.: M-1977-320

DRAWING FILE: S:\Mining\8-Mile\CAD\dwg\8Mile-CurrentConditions-map.dwg