BACHUS BORROW PIT – ANNUAL 112 REPORT MAP 2020

LOCATED IN THE SW1/4 SECTION 18, T 37 N, R 10 E, NMPM, ALAMOSA COUNTY, COLORADO

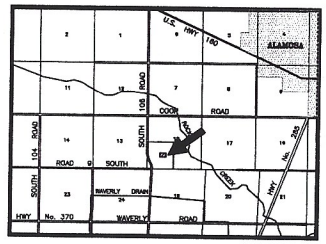

LOCATION INSET

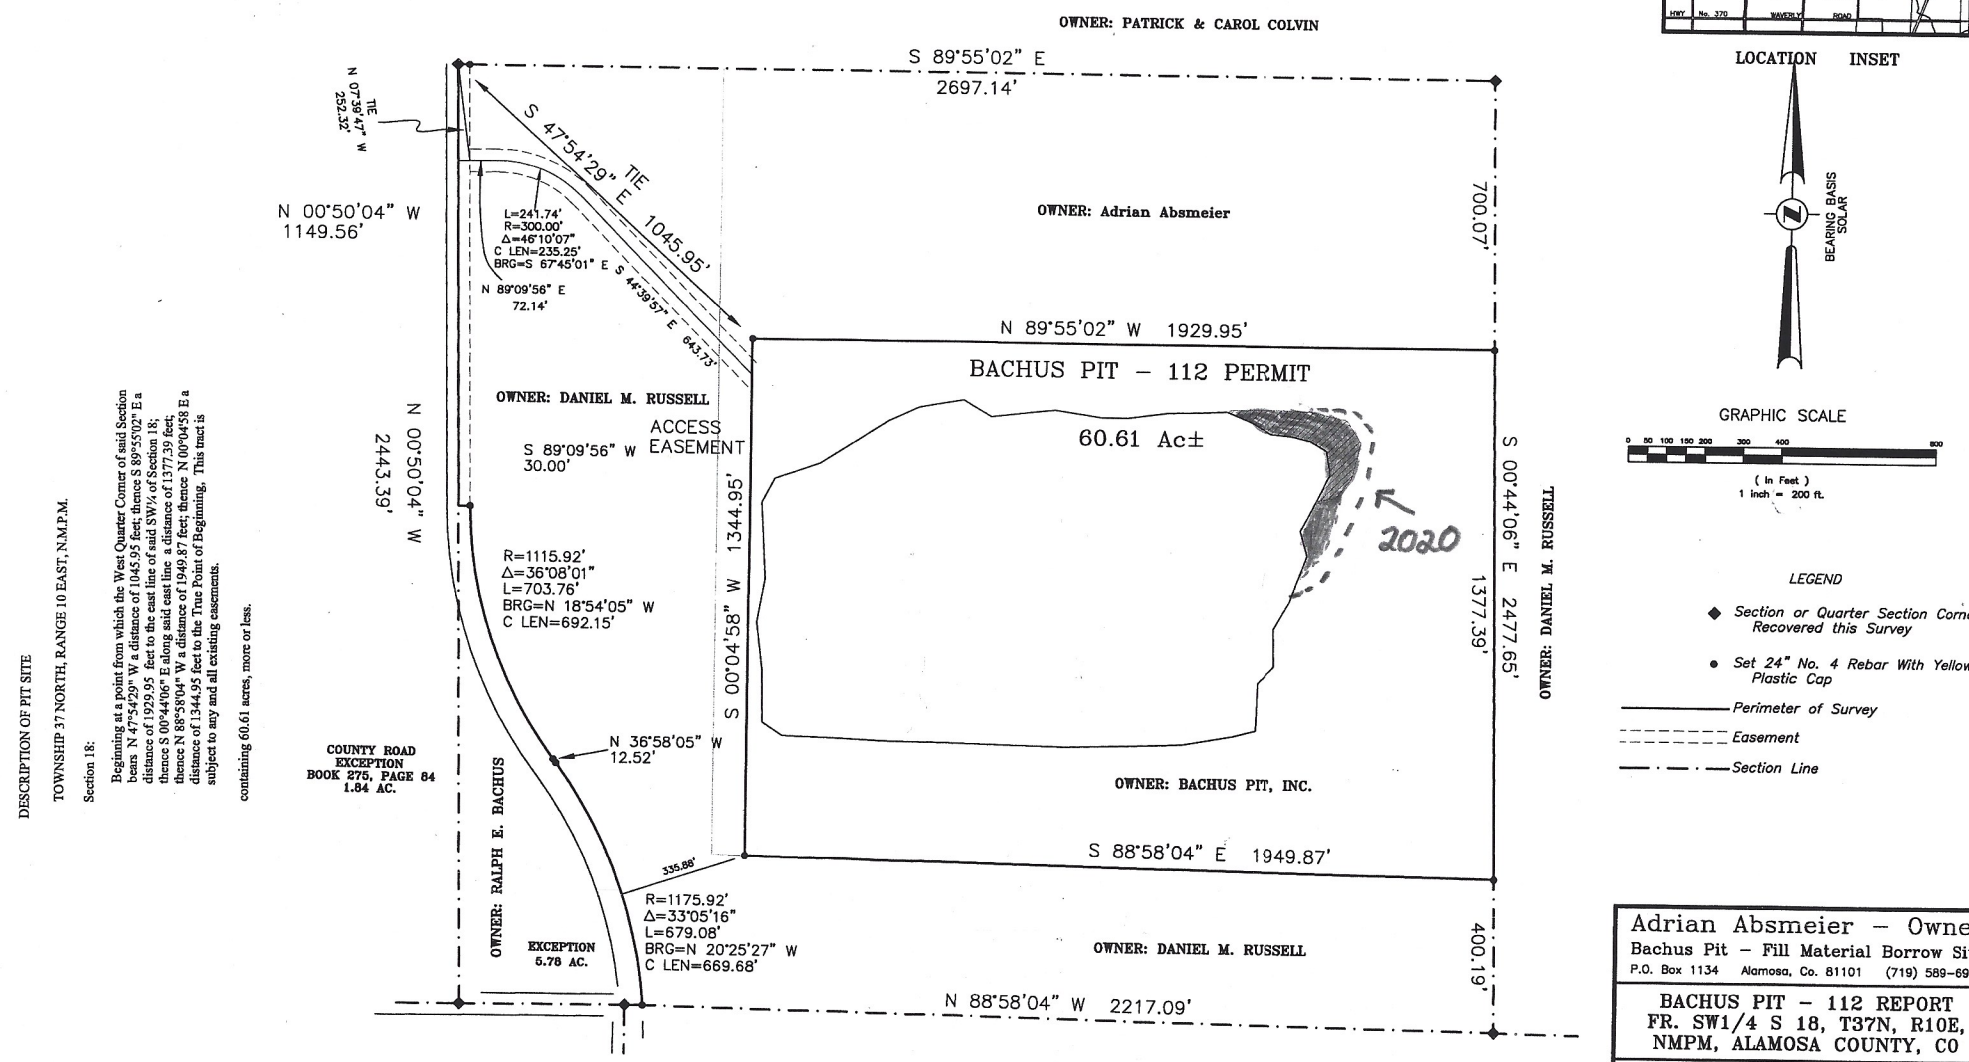

BEARING BASIS SOLAR

GRAPHIC SCALE

0 50 100 150 200 300 400 800

(In Feet)
1 inch = 200 ft.

LEGEND

- ◆ *Section or Quarter Section Corner Recovered this Survey*
- ● *Set 24" No. 4 Rebar With Yellow Plastic Cap*
- *Perimeter of Survey*
- *Easement*
- *Section Line*

DESCRIPTION OF PIT SITE

TOWNSHIP 37 NORTH, RANGE 10 EAST, N.M.P.M.

Section 18:

Beginning at a point from which the West Quarter Corner of said Section bears N 47°54'29" W a distance of 1045.95 feet; thence S 89°55'02" E a distance of 1929.95 feet to the east line of said SW¼ of Section 18; thence S 00°44'06" E along said east line a distance of 1377.39 feet; thence N 88°58'04" W a distance of 1949.87 feet; thence N 00°04'58 E a distance of 1344.95 feet to the True Point of Beginning. This tract is subject to any and all existing easements.

containing 60.61 acres, more or less.

Adrian Absmeier – Owner	
Bachus Pit – Fill Material Borrow Site	
P.O. Box 1134 Alamosa, Co. 81101 (719) 589-6994	
BACHUS PIT – 112 REPORT FR. SW1/4 S 18, T37N, R10E, NMPM, ALAMOSA COUNTY, CO	
DRAWN BY: DMR	DATE: 7-09-16
CHECKED BY:	DRAWING NO.: BACHUS2016
JOB NO.:	SHEET 1 OF 1