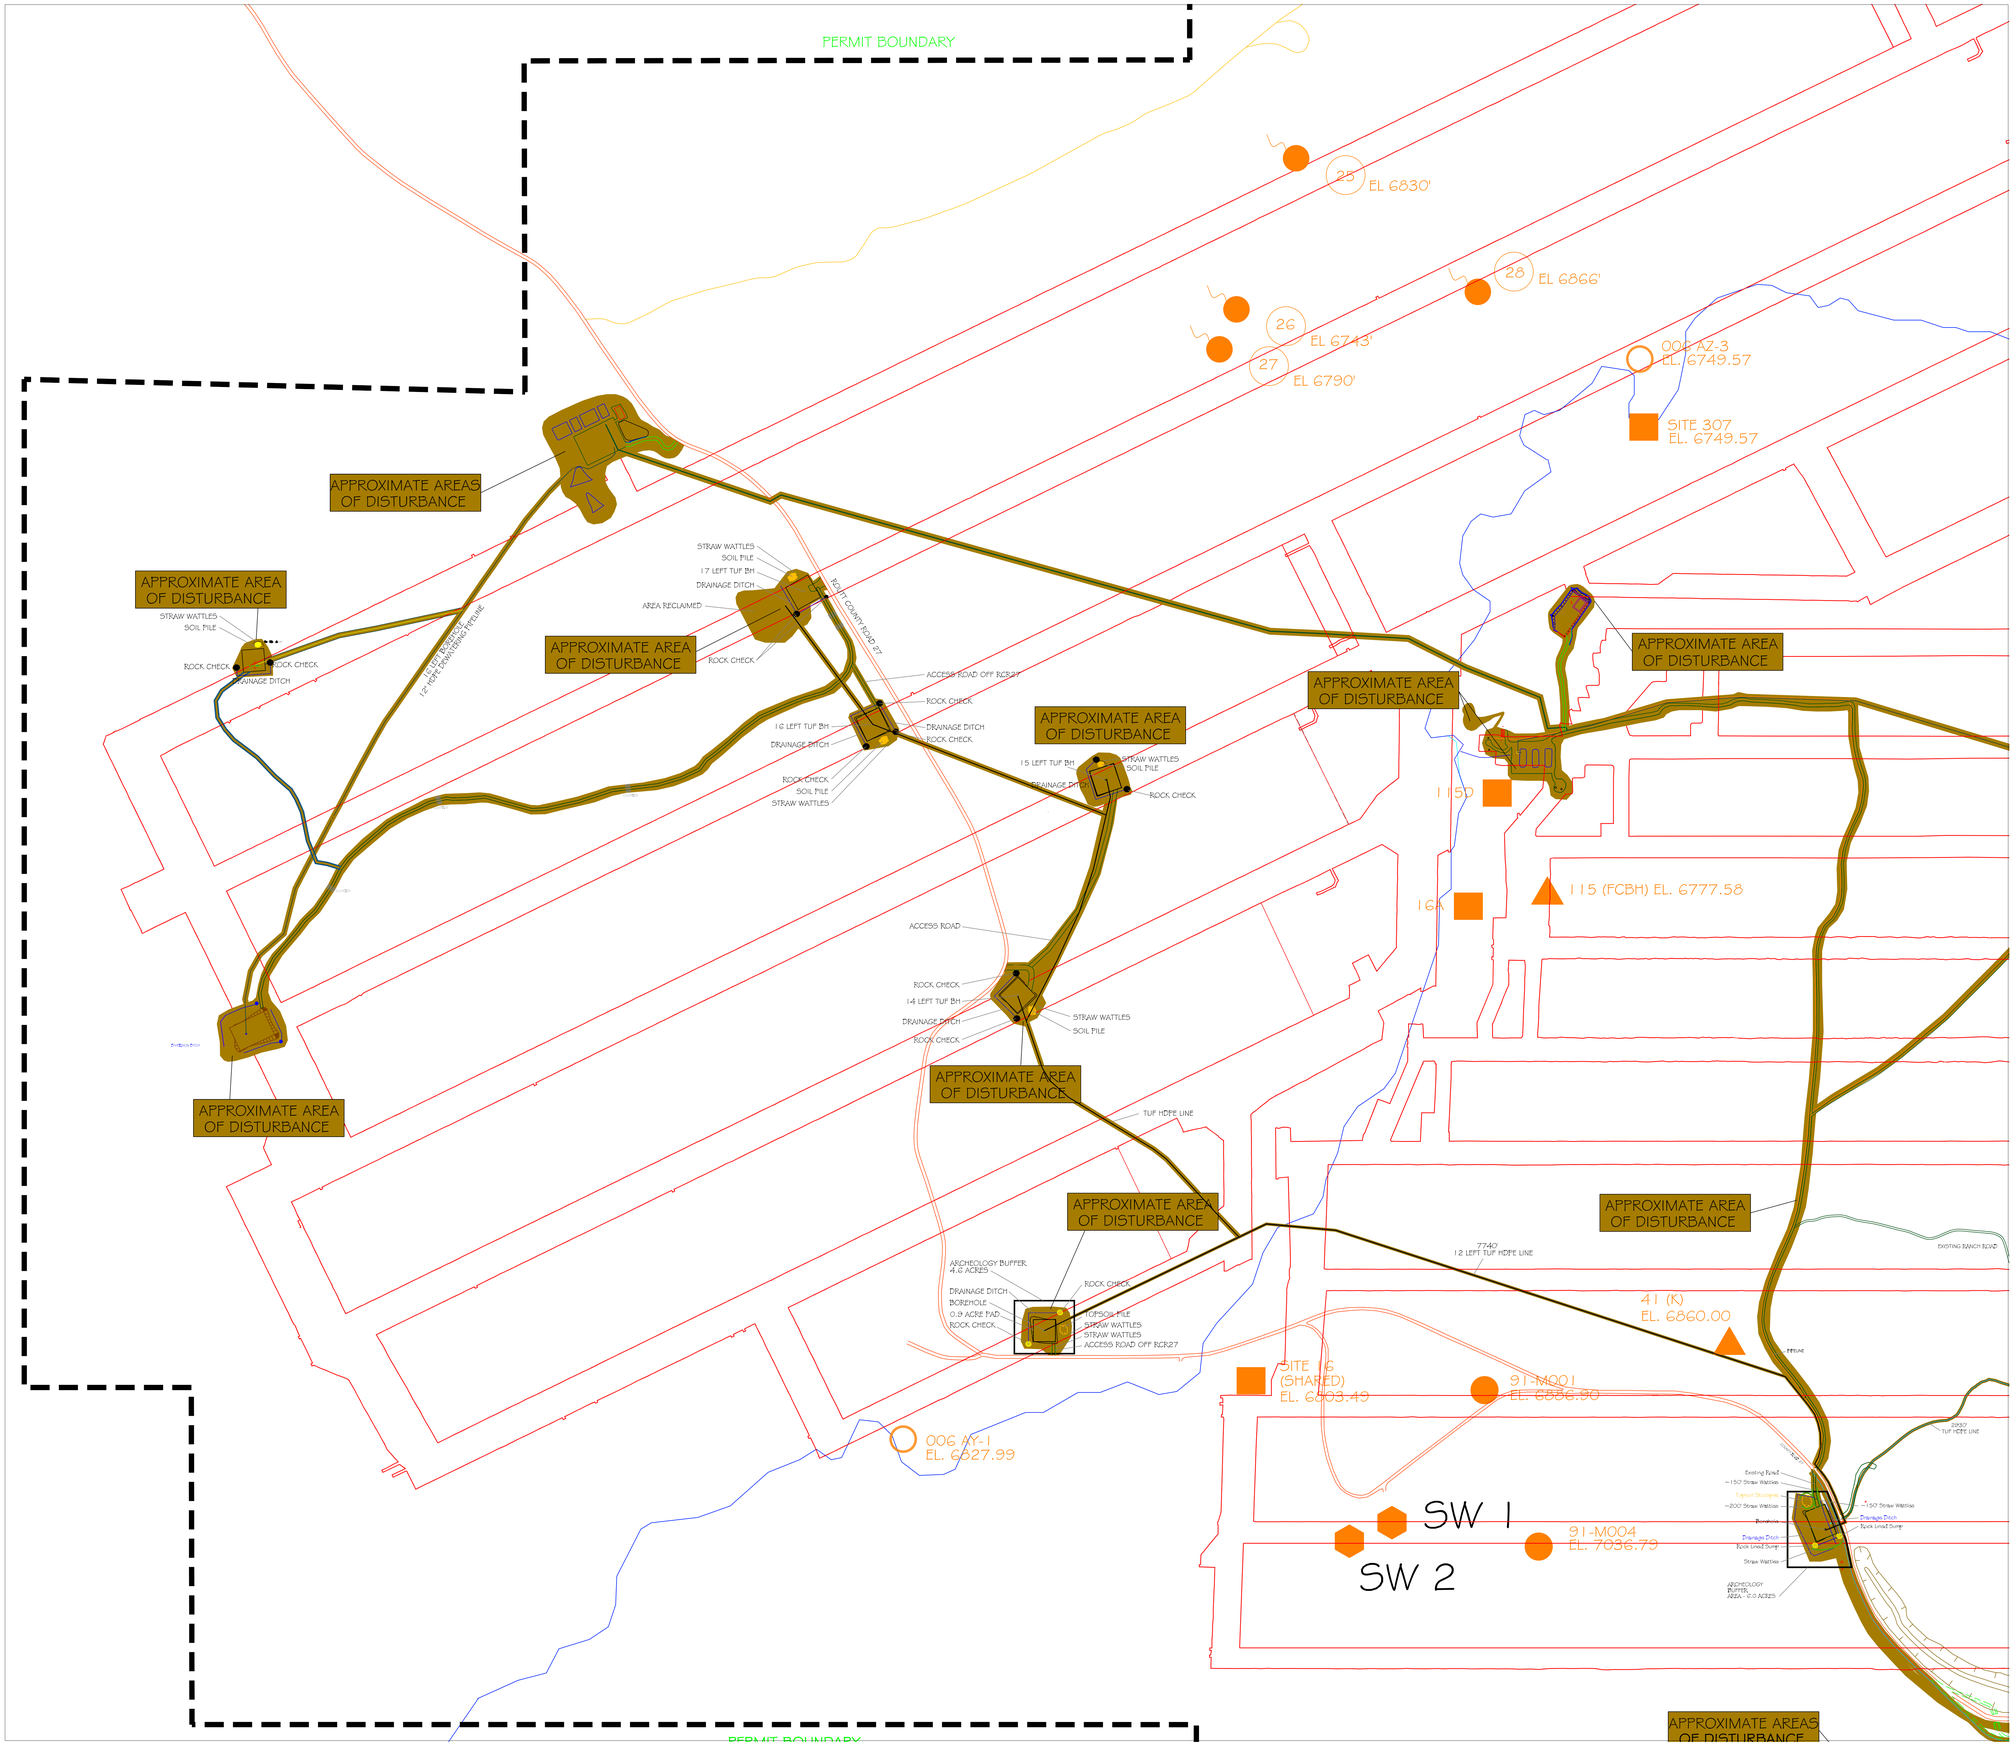

MAP LEGEND

REVISION	DATE	BY
MR. 14-283	10/08/14	KEC
MR. 15-288	06/15/15	KEC
MR. 16-297	05/11/16	KEC
MR. 17-307	04/14/17	KEC
TR. 17-88	06/13/17	KEC
TR. 18-90	04/10/18	KEC
TR. 20-95	12/14/20	MLK
MR. 21-318	06/22/21	MLK
MR. 21-319	07/27/21	MLK

DRAWN BY	
BY	DATE
KEC	1/7/98

SCALE: 1"=300'

TOWNSHIP T 5 N

RANGE R 86 W

I, NICHOLAS VINCENT AROMANDO, A REGISTERED PROFESSIONAL ENGINEER IN THE STATE OF COLORADO DO HEREBY CERTIFY THAT THIS MAP IS CORRECT TO THE BEST OF MY KNOWLEDGE AND BELIEF.

NICHOLAS VINCENT AROMANDO
P.E. NO. 48238

DATE

LEGEND

- PERMIT BOUNDARY
- RAILROAD
- COUNTY ROAD
- MINE / RANCH ROAD
- MINE DISTURBANCE AREAS
- AREAS PREVIOUSLY MINED WADGE SEAM
- AREAS CURRENTLY MINED WOLF CREEK SEAM
- BED ROCK WELLS
- ALLUVIAL WELLS
- SURFACE SITES
- SPRINGS / SEEPS
- DISCHARGE POINTS
- POWERLINE

N

area of interest

SHEET 2

Peabody

Twentymile Coal LLC
29515 Routt Co. Rd. # 27
Oak Creek, CO 81639

FOIDEL CREEK MINE
MAP 23C
SURFACE DISTURBANCE & MONITORING

Seam: Surface
Date: UPDATED 10/01/20
Drawn By: KEC

Country: USA
State: Colorado

SCALE: 1"= 300'

0 300' 600'