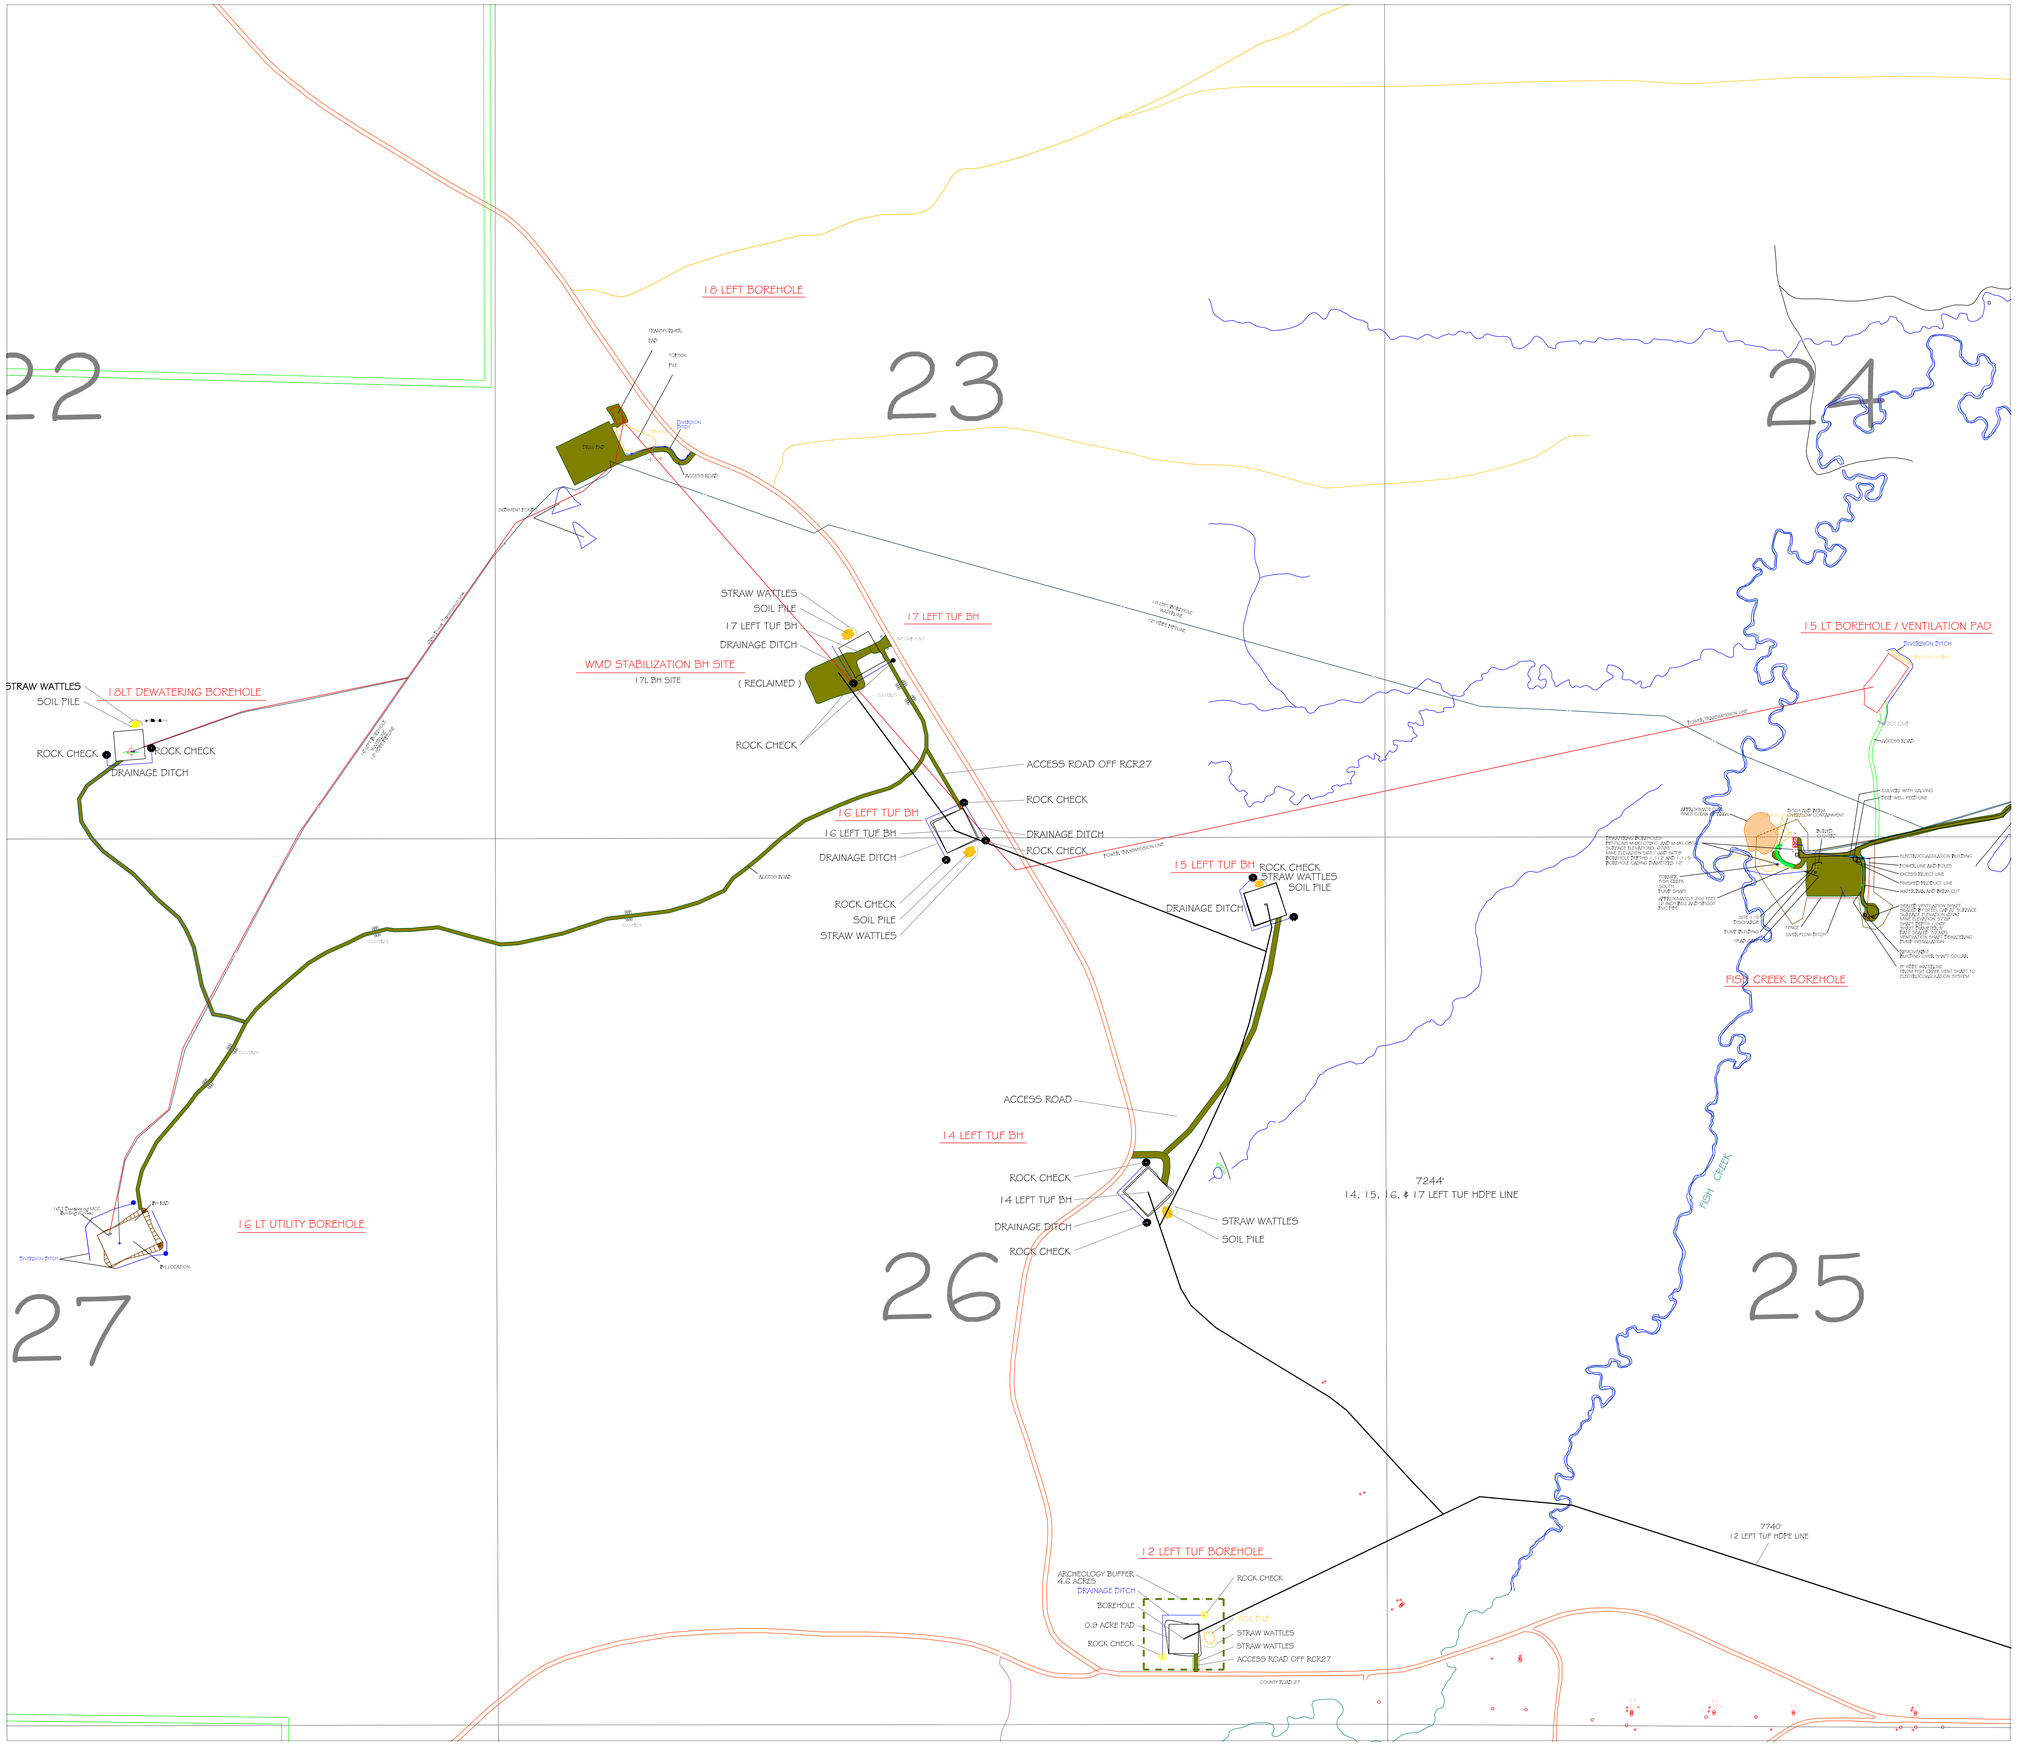

MAP LEGEND

REVISION	DATE	BY	DRAWN BY	
MR. 16-295	03/08/15	KEC	BY	DATE
MR. 16-296	05/10/16	KEC	KEC	1/7/98
MR. 16-297	05/11/16	KEC	SCALE: 1"=300'	
MR. 17-307	04/14/17	KEC		
TR. 17-88	06/13/17	KEC		
TR. 18-90	04/10/18	KEC	TOWNSHIP	
TR. 20-95	12/14/20	MLK	T 5 N	
MR. 21-318	06/22/21	MLK	RANGE	
MR. 21-319	07/27/21	MLK	R 86 W	

I, NICHOLAS VINCENT AROMANDO, A REGISTERED PROFESSIONAL ENGINEER IN THE STATE OF COLORADO DO HEREBY CERTIFY THAT THIS MAP IS CORRECT TO THE BEST OF MY KNOWLEDGE AND BELIEF.

NICHOLAS VINCENT AROMANDO
P.E. NO. 48238

DATE

N

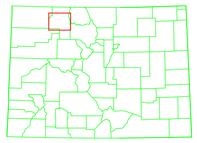

area of interest

SHEET 3

Peabody

Twentymile Coal LLC
29515 Routt Co. Rd. # 27
Oak Creek, CO 81639

FOIDEL CREEK MINE
MAP 24
SURFACE FACILITIES

Seam: Surface
Date: UPDATED 10/01/20
Drawn By: KEC

Country: USA
State: Colorado

SCALE: 1"= 300'

0 300' 600'

Plotted By: KEC-173
Date: Jul 27, 2021
Time: 4:10 PM
N:\Environmental\ENVISION\MINE\FOIDEL\2021-3-D 18LT BTAT Dewatering Borehole_grd_map.dwg