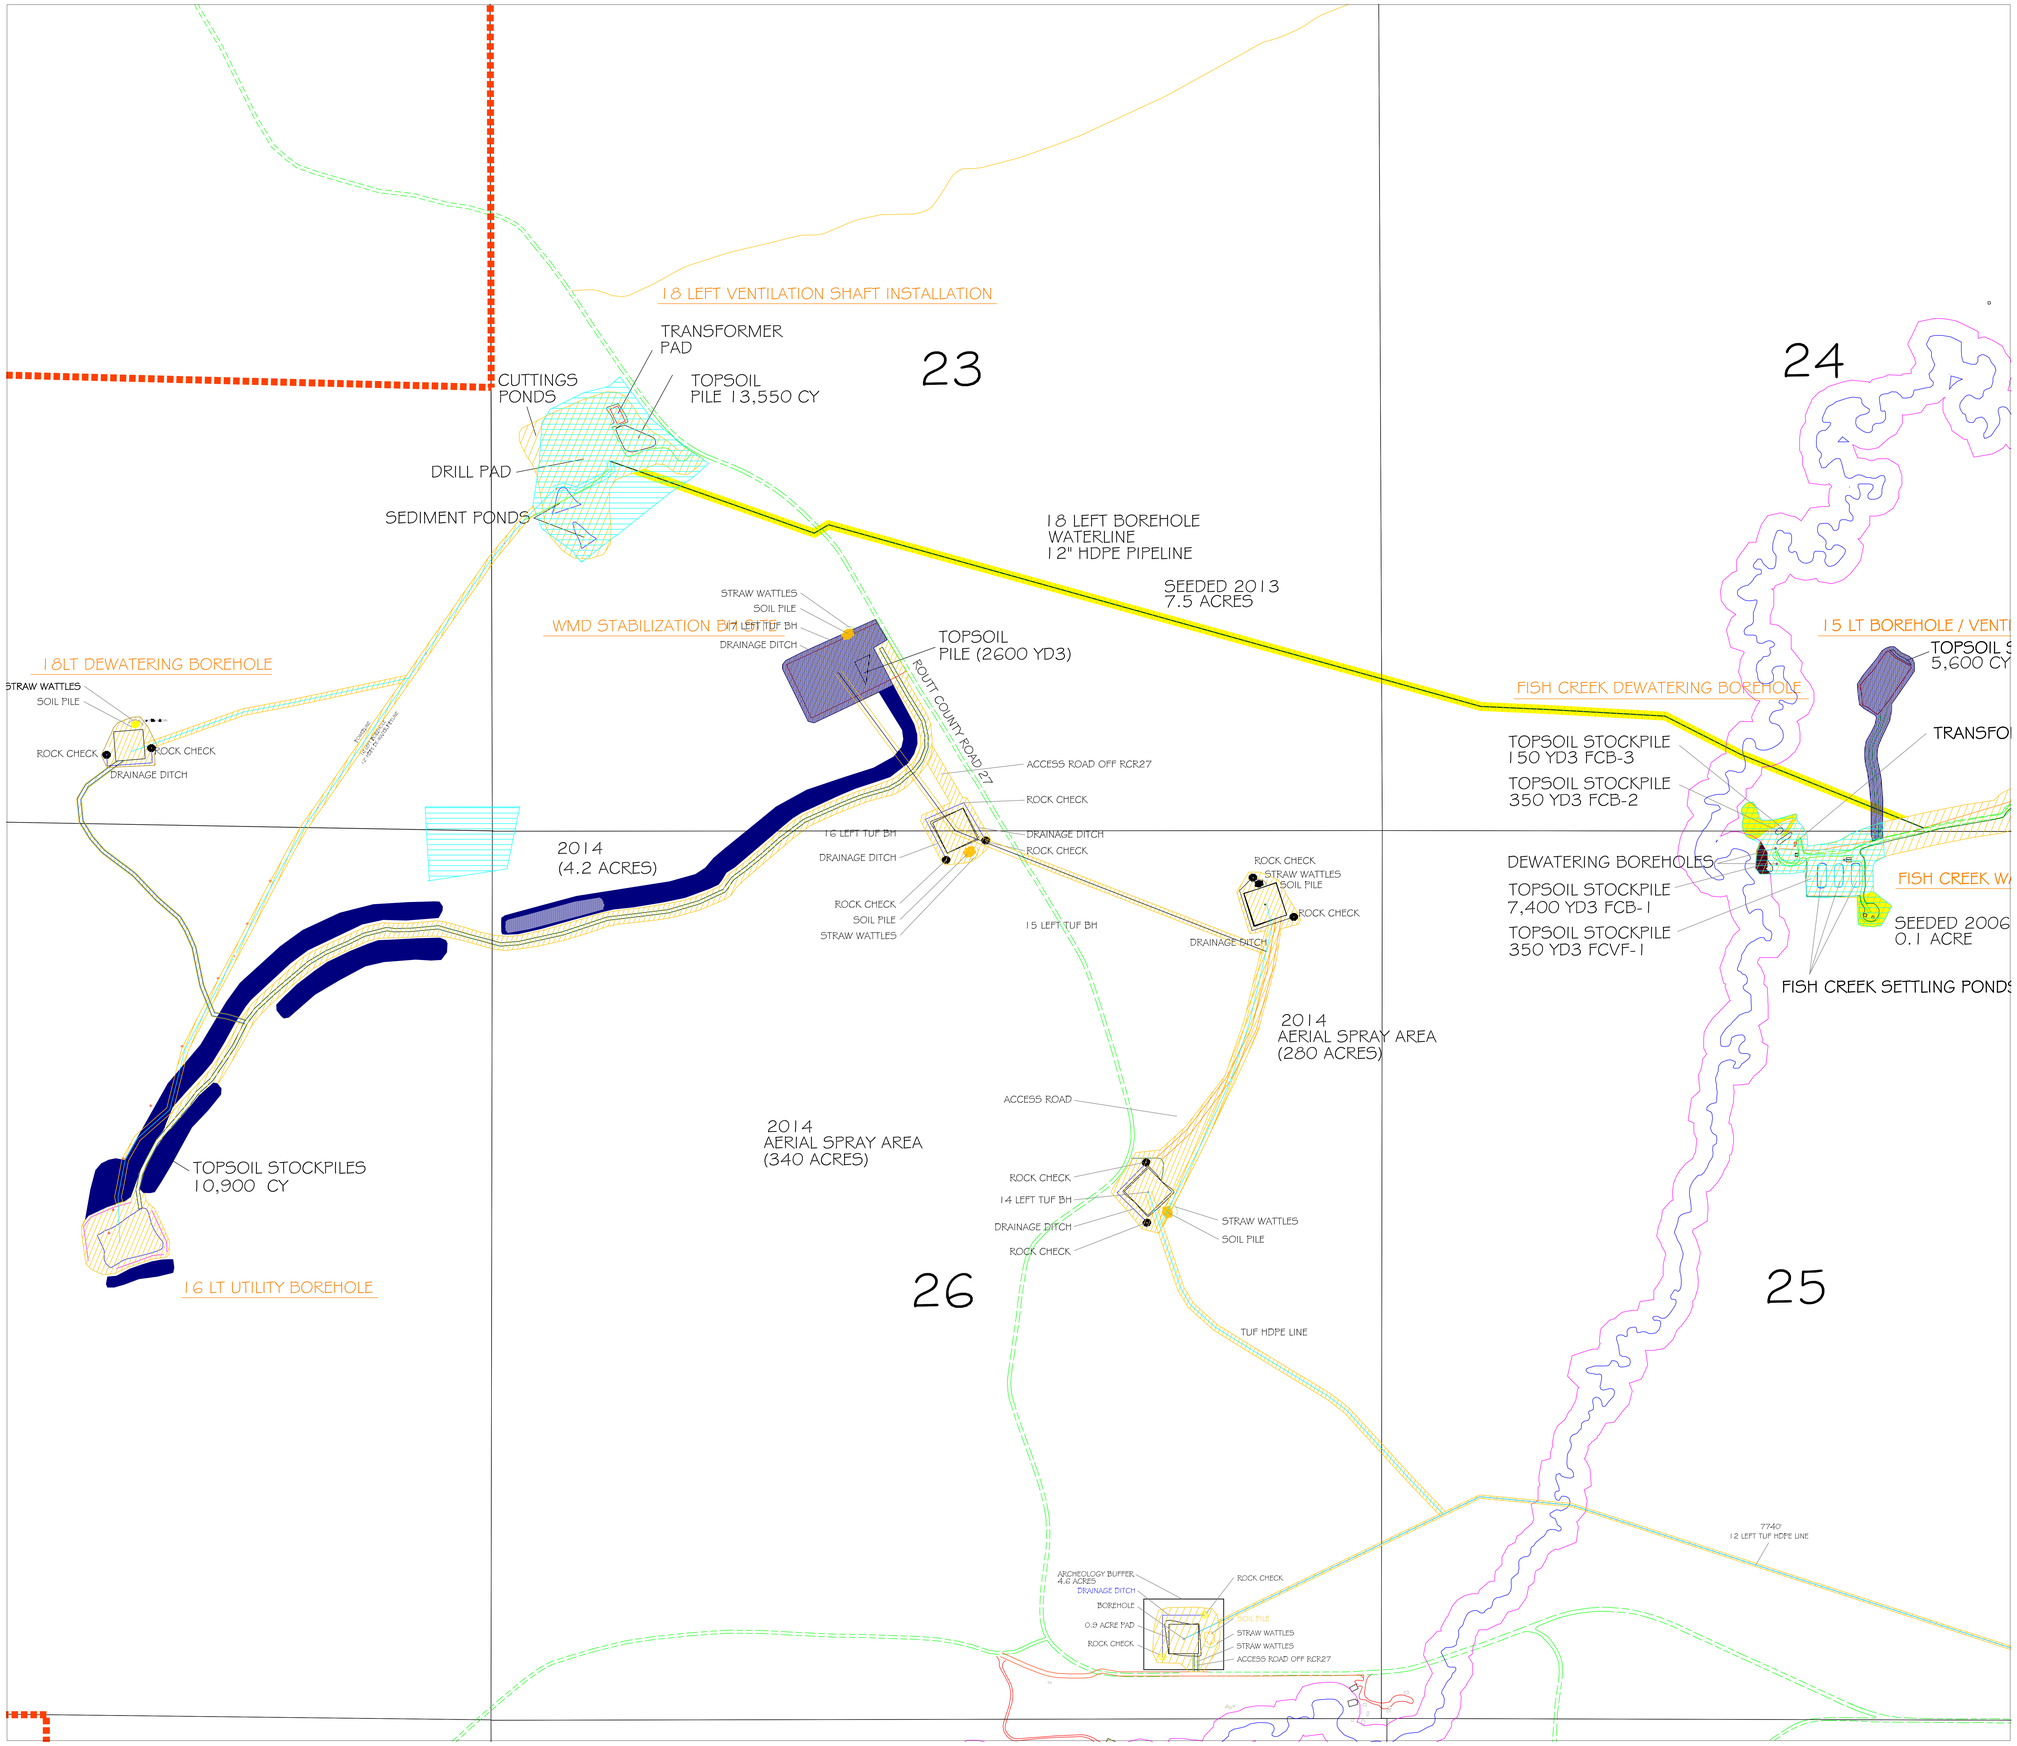

MAP LEGEND

REVISION	DATE	BY
MR 09-237	05/19/09	KEC
MR 10-247	10/07/10	KEC
MR 16-297	05/11/16	KEC
MR 17-307	04/14/18	KEC
TR 18-92	09/26/18	KEC
TR 20-95	12/14/20	MLK
MR 21-318	06/22/21	MLK
MR 21-319	07/27/21	MLK

DRAWN BY	
BY	DATE
KEC	1/7/98
SCALE: 1"=300'	
TOWNSHIP	
T 5 N	
RANGE	
R 86 W	

I, NICHOLAS VINCENT AROMANDO, A REGISTERED PROFESSIONAL ENGINEER IN THE STATE OF COLORADO DO HEREBY CERTIFY THAT THIS MAP IS CORRECT TO THE BEST OF MY KNOWLEDGE AND BELIEF.

NICHOLAS VINCENT AROMANDO
P.E. NO. 48238

DATE

LEGEND

- AREAS WHICH TCC IS RESPONSIBLE FOR FINAL RECLAMATION
- AREAS WHICH RAILROAD IS RESPONSIBLE FOR FINAL RECLAMATION
- AREAS WHERE VARIANCE FROM CONTEMPORANEOUS RECLAMATION HAS BEEN APPROVED FOR COMBINED SURFACE AND UNDERGROUND OPERATIONS (RULE 2.067) OR FACILITIES WERE TRANSFERRED UNDER NEW PERMIT.
- AREAS RECLAIMED
- AREAS OF WEED CONTROL 2017
- AREAS OF TEMPORARY SEEDING
- STREAM BUFFER ZONE (100')
- STREAM BUFFER ZONE VARIANCE
- DRILL HOLE LOCATION

N

area of interest

SHEET 3

Peabody

Twentymile Coal LLC
29515 Routt Co. Rd. # 27
Oak Creek, CO 81639

FOIDEL CREEK MINE
MAP 29
RECLAMATION MAP

Seam: Surface
Date: UPDATED 10/01/20
Drawn By: KEC

Country: USA
State: Colorado

SCALE: 1"= 300'

0 300' 600'

Revised By: 105173
Date: Jul 07, 2021
Time: 4:07 PM
\\Environmental\EV\DIAMATCH 35\T21-97 7E Cross Entries 3\workdwg\CAD_GIS_p3_map.dwg