EXHIBIT C
MINE PLAN MAP

S1/2, SECTION 34, TOWNSHIP 4 SOUTH, RANGE 64
WEST OF THE 6TH P.M.
ARAPAHOE COUNTY, COLORADO

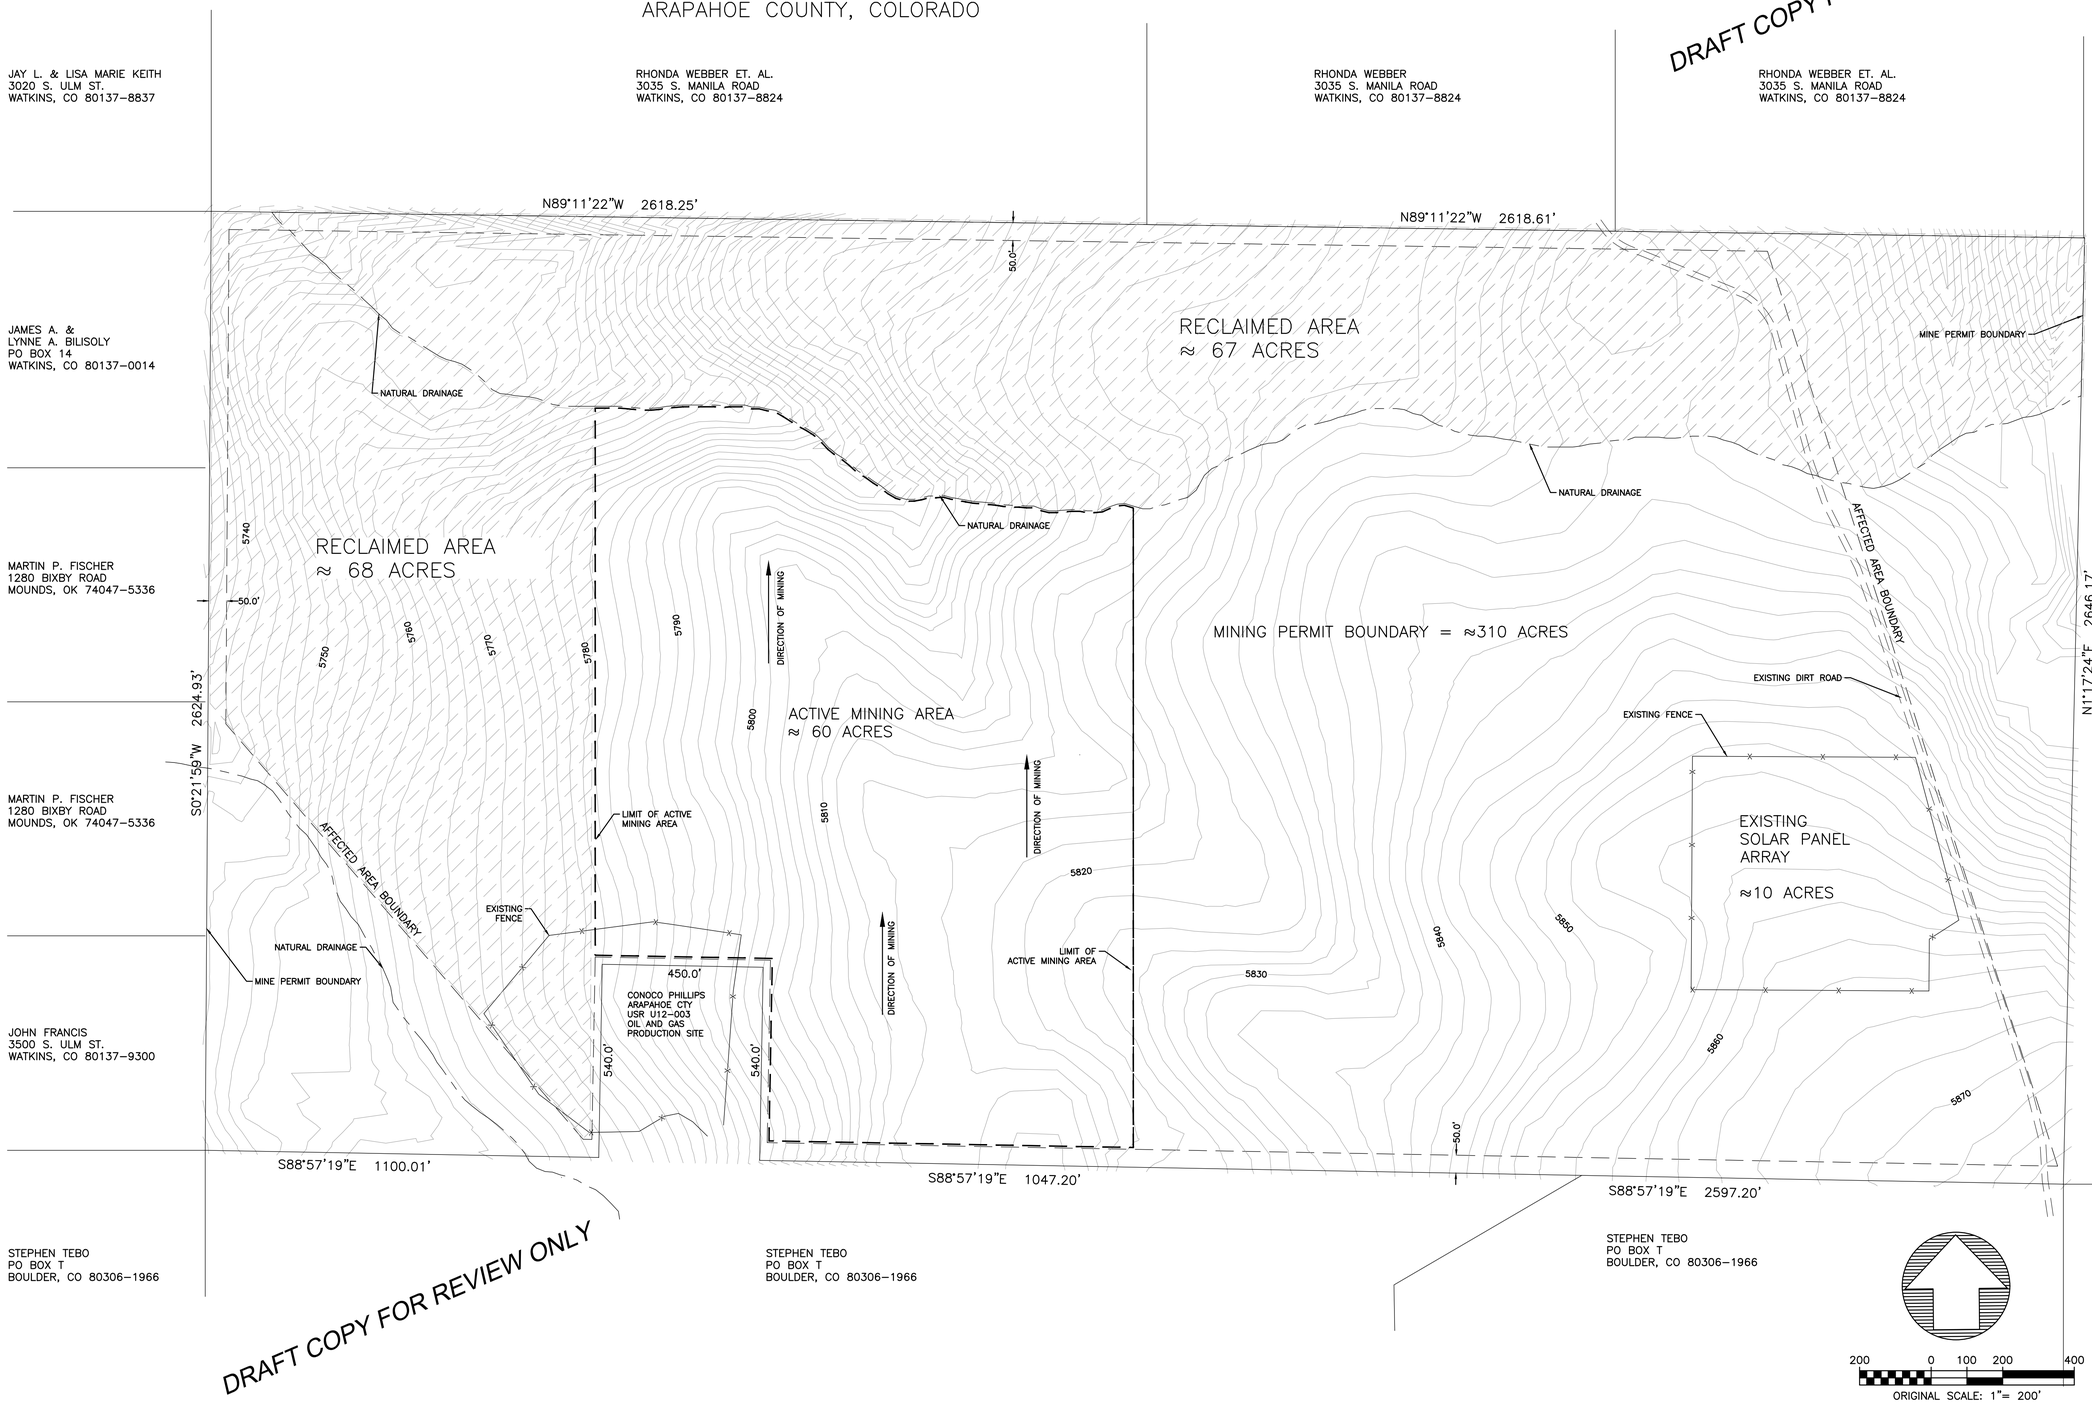

8/3/2021

REVISIONS

NO.	DATE	BY
1		
2		
3		
4		

DRAWN BY: JEK
CHECKED BY:
APPROVED BY:

BAR IS 1 INCH ON ORIGINAL DRAWING
0 1"
IF NOT ONE INCH ON THIS SHEET, ADJUST SCALES ACCORDINGLY

REUSE OF DOCUMENT
THIS PLAT IS CERTIFIED ONLY TO THE PARTIES NAMED HEREON AND REMAINS THE PROPERTY OF RED ROCK LAND SURVEYS, INC. RED ROCK LAND SURVEYS RETAINS THE RIGHT TO REVISE, EDIT OR ADJUST THIS PLAT AS SHOWN HEREON. ANY UNAUTHORIZED EDITS EMERGE. USE OF THIS PLAT BY OTHER THAN CERTIFICATE HOLDER IS AT YOUR OWN RISK.

PREPARED FOR: PIONEER

2021 MAP
PIONEER FARM
3333 S. MANILA RD.
WATKINS, CO 80137