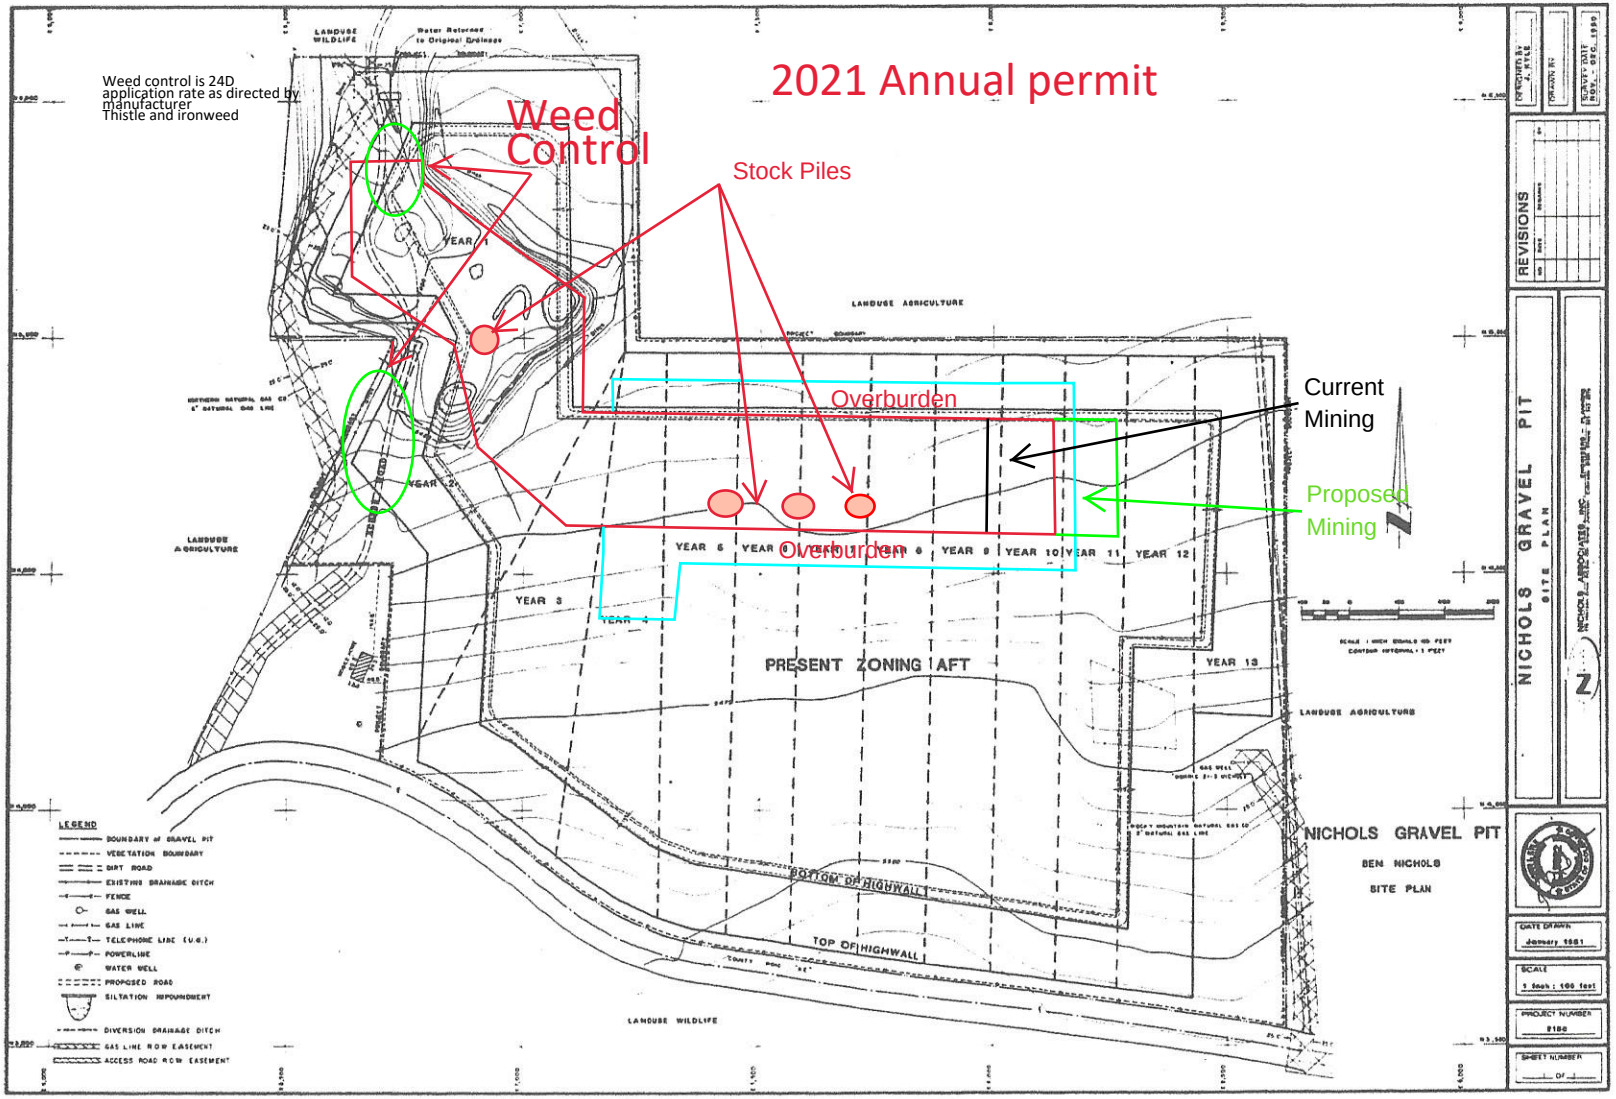
2021 Annual permit
Weed control is 24D application rate as directed by manufacturer
Thistle and ironweed
Weed Control
Stock Piles
Overburden
Current Mining
Proposed Mining
Overburden
PRESENT ZONING AFT
NICHOLS GRAVEL PIT
BEN NICHOLS
SITE PLAN
REVISIONS
LEGEND
BOUNDARY of GRAVEL PIT
VEGETATION BOUNDARY
DIRT ROAD
EXISTING DRAINAGE DITCH
FENCE
GAS WELL
GAS LINE
TELEPHONE LINE (U.G.)
POWERLINE
WATER WELL
PROPOSED ROAD
SILTATION IMPOUNDMENT
DIVERSION DRAINAGE DITCH
GAS LINE ROW EASEMENT
ACCESS ROAD ROW EASEMENT
BOTTOM OF HIGHWALL
TOP OF HIGHWALL
LANDUSE AGRICULTURE
LANDUSE WILDLIFE
YEAR 1
YEAR 2
YEAR 3
YEAR 4
YEAR 5
YEAR 6
YEAR 7
YEAR 8
YEAR 9
YEAR 10
YEAR 11
YEAR 12
YEAR 13