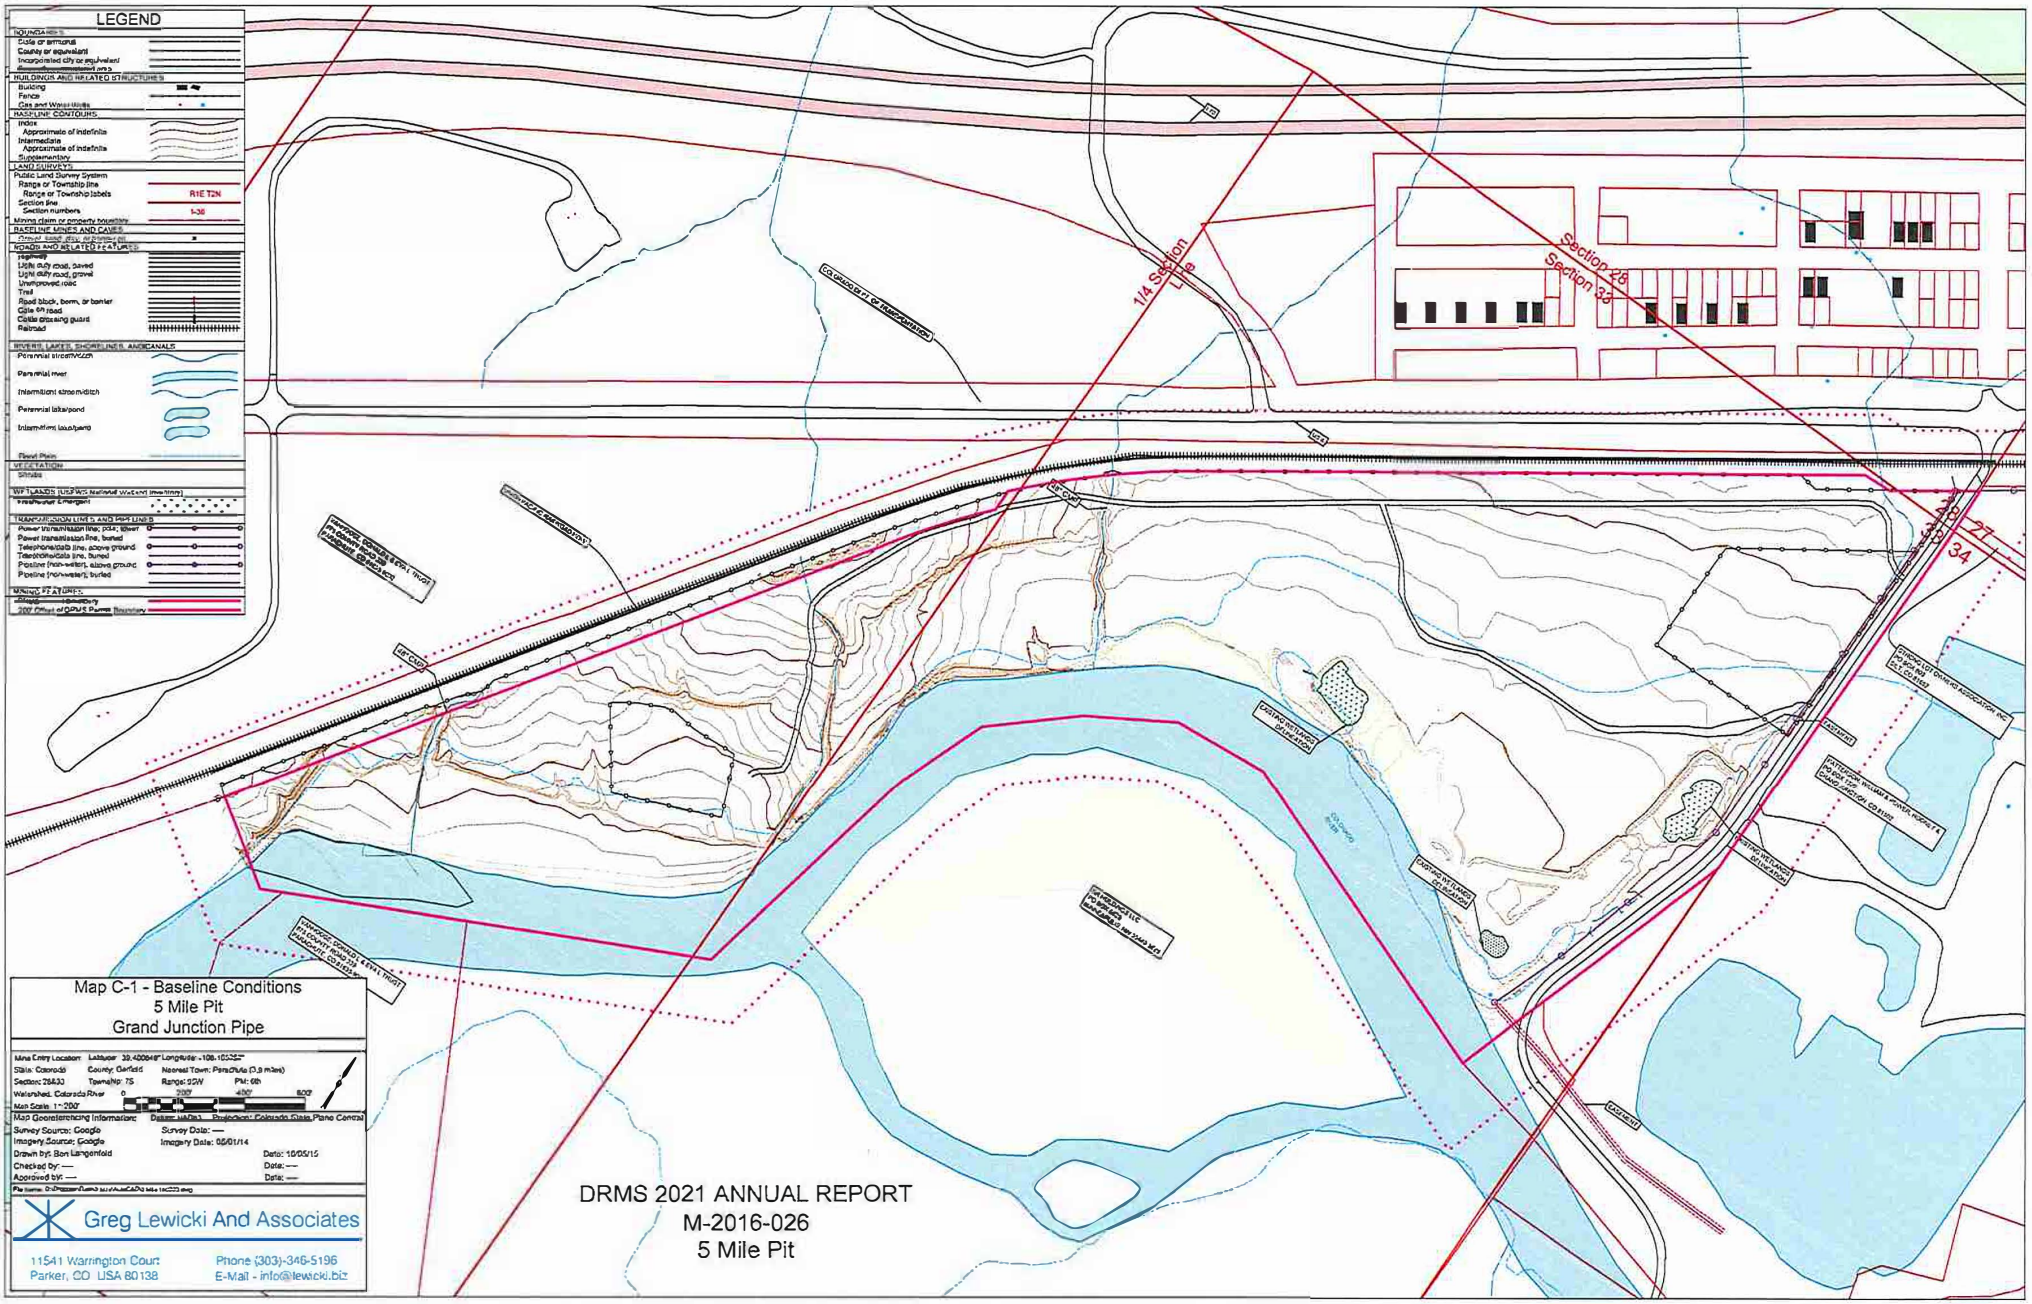
LEGEND
1/4 Section Line
Section 28
Section 33
27
34
Map C-1 - Baseline Conditions
5 Mile Pit
Grand Junction Pipe
Greg Lewicki And Associates
11541 Warrington Court
Parker, CO USA 80138
Phone (303)-346-5196
E-Mail - info@lewicki.biz
DRMS 2021 ANNUAL REPORT
M-2016-026
5 Mile Pit