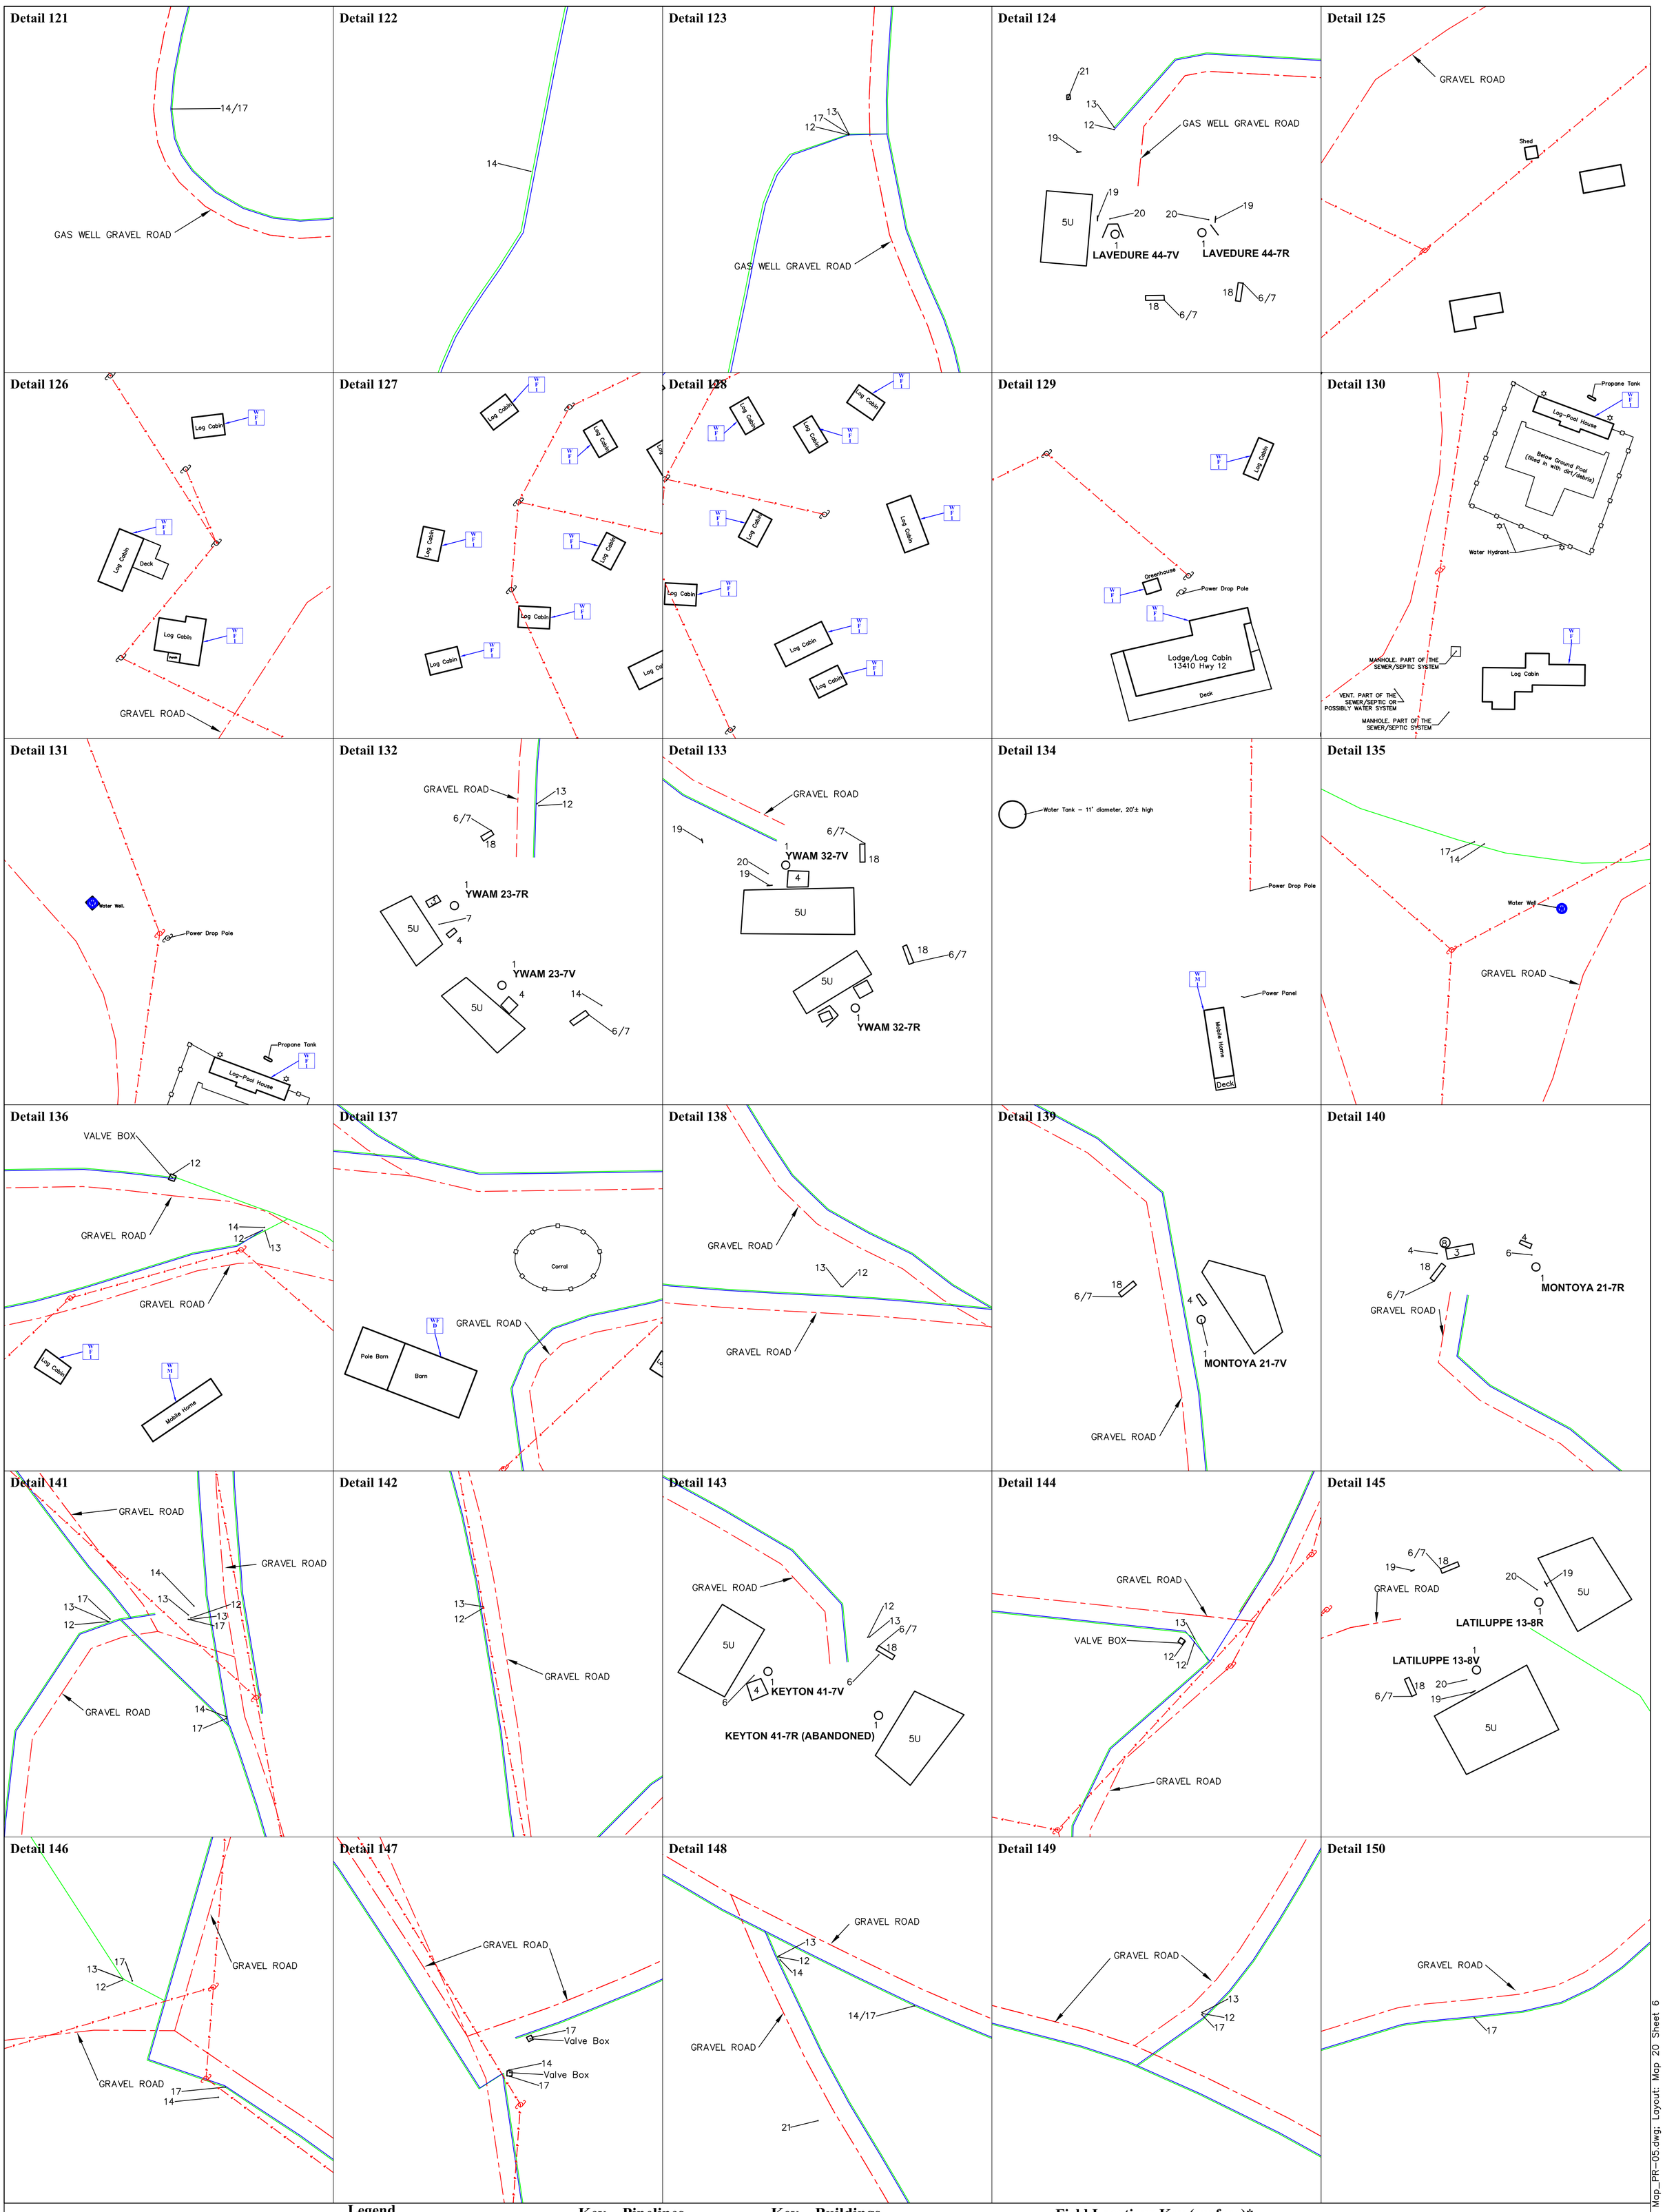

Legend

1 Gas Well
2 Separator
3 Liquid Ring (Compressor)
4 Pump Motor
5 Water Disposal Pit
L = Plastic Lined
U = Unlined
6 Solar Panel
7 Scada Tower/Antenna
8 Produced Water Tank
9 Methanol Tank
10 Pump Jack
11 Water Discharge Point
12 Water Valve
13 Gas Valve
14 Gas Line Drip
15 Fuel Gas Valve
16 Gas Blow-off Valve
17 Gas Line Test Station
18 Meter House
19 Electrical Panel/Meter
20 Electrical Outlet (Power for Well)
21 Electrical Transformer

Key—Pipelines

12 — Diameter
NG — Type

NG = Natural Gas
W = Water

Key—Buildings

WF — Type of Structure
Block — Type of Foundation
1 — Number of Stories

Type of Structure
A = Adobe
WF = Wood Frame
B = Brick
BK = Concrete/Cinder Block
S = Stucco
S/BK = Stucco over Concrete/Cinder Blocks
M = Mobile or Manufactured House on Jacks

Type of Foundation
Slab = Slab Foundation
Block = Block Foundation
F = Concrete Foundation
Rx = Rock Foundation
D = Dirt Floor/No Foundation
J = Jacks on Concrete ties, under Manufactured House

Field Locations Key (surface)*

Centerline Road
Water Line
Gas Line
Barbed Wire Fence
Powerlines
Power/Utility Pole

*Field Location Survey as of 1-27-2012

Information presented on this map has been reviewed by me and is accurate to the best of my knowledge and information.

Date PE# Signature

N

0 60 ft 120 ft

Map Grid—State Plane Zone 0503 NAD83

Rev	Description	By	Date
1	PR-05 updated boundary; created new detail locations	ETC	10/7/21

New Elk Mine Structure Inventory Map—Detailed Locations

DESIGNED BY: *
DRAWN BY: SMVF/ETC

DATE: 10-8-2021
SCALE: AS SHOWN

PERMIT MAP PR-05
Map 20-Sheet 6

ARCADIS

JOB NO.: 723-01 ACAD FILE: Map 20_New Elk Base Map_PR-05.dwg; Layout: Map 20 Sheet 6