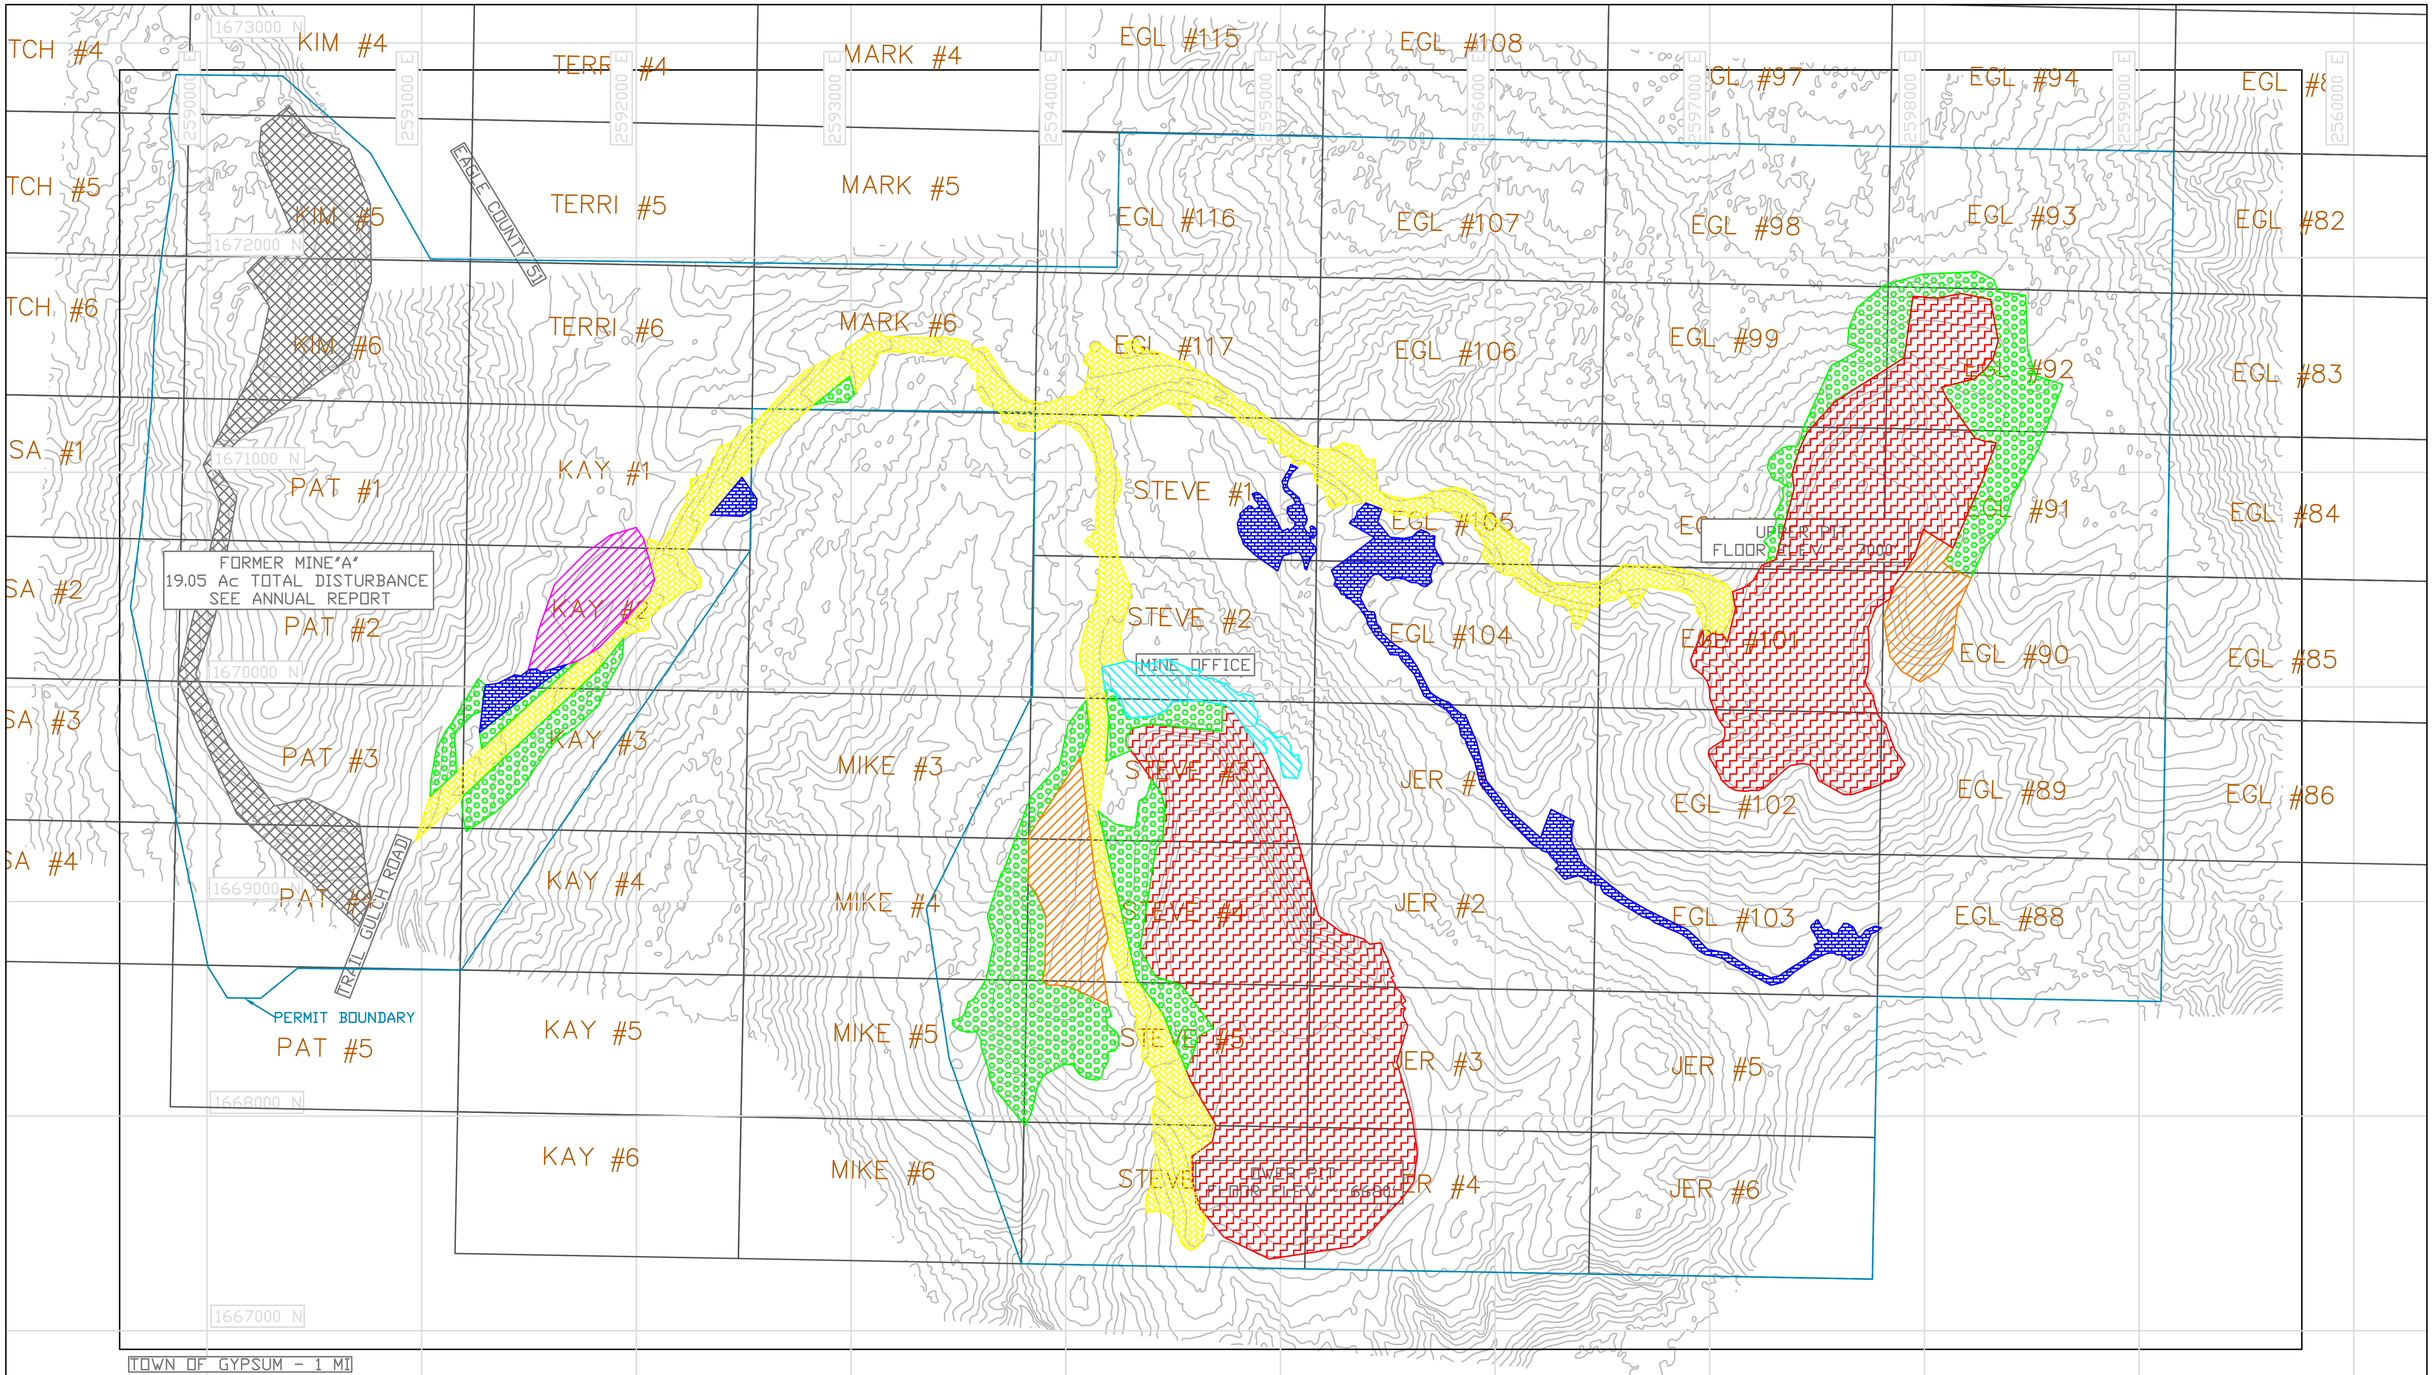

LEGEND (ESTIMATED ACREAGE)

- REVEGITATED (32.95 Ac)
- SHOP & OFFICE FACILITIES (3.29 Ac)
- STOCKPILE (4.93 Ac)
- SEDIMENT CONTROL & ACCESS (9.49 Ac)
- ROADS (34.16 Ac)
- WASTE DUMPS (9.94 Ac)
- OPEN PIT (83.43 Ac)

DATE	REV	DESCRIPTION	BY
12/17	3	NEW DISTURB / ROAD	JDR
12/18	4	NEW DISTURB / ROAD	JFE
12/19	5	UPDATED TOPO/DISTURB	JFE
12/20	6	UPDATED TOTO/DISTURB	JFE
12/21	7	UPDATED DISTURB/RECL	JFE

DRAWING SCALE : AS PLOTTED (FEET)

N

AMERICAN GYPSUM - EAGLE MINE

COLORADO MINING PERMIT M-1984-041 - 2021 ANNUAL REPORT

UPDATED HORIZONTAL CONTROL - NAD83 STATE PLANE (COLORADO CENTRAL)
UPDATED VERTICAL CONTROL - NAVD88

MINE OFFICE LOCATION - LAT 39.6643 N, LONG 106.9405W