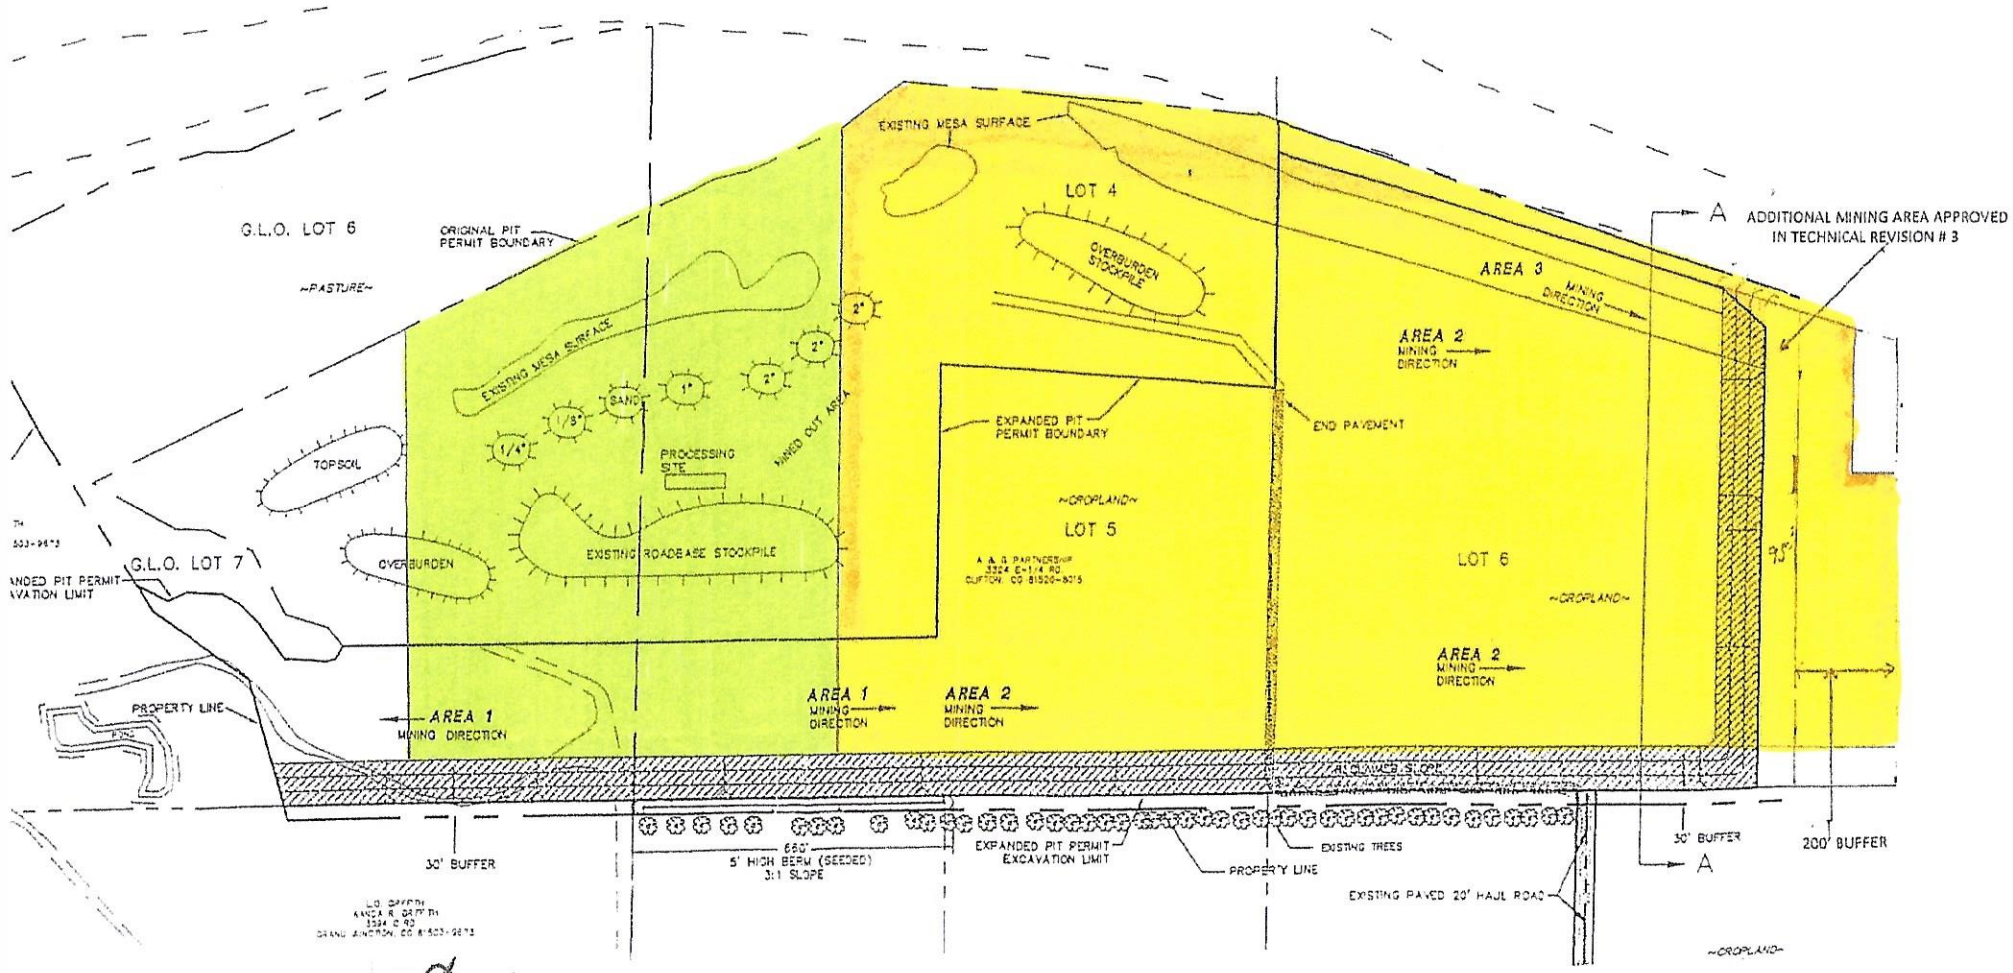
G.L.O. LOT 6
ORIGINAL PIT PERMIT BOUNDARY
~PASTURE~
EXISTING MESA SURFACE
LOT 4
OVERBURDEN STOCKPILE
A
ADDITIONAL MINING AREA APPROVED IN TECHNICAL REVISION # 3
AREA 3
MINING DIRECTION
AREA 2
MINING DIRECTION
EXISTING MESA SURFACE
2"
2"
1"
SAND
1/8"
1/4"
TOPSOIL
PROCESSING SITE
MINED OUT AREA
EXPANDED PIT PERMIT BOUNDARY
END PAVEMENT
~CROPLAND~
LOT 5
A. & G. PARTNERSHIP
3324 E-1/4 RD
CLIFTON, CO 81520-9215
LOT 6
~CROPLAND~
OVERBURDEN
EXISTING ROADBASE STOCKPILE
G.L.O. LOT 7
NDED PIT PERMIT
VATION LIMIT
PROPERTY LINE
AREA 1
MINING DIRECTION
AREA 1
MINING DIRECTION
AREA 2
MINING DIRECTION
AREA 2
MINING DIRECTION
RECLAIMED SLOPE
30' BUFFER
660'
5' HIGH BERM (SEEDED)
3:1 SLOPE
EXPANDED PIT PERMIT EXCAVATION LIMIT
PROPERTY LINE
EXISTING TREES
EXISTING PAVED 20' HAUL ROAD
30' BUFFER
200' BUFFER
A
~CROPLAND~
Proposed Mining 2022
Mined Thru 2021
Reclaimed