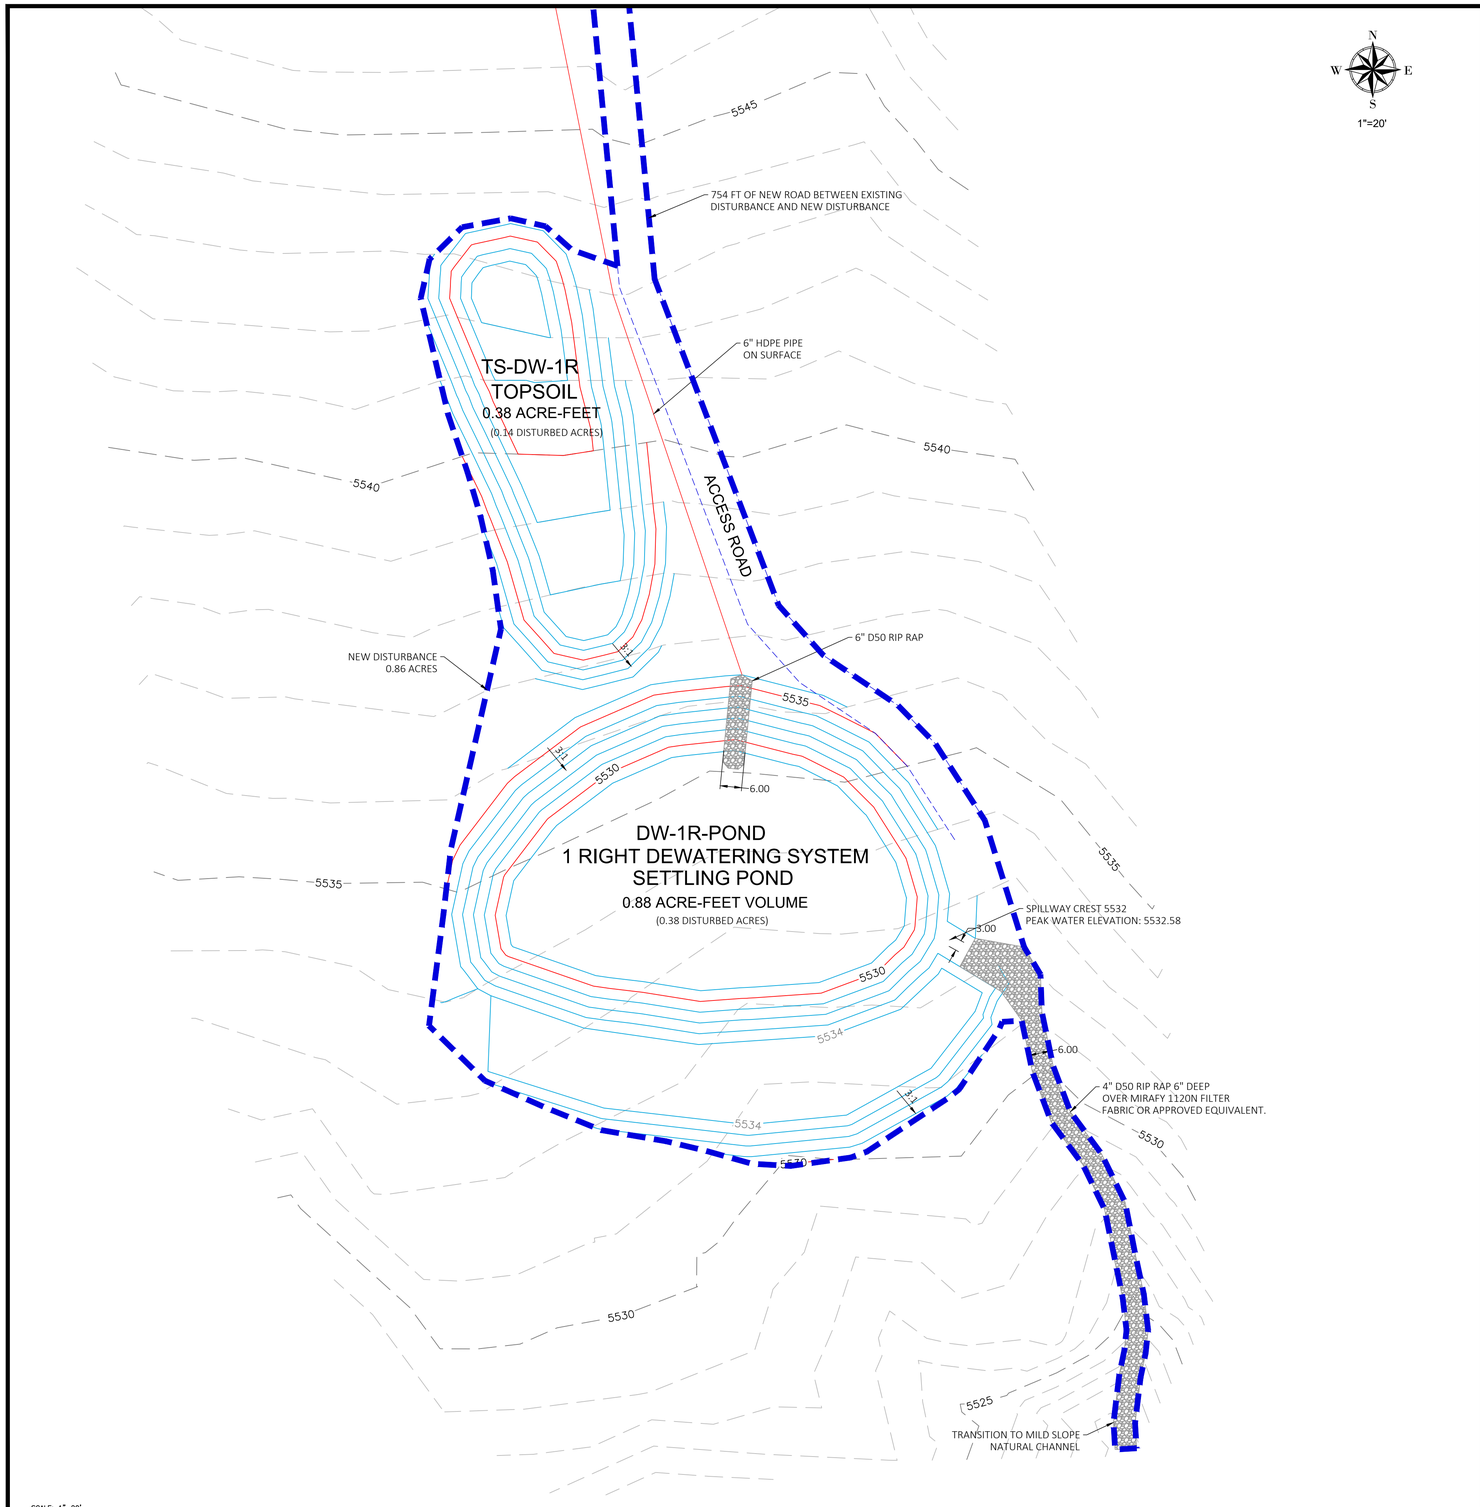

NOTES:

HYDROLOGY, SEDIMENTATION, AND HYDRAULICS CALCULATIONS FOR THE FACILITIES SHOWN HEREON ARE CONTAINED IN ILLUSTRATION 61.

THE DISCHARGE FROM THE WELL WILL BE MONITORED WITH A FLOW METER. NO FLUME OR OTHER FLOW MEASUREMENT DEVICE IS PLANNED.

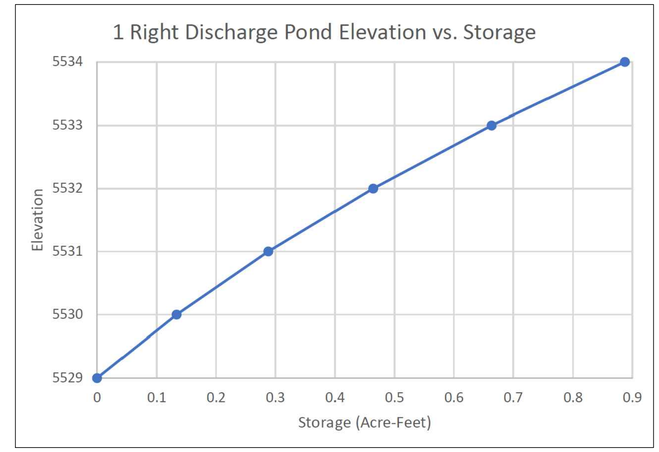

LEGEND

- EXISTING GROUND MAJOR CONTOURS (5' INTERVAL)
- EXISTING GROUND MINOR CONTOURS (1' INTERVAL)
- DESIGN MAJOR CONTOURS (5' INTERVAL)
- DESIGN MINOR CONTOURS (1' INTERVAL)
- LIGHT USE ROAD
- 6" HDPE PIPE ON SURFACE
- NEW DISTURBANCE AREA (0.86 ACRES)

MAP 164A

BLUE MOUNTAIN ENERGY, INC.

DESPERADO MINE
9697 COUNTY ROAD 65
RANGELY, CO 81648

Title: MAP 164A
1 RIGHT DEWATERING DISCHARGE POND DETAILS

Dwg location: O:\Environmental 2021\DRMS\Permit Modifications\TR-73\New Maps\Map 164A C3D.dwg

Dwg by:	JLT	Check by:		Appr. by:	
Date:	1/31/22	Date:		Date:	

Scale: 1"=20'
Sheet: 1

No.	Revision	Date	Check by