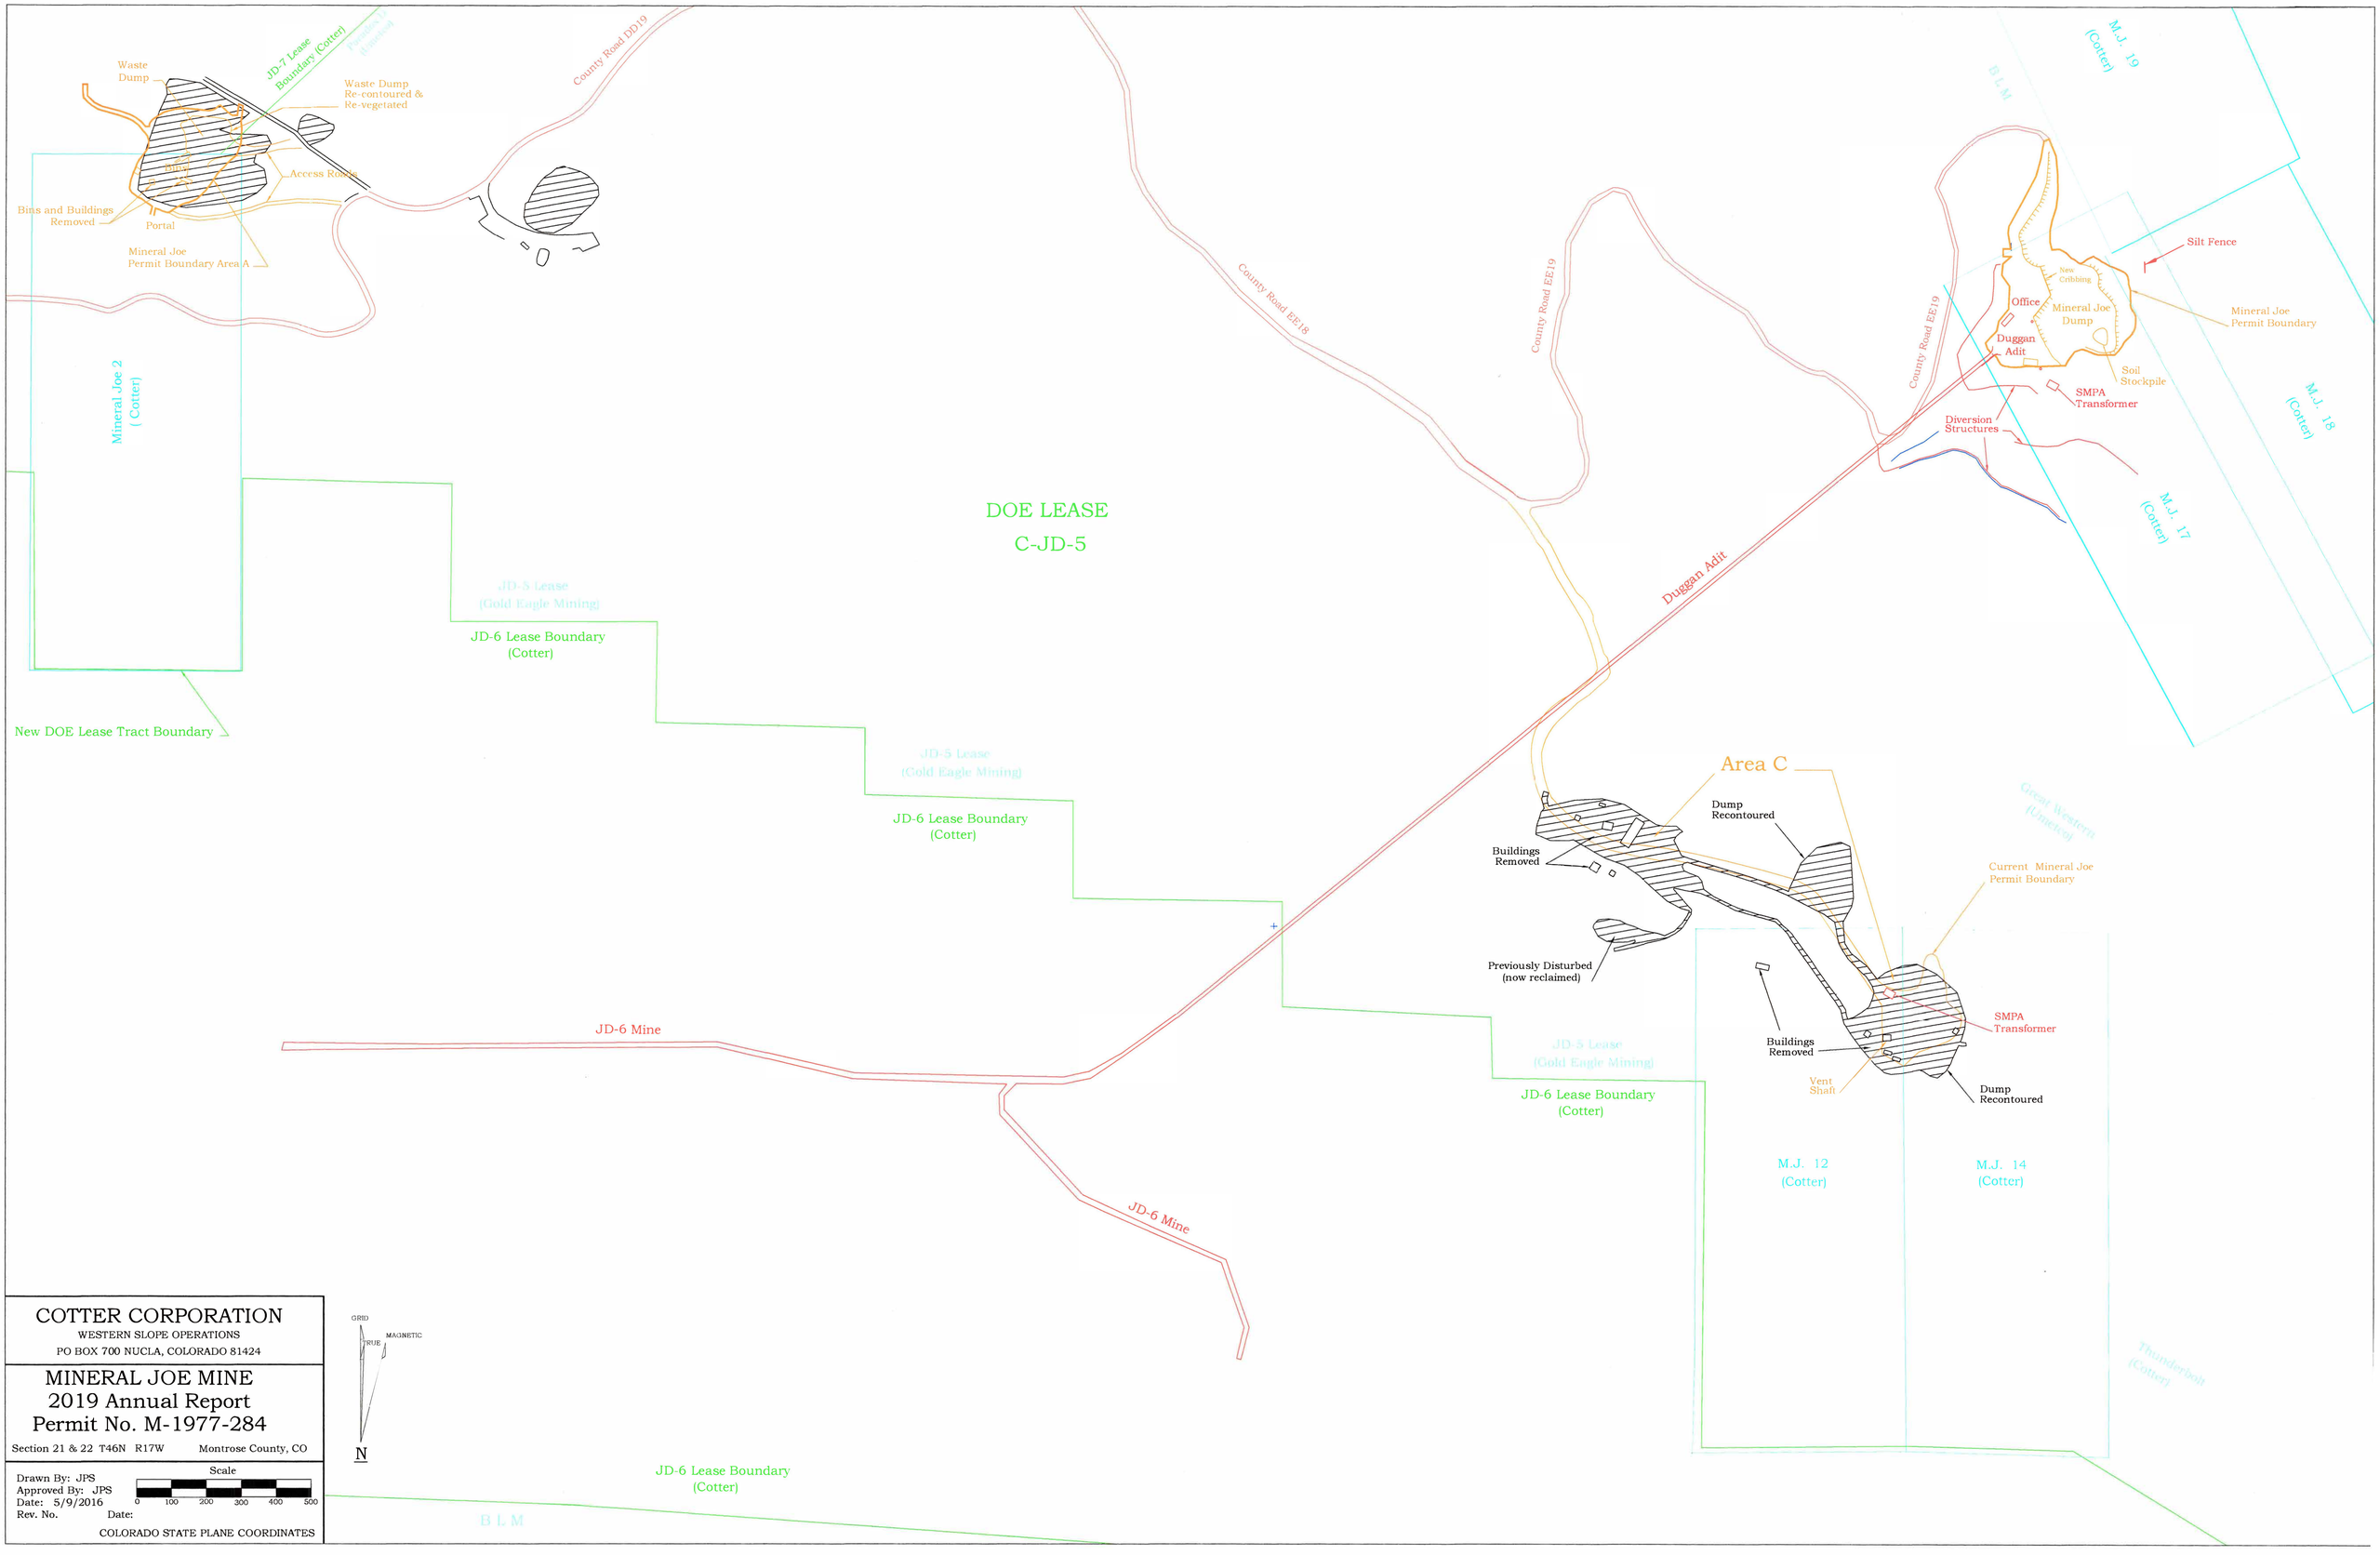

COTTER CORPORATION
WESTERN SLOPE OPERATIONS
PO BOX 700 NUCLA, COLORADO 81424

MINERAL JOE MINE
2019 Annual Report
Permit No. M-1977-284

Section 21 & 22 T46N R17W Montrose County, CO

Drawn By: JPS
Approved By: JPS
Date: 5/9/2016
Rev. No. Date: