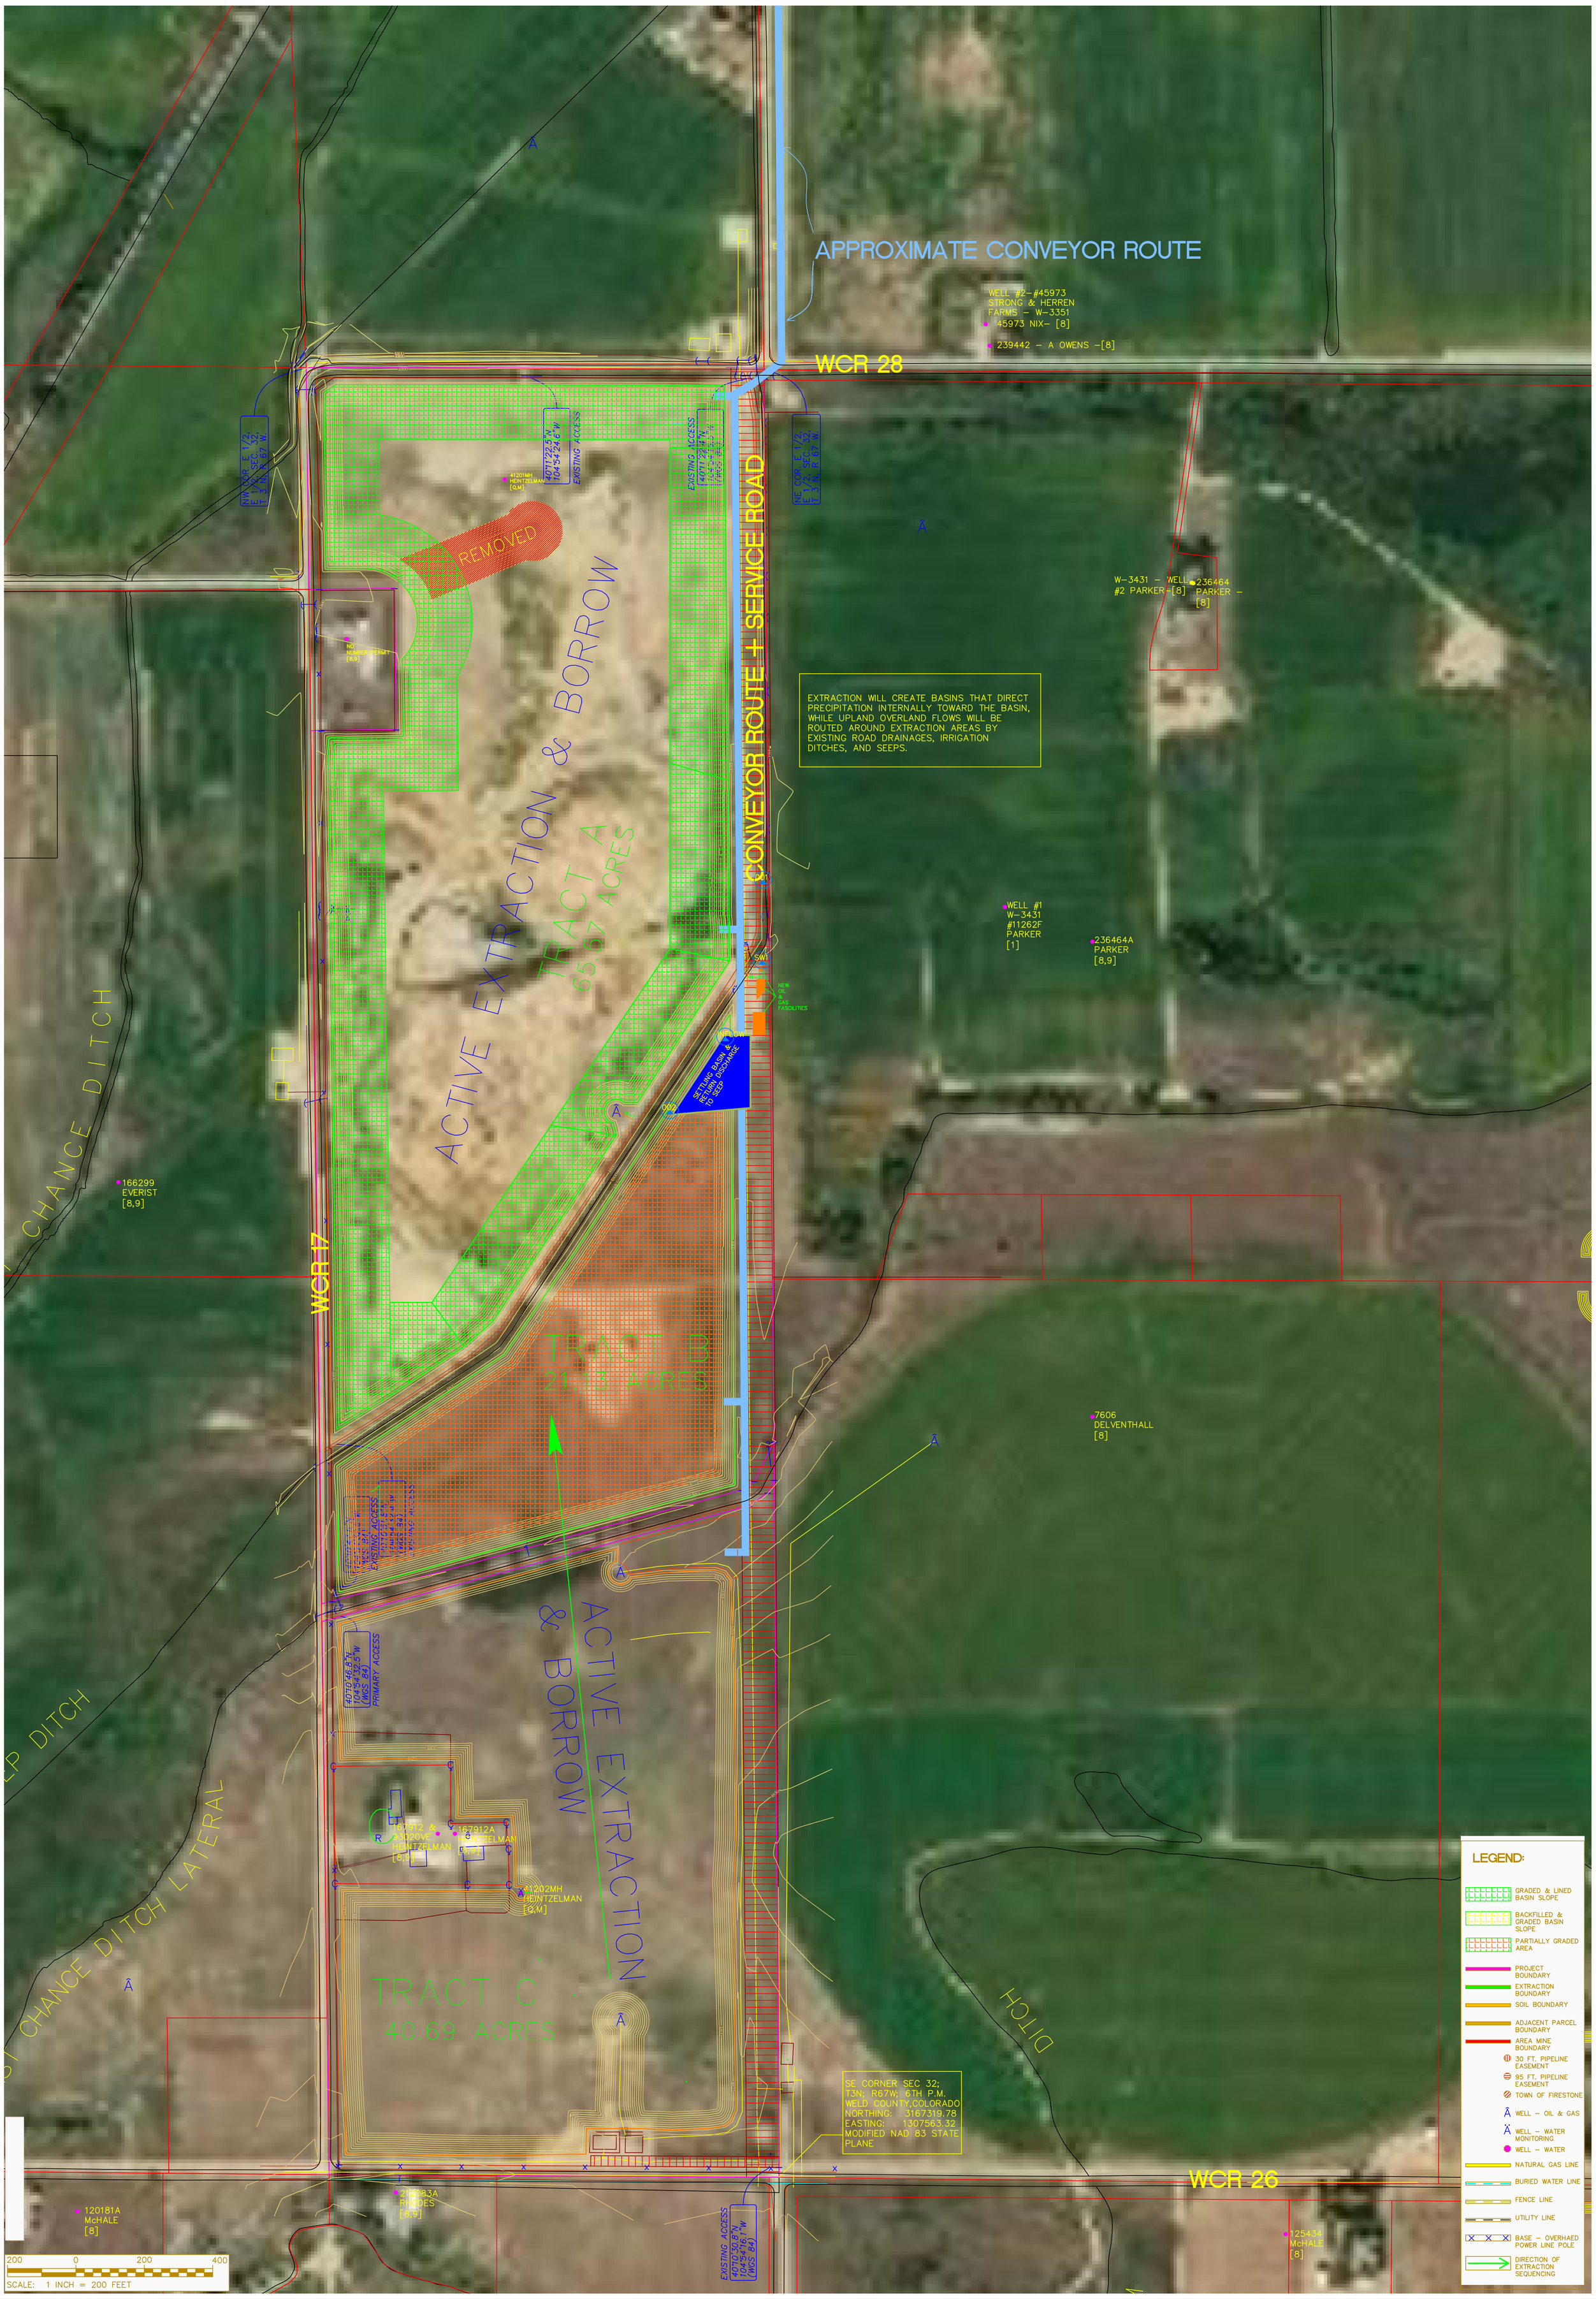

VARRA COMPANIES, INC.
8120 GAGE STREET
FREDERICK, COLORADO 80534
TELEPHONE: (303) 666-6657

PROJECT:	Heintzelman Project	NOTES:	SCALE: 1 inch = 200 feet
DRAWING:	2021-22 OMLR Annual Report		DATE: 15 June 2021
			REVISION: 19 May 2022
			PAGE: 1 OF 1