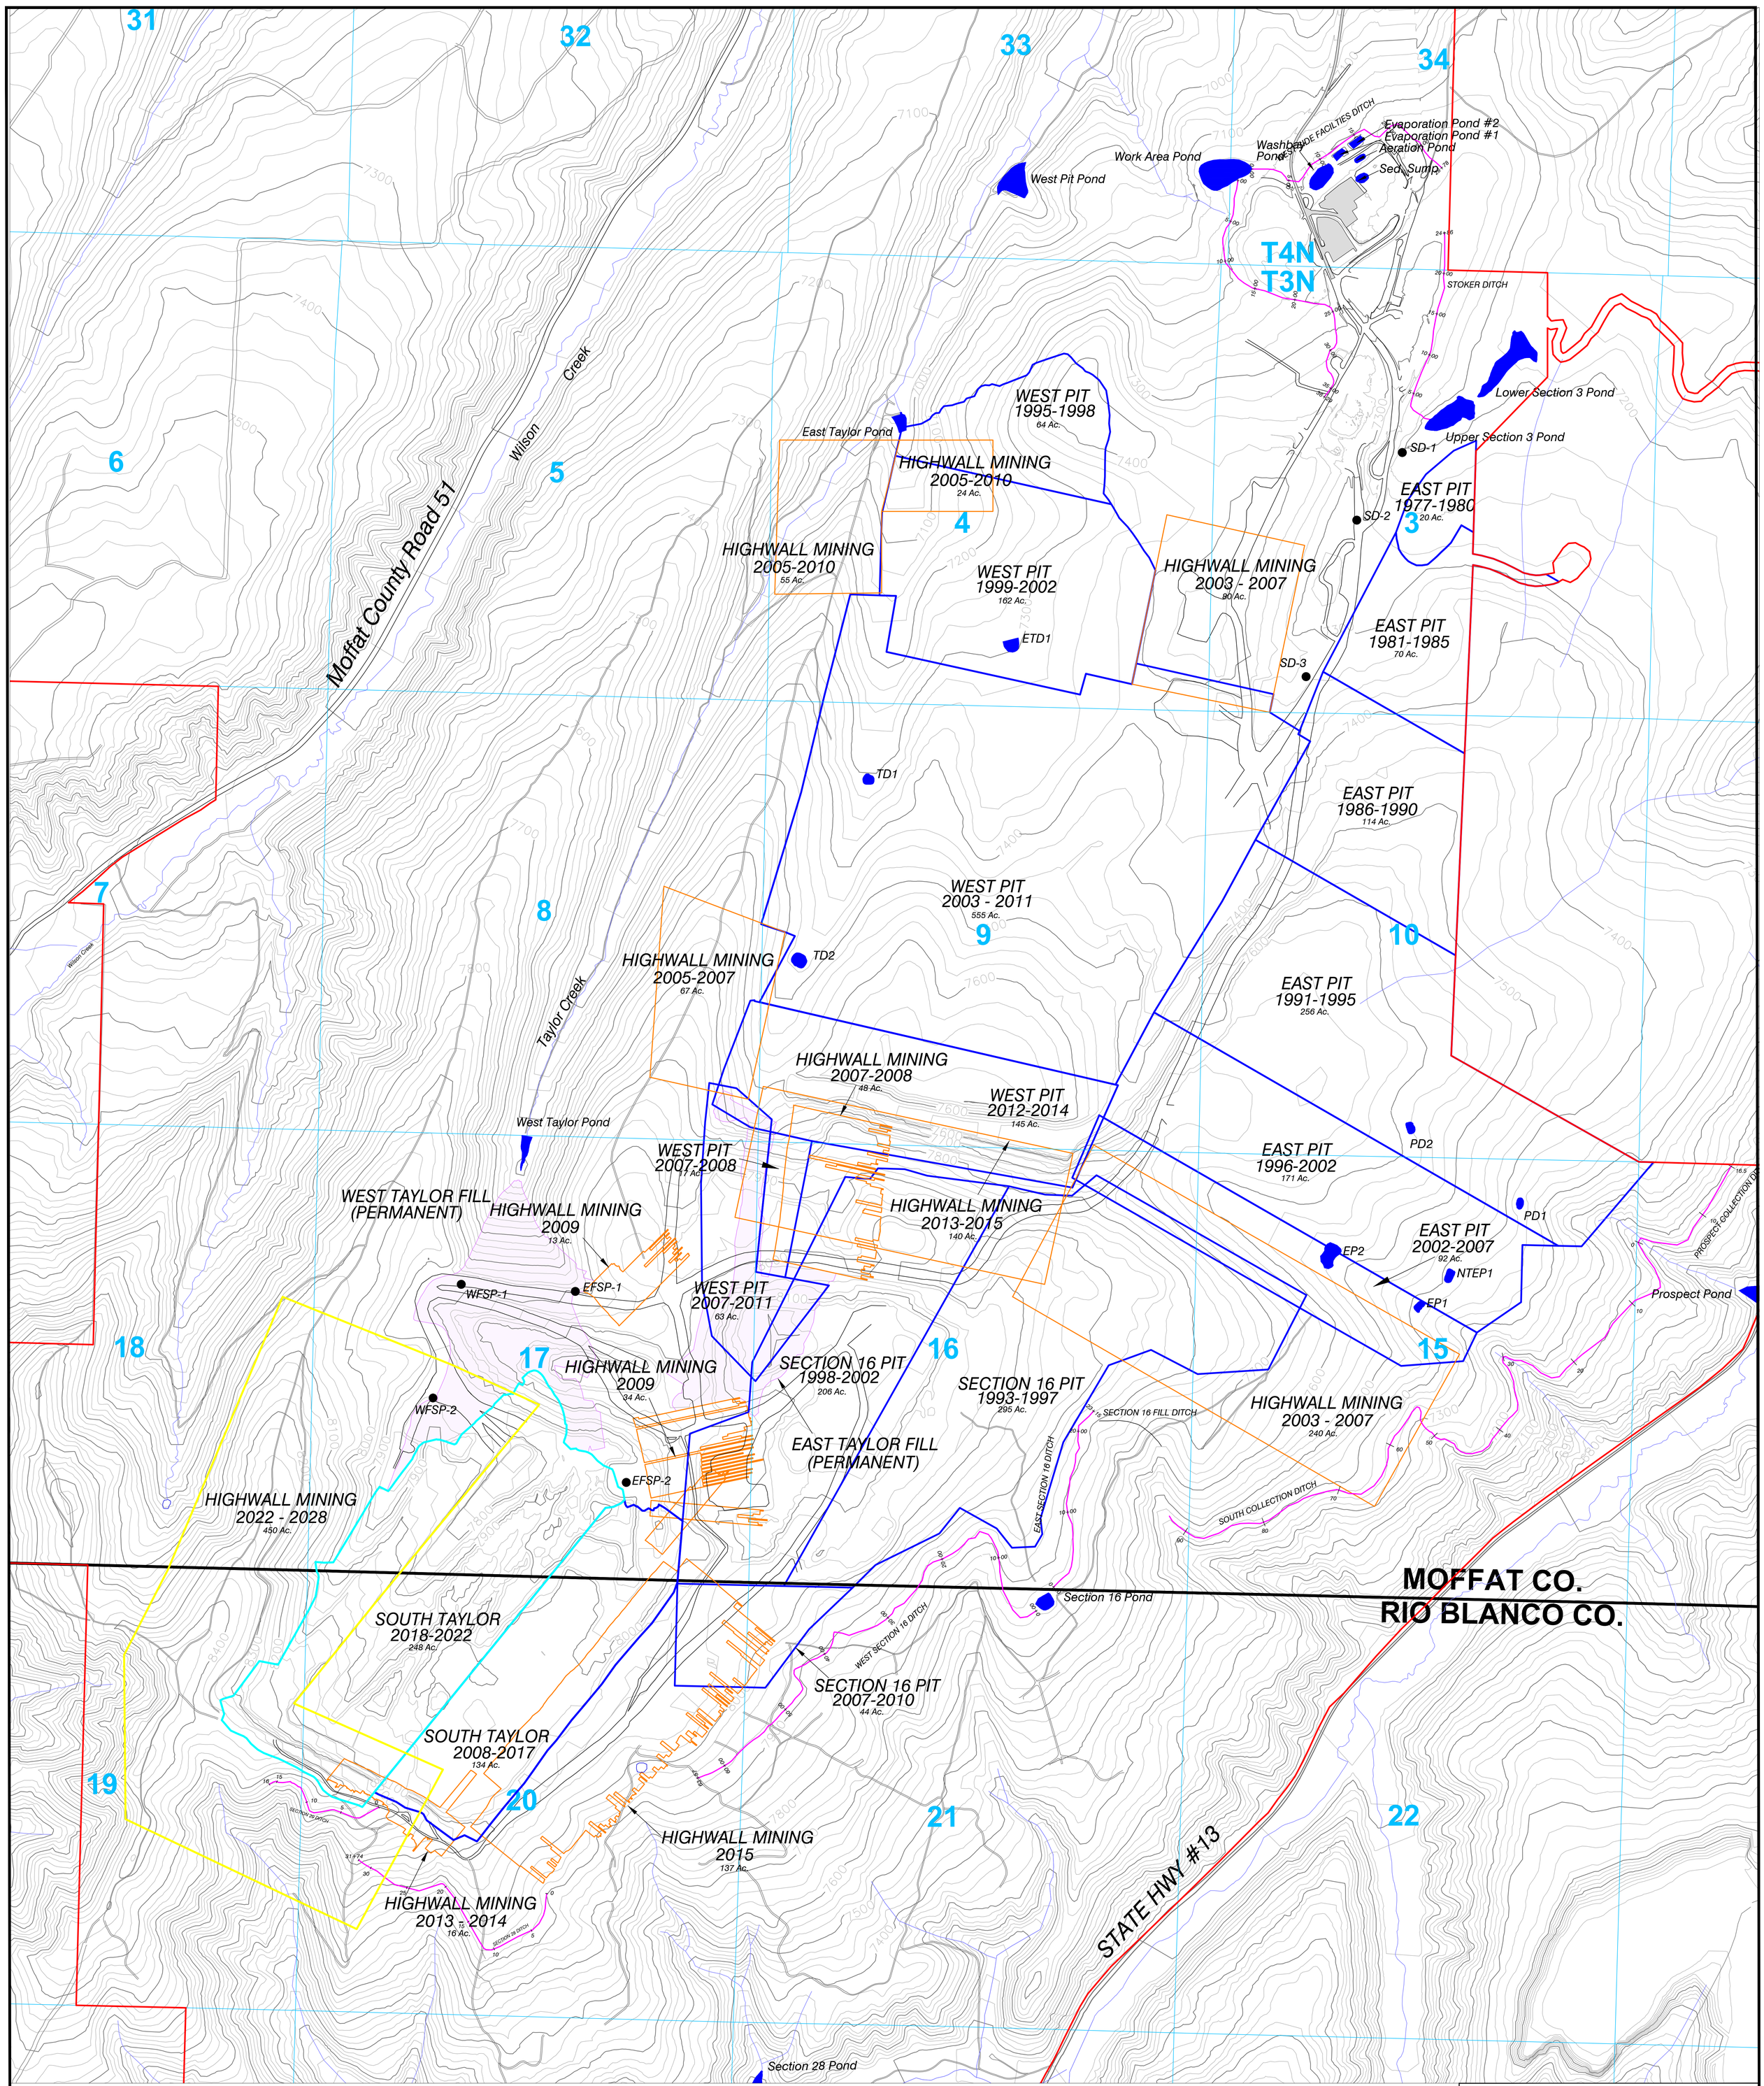

LEGEND

- Permit Boundary
- Section Line
- Roads
- Facilities or Buildings
- Previously Mined Areas
- Current Mining Areas
- Highwall Mining Areas (Completed)
- Current Highwall Mining Areas
- Permanent Valley Fill See Exhibit 21, Item 1
- Sediment Ponds
- Streams
- Temporary Conveyance Ditches

Notes:

- Map 45 provides the details for the temporary spoil piles.
- Maps 19 and 20A provide pre and post mining profiles for the West and East Pits.
- Maps 19B and 20B provide pre and post mining profiles for the South Taylor Pit.
- Map 12 provides sediment ponds and ditches used during mining.

N
W E
S

600' 0 600' 1200'

CONTOUR INTERVAL 25 FT.
Topo Date June 2021

Coordinates in NAD 27 Colorado North Zone, US Foot

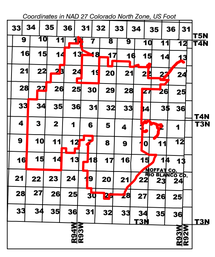

ENGINEERS CERTIFICATION

I, LEE E. SAMPSON, hereby certify that this map has been reviewed by me and is true and correct to the best of my knowledge and information, relying on information supplied by experts employed by Colowyo Coal Company or qualified consultants working for Colowyo Coal Company, and that I am a Professional Engineer licensed in Colorado as required by the provisions of C.R.S. 12-25-101 through C.R.S. 12-25-119. IN WITNESS WHEREOF, I have hereunder set my hand and affixed my seal.

COLORADO LICENSED LEE E. SAMPSON 47031 PROFESSIONAL ENGINEER

8/15/22

Current & Historical Mine Plan

West, East, South Taylor and Section 16 Pits

COLOWYO COAL COMPANY

Colowyo Coal Company
5731 State Highway 13
Meeker, Colorado 81641

SCALE: 1" = 600'
DATE: 8/14/01
DRWG. BY: ADT
APPROVED BY:

DRWG NO. Map 23

No.	REVISION	DATE	BY	CHK
TR-141	Updated Permit Boundary & Consolidated with Map 23A	8/13/20	TONY	BC
TR-141	Revised Notes, Hatched Permanent Fill Locations	9/17/20	TONY	BC
TR-147	Revised Highwall Mining Blocks and Timing and South Taylor Mine Plan Timing	4/26/21	TONY	LES
TR-152	Revised Highwall Mining Boundary, Updated Topography	11/23/21	TONY	BC
TR-155	Revised Permit Boundary, Added Ponds	8/15/22	TONY	LES