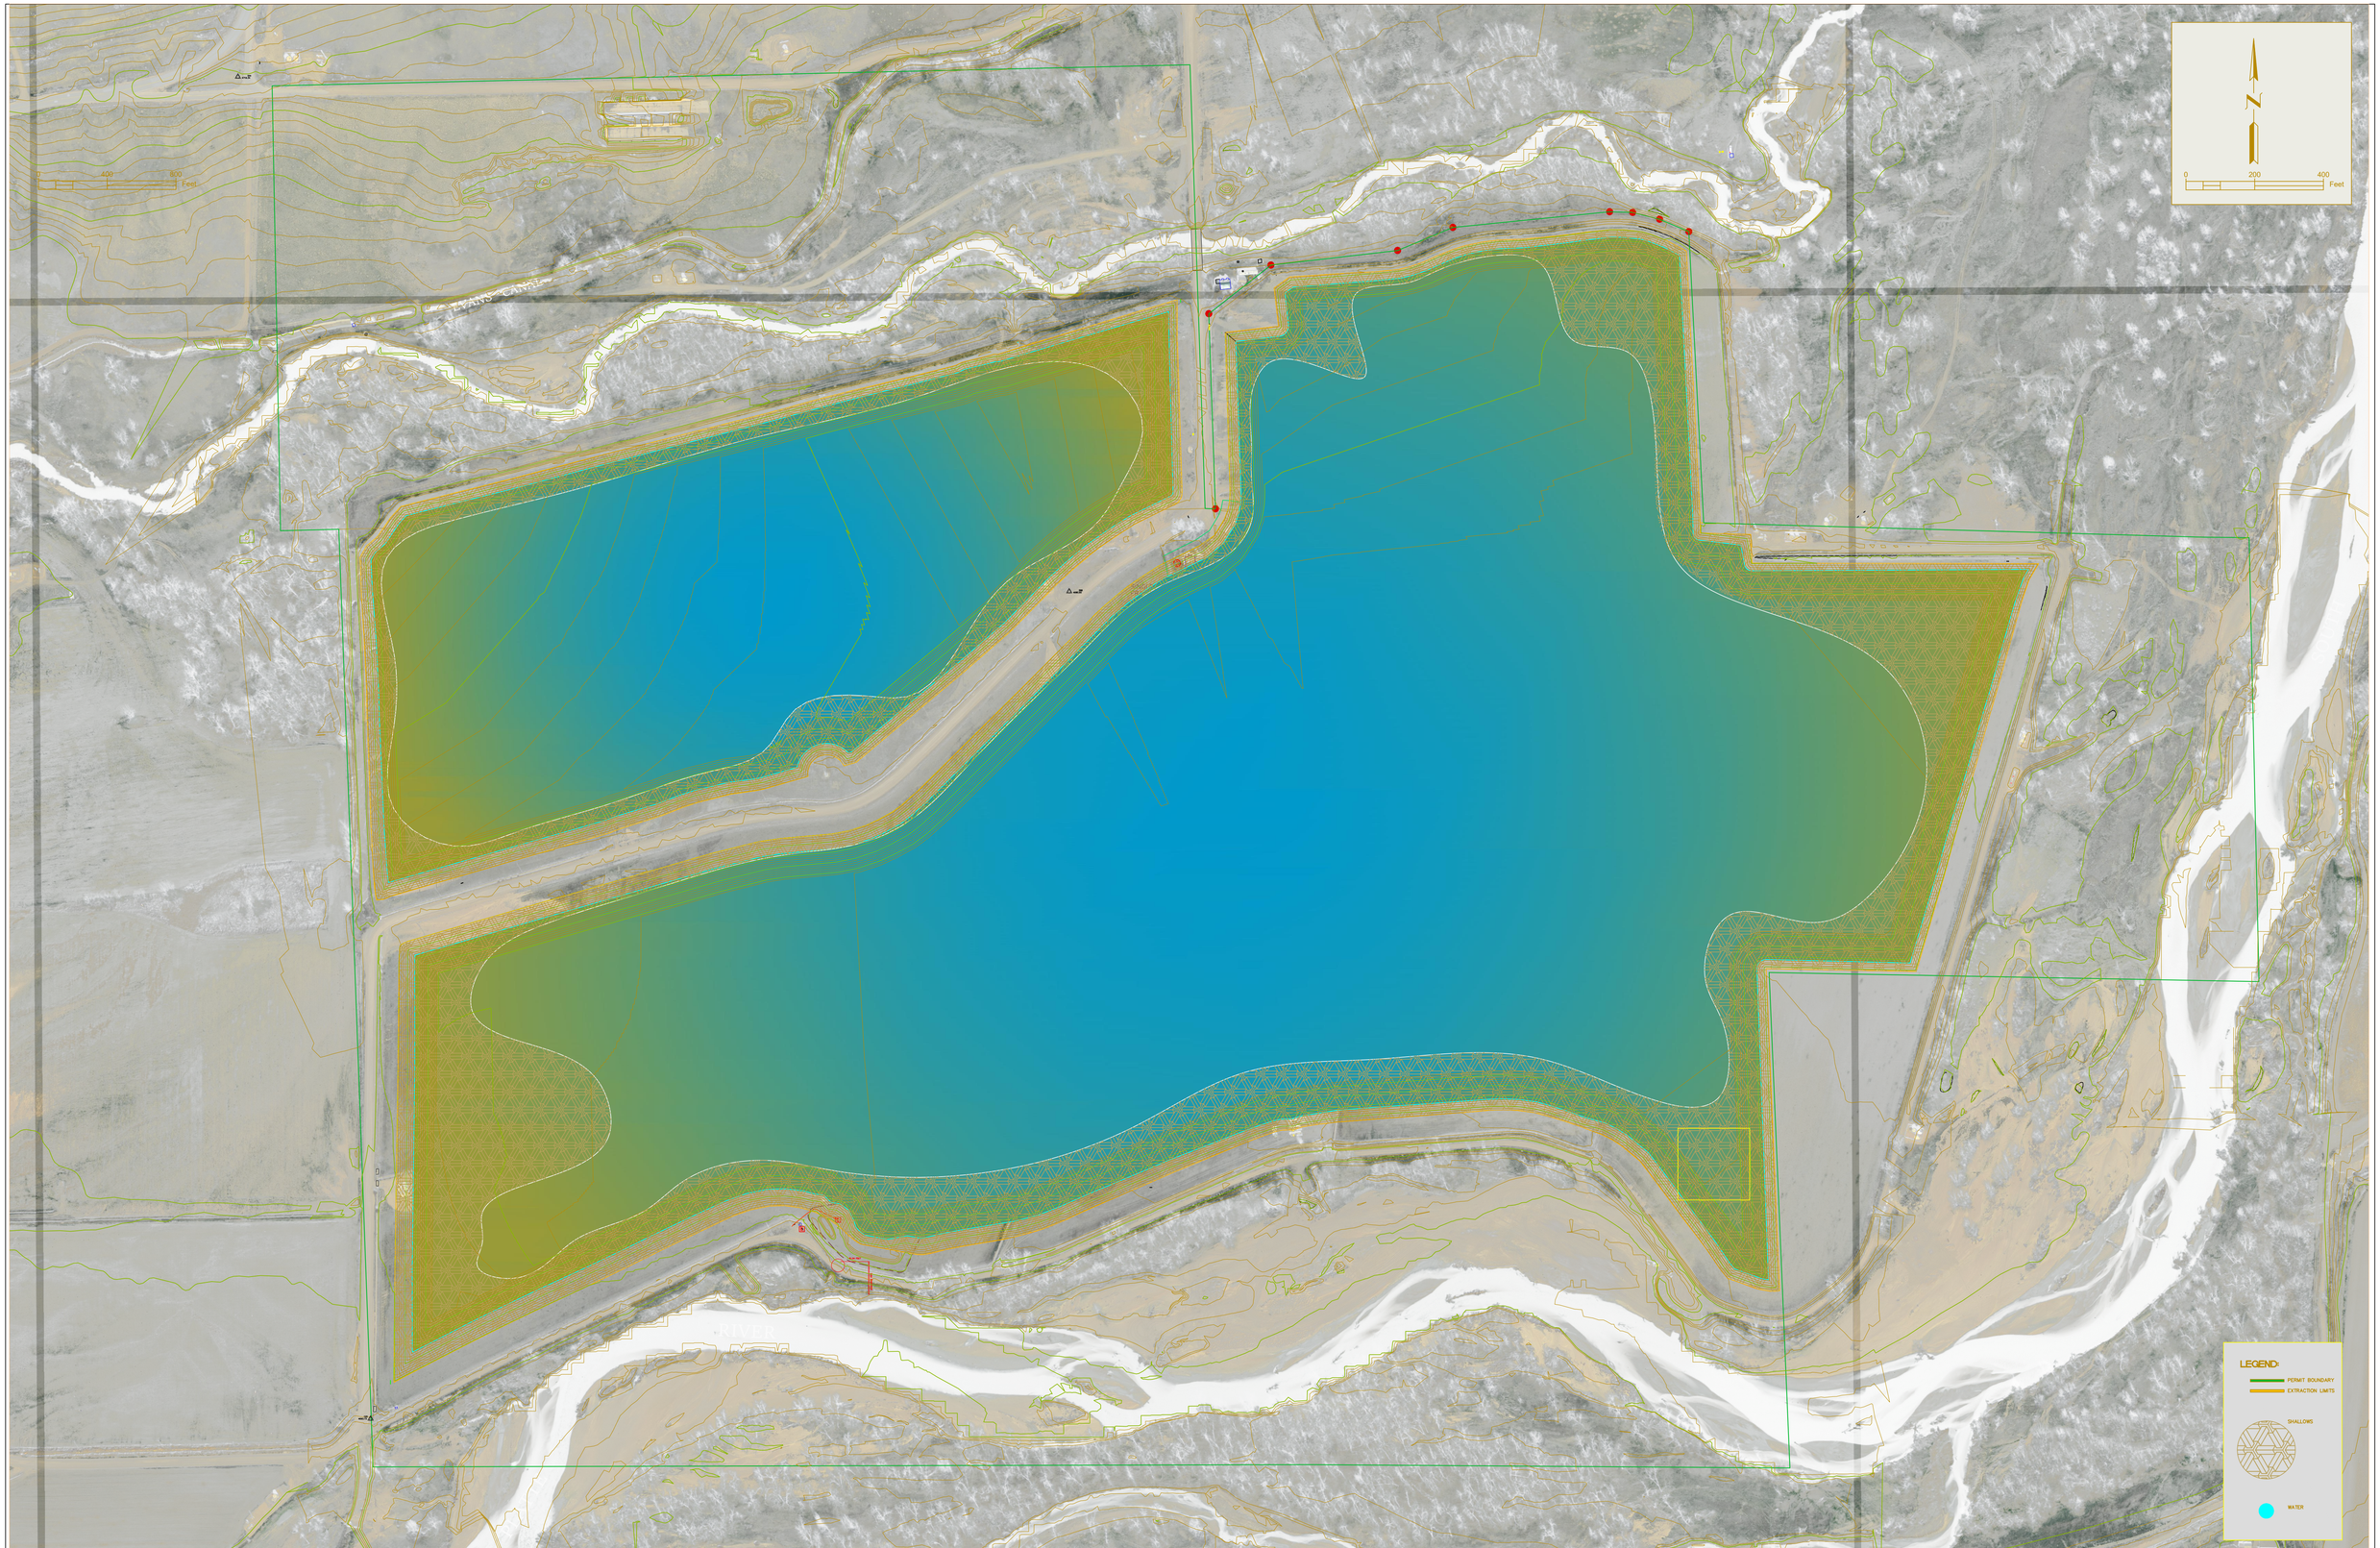

VARRA COMPANIES, INC.
8120 GAGE STREET
FREDERICK, COLORADO 80534
TELEPHONE: (303) 666-6657

PROJECT: Two Rivers Sand, Gravel Reservoir Project

DRAWING: Exhibit F: Reclamation Plan Map

NOTES:

Drawn by:
BL Janes

SCALE: 1 inch = 200 feet
DATE: 02 February 2022
REVISION: 17 August 2022
PAGE: 1 OF 1