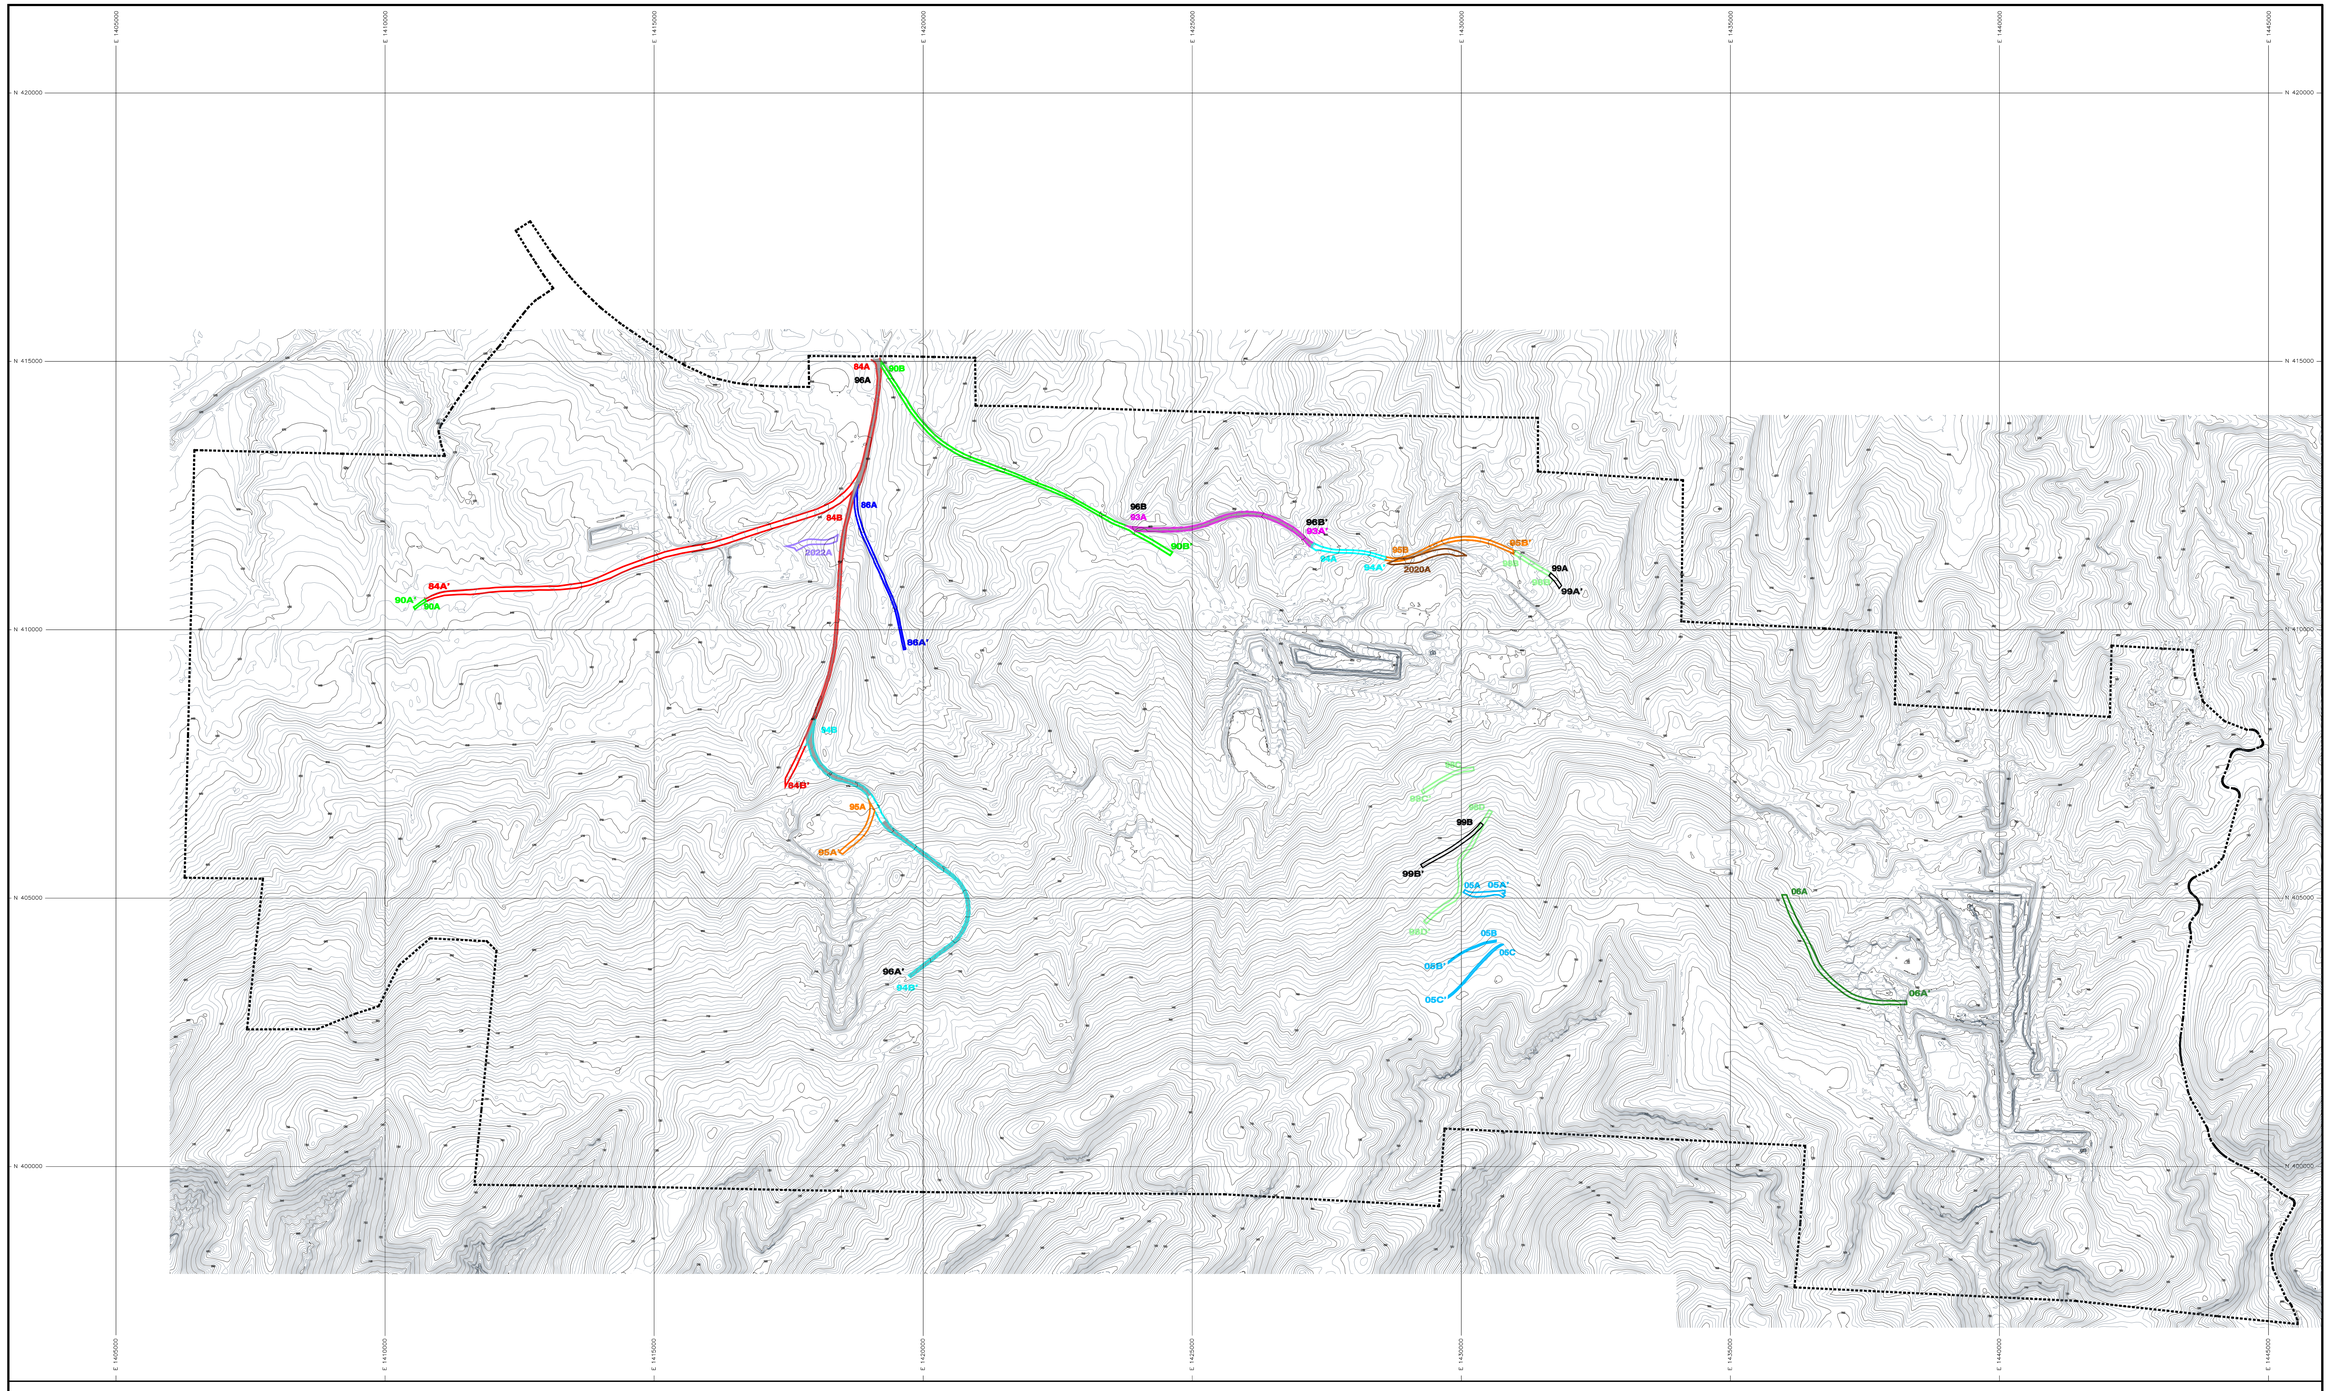

LEGEND

- Permit Boundary
- 84 thru A,B,C 1977 – 1984 10/08/84 – GMS
- 86A,86B 2/7/86 – JMM
- 90A 03/20/90 – FISH
- 90B 03/20/90 – JMM
- 93A 10/06/93 – MWW
- 94A 06/24/94 – MWW
- 94B 11/22/94 – MWW
- 95A 09/13/95 – MWW
- 95B 09/13/95 – MWW
- 96A 05/02/96 – JMM (ROAD WIDENING)
- 96B 05/02/96 – JMM (ROAD WIDENING)
- 97A 04/29/97 – RGD
- 98A, 98B, 98C, 98D 05/05/98 – RGD
- 99A 01/01/99 – RGD
- 99B 01/01/99 – RGD
- 05A, 05B, 05C 02/01/05 – KNB
- 06A – KNB
- 2020A – TMP
- 2022A – TMP

PROFESSIONAL ENGINEER'S CERTIFICATE

I, Tonia Marie Perkins, a registered Professional Engineer in the State of Colorado, certify that this map has been reviewed by me and is true and correct to the best of my knowledge and information.

Tonia Marie Perkins, CO PE No. 43864

Date

N

1000 0 1000 2000 3000 5000

SCALE: 1 IN = 1000 FT
CONTOUR INTERVAL: 10 FEET

Note: Only certified haulroads existing on 9-11-2022 or later are shown.
Topographic information compiled from 2017 aerial photography and December 2021 Topography from Drone surveys.
Minescape Project: GDB2021 Design File: roads22_certify_apx_s.dgn

Revision	Date	By	Description
MR-135	05/07/95	FVL	APPENDIX S – HAULROAD CERTIFICATION
MR-139	09/13/95	MWW	HAULROAD ADDITIONS
MR-146	05/02/96	JMM	ROAD WIDENING ADDITIONS
MR-156	04/25/97	RGD	HAULROAD ADDITION
MR-162	05/05/98	RGD	HAULROAD ADDITIONS
MR-170	02/18/99	RGD	HAULROAD ADDITIONS
MR-198	02/07/05	KNB	HAULROAD ADDITIONS AND DELETIONS
MR-204	01/11/06	KNB	HAULROAD ADDITION
TR-126	11/11/20	TMP	HAULROAD ADDITION
PR-11	10/10/22	TMP	HAULROAD ADDITION

TRAPPER MINING INC.

TRAPPER MINE CRAIG, CO.

HAULROAD CERTIFICATION

SCALE: 1" = 1000'
DESIGNED BY: MWW,FVL,RDH
DRAWN BY: RDH, KNB, TMP
DATE: 10/10/22

Sheet 1 of 1

APPENDIX S

Trapper Mine