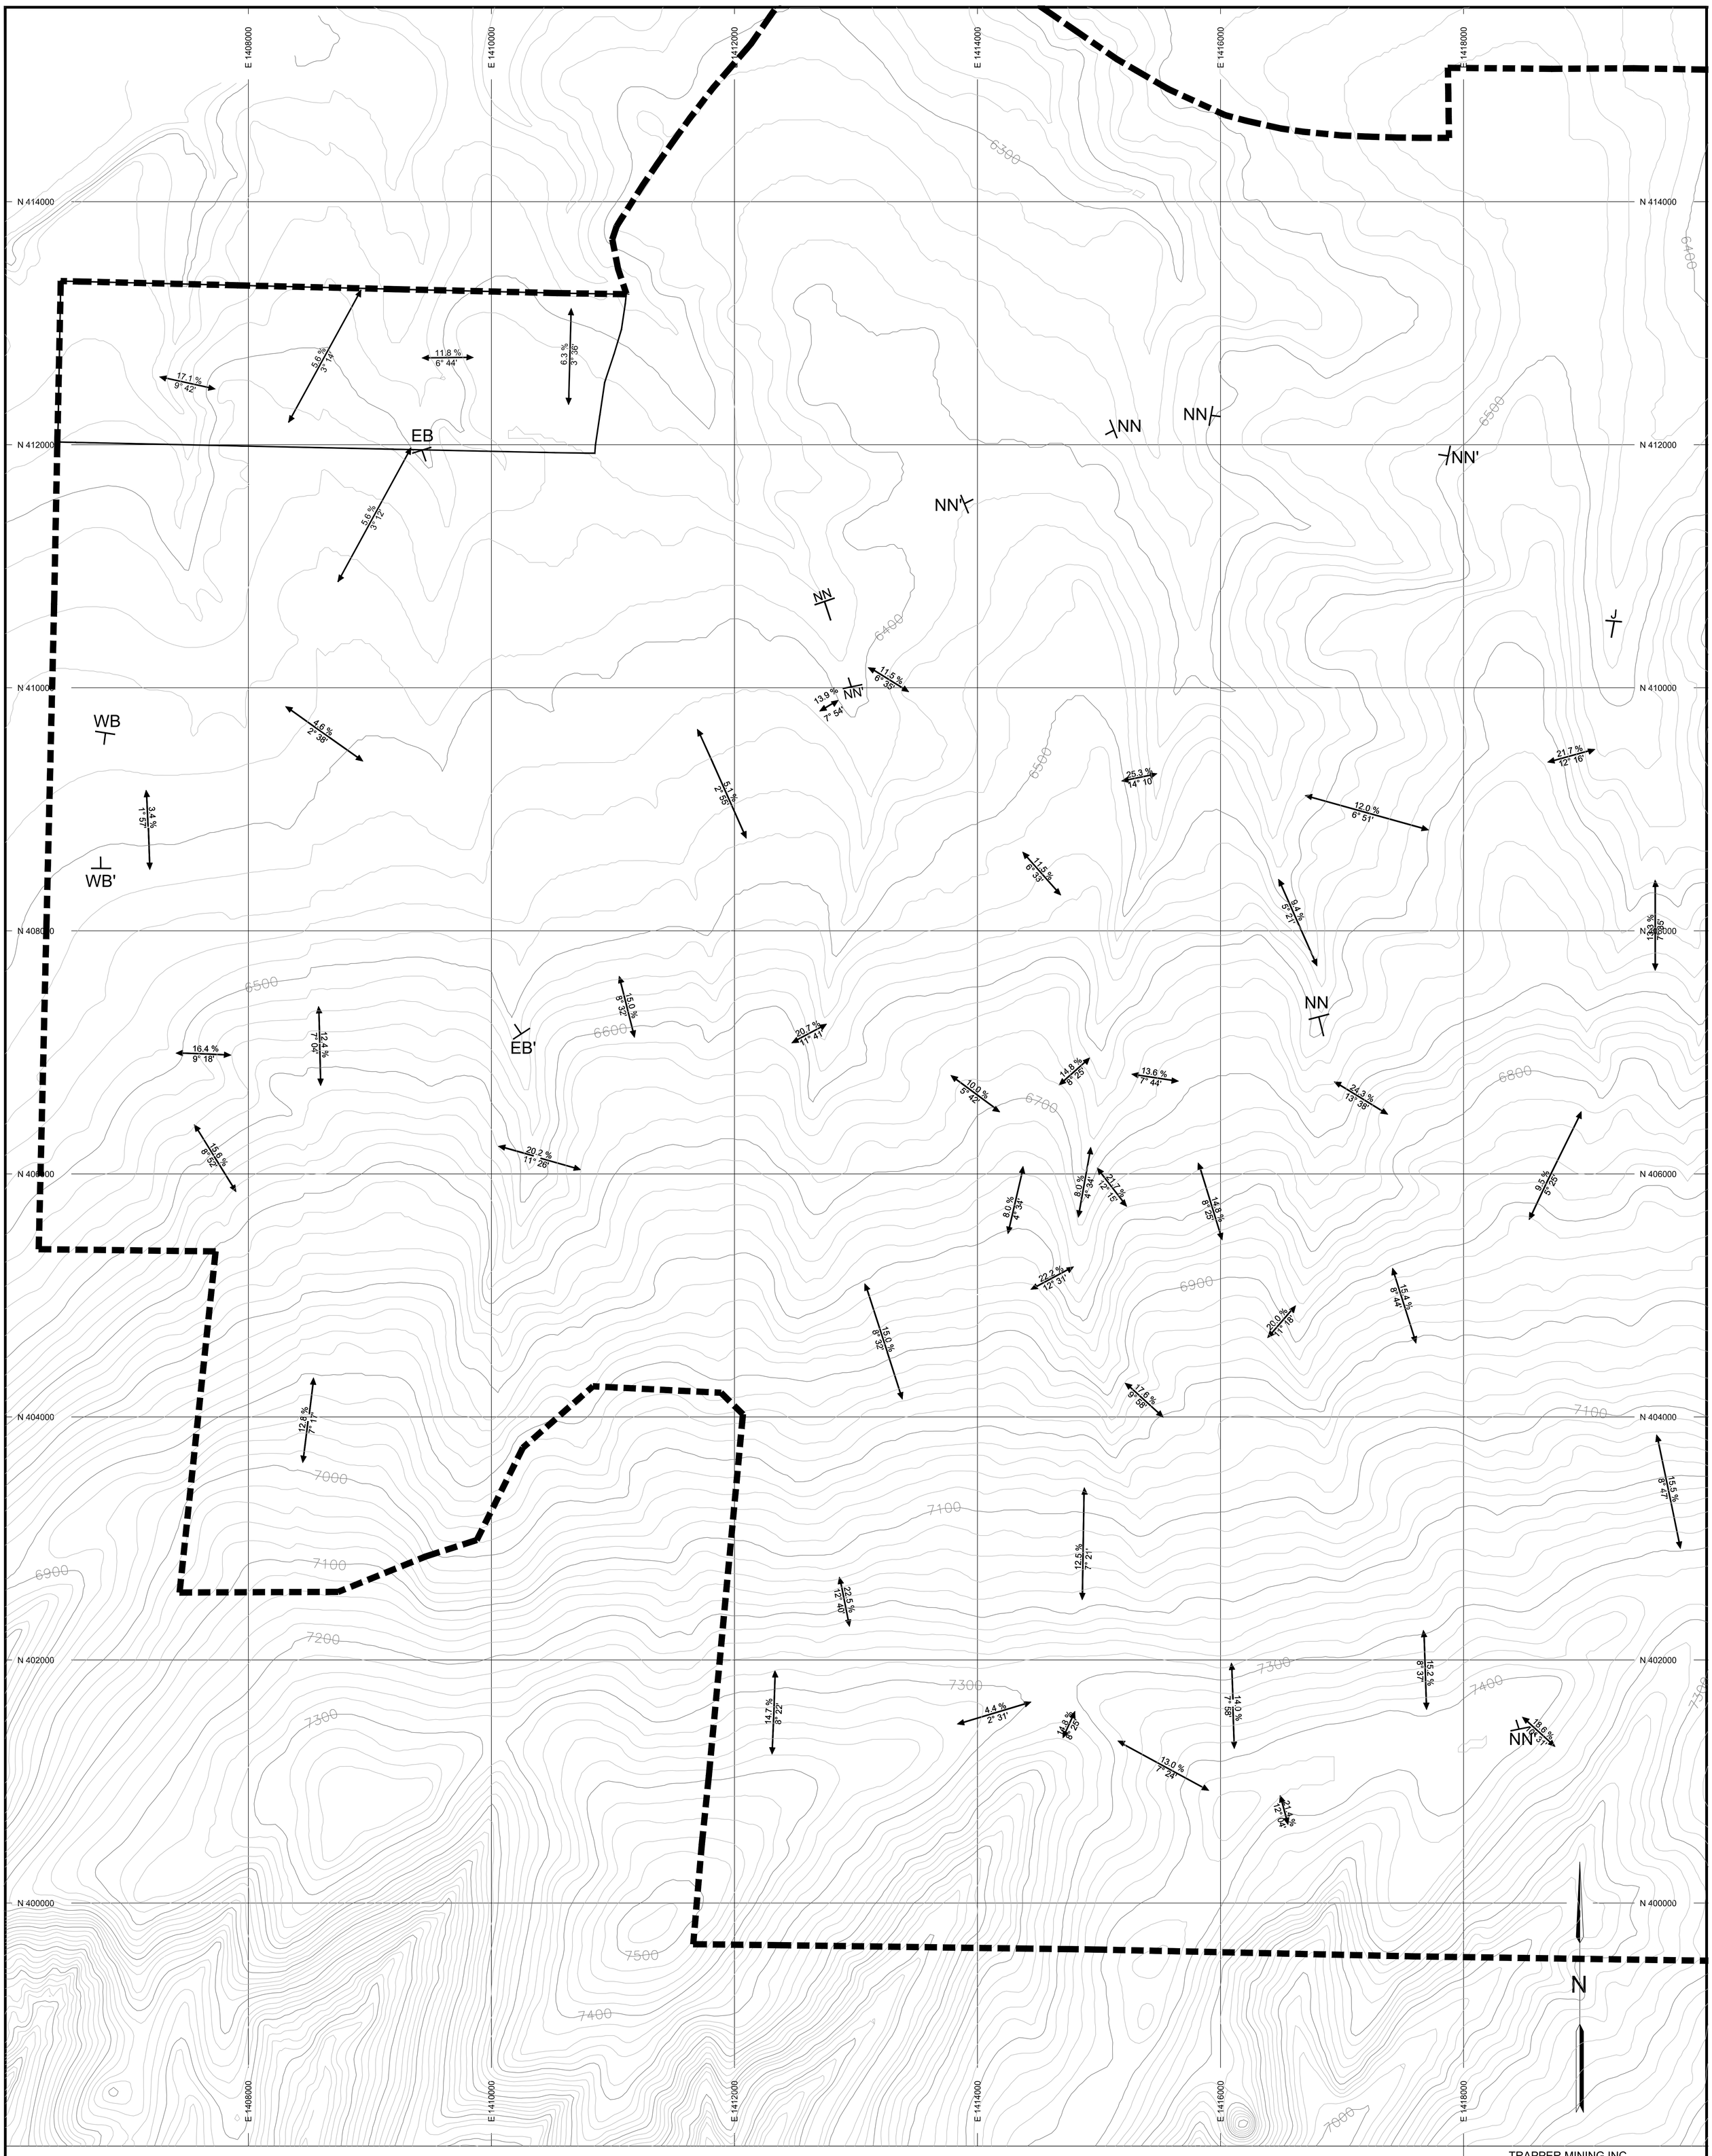

PROFESSIONAL ENGINEER'S CERTIFICATION

I, Tonia Marie Perkins, a registered Professional Engineer in the State of Colorado, certify that this map has been reviewed by me and is true and correct to the best of my knowledge and information.

_____

Tonia Marie Perkins, CO PE No. 43864

Date_____

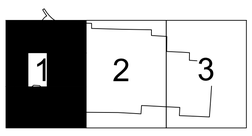

SHEET LOCATION INDEX

LEGEND

PERMIT BOUNDARY

PIT AREA DISTURBANCE THROUGH _____

6.5 %
3° 42'

SLOPE MEASUREMENT – PERCENT/DEGREE

DRAINAGE PROFILE END POINT

400 0 400 800 1200

SCALE: 1 IN = 400 FT

CONTOUR INTERVAL: 20 FEET

Topographic information compiled from USGS DEM data.

Revision	Date	By	Description
PR-11	03/23/22	WTC	PERMIT REVISION

TRAPPER MINING INC.

TRAPPER MINE — CRAIG, CO.

PRE-MINING TOPOGRAPHY

SCALE: 1" = 400'
DESIGNED BY: WTC
DRAWN BY: WTC
DATE: 03/23/2022

Sheet 1 of 3

M 3

SHEET 1

Trapper Mine