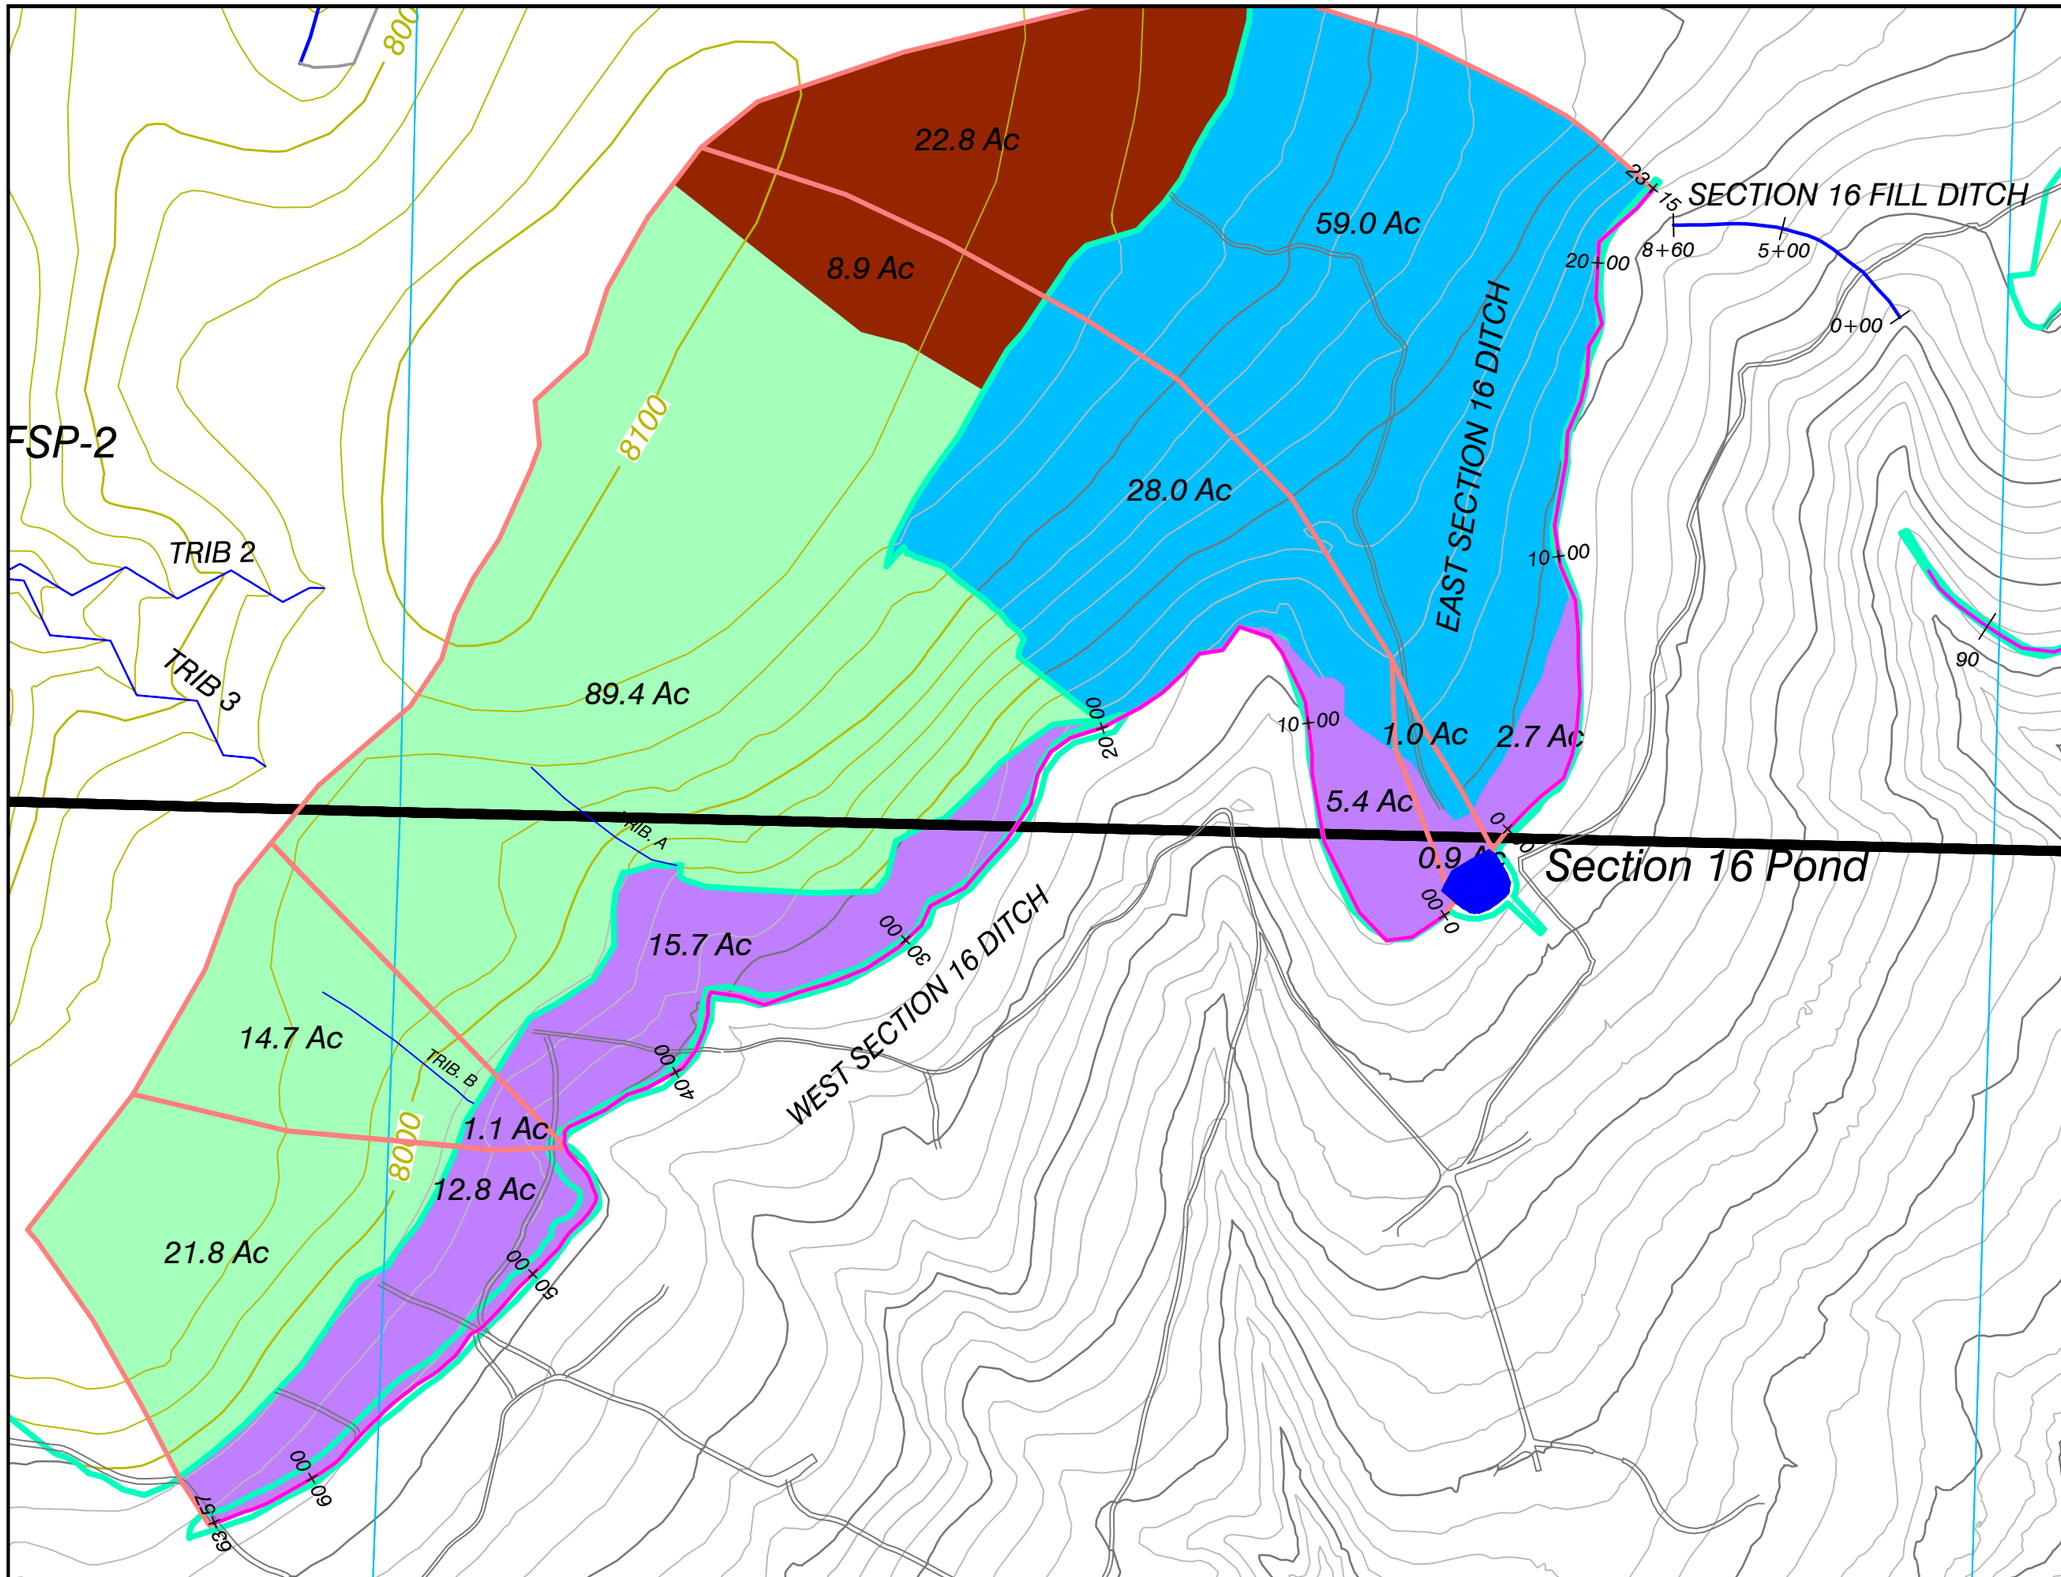

N
W E
S

LEGEND

- Permit Boundary
- Section Line
- Disturbance Boundary
- County Line
- Subwatershed Boundary
- Temporary Ditch
- Post Mine Channel
- Topsoiled and Seeded (CN=80)
- Reclaimed, 3 Year Growth (CN=62)
- Undisturbed (CN=47)
- Phase III Released (CN=47)

0' 500' 1000'

CONTOUR INTERVAL 25 FT.
PMT TOPGRAPHY

Postmining Hydrologic Case

Section 16 Pond Hydrologic Modeling Watersheds

Colowyo Coal Company
0751 State Highway 13
Meeker, Colorado 81641

SCALE: 1" = 500'
DATE: 7/14/06
DRWG. BY: TCP (ESI)
APPROVED BY: TAT

DRWG NO. Figure Exh. 7-14S-2

No.	REVISION	DATE	BY	CHK
TR 132	Revised Model	7/9/19	Tony	AA
TR 145	Revised PMT/Watershed Bnds.	11/16/20	Tony	AA
TR 145	Revised Ditch Station/Scale	1/20/21	Tony	AA
TR 145	Revised Scale	2/17/21	Tony	AA
TR 158	Revised Trib F to B, Added A	12/13/22	Tony	Tony