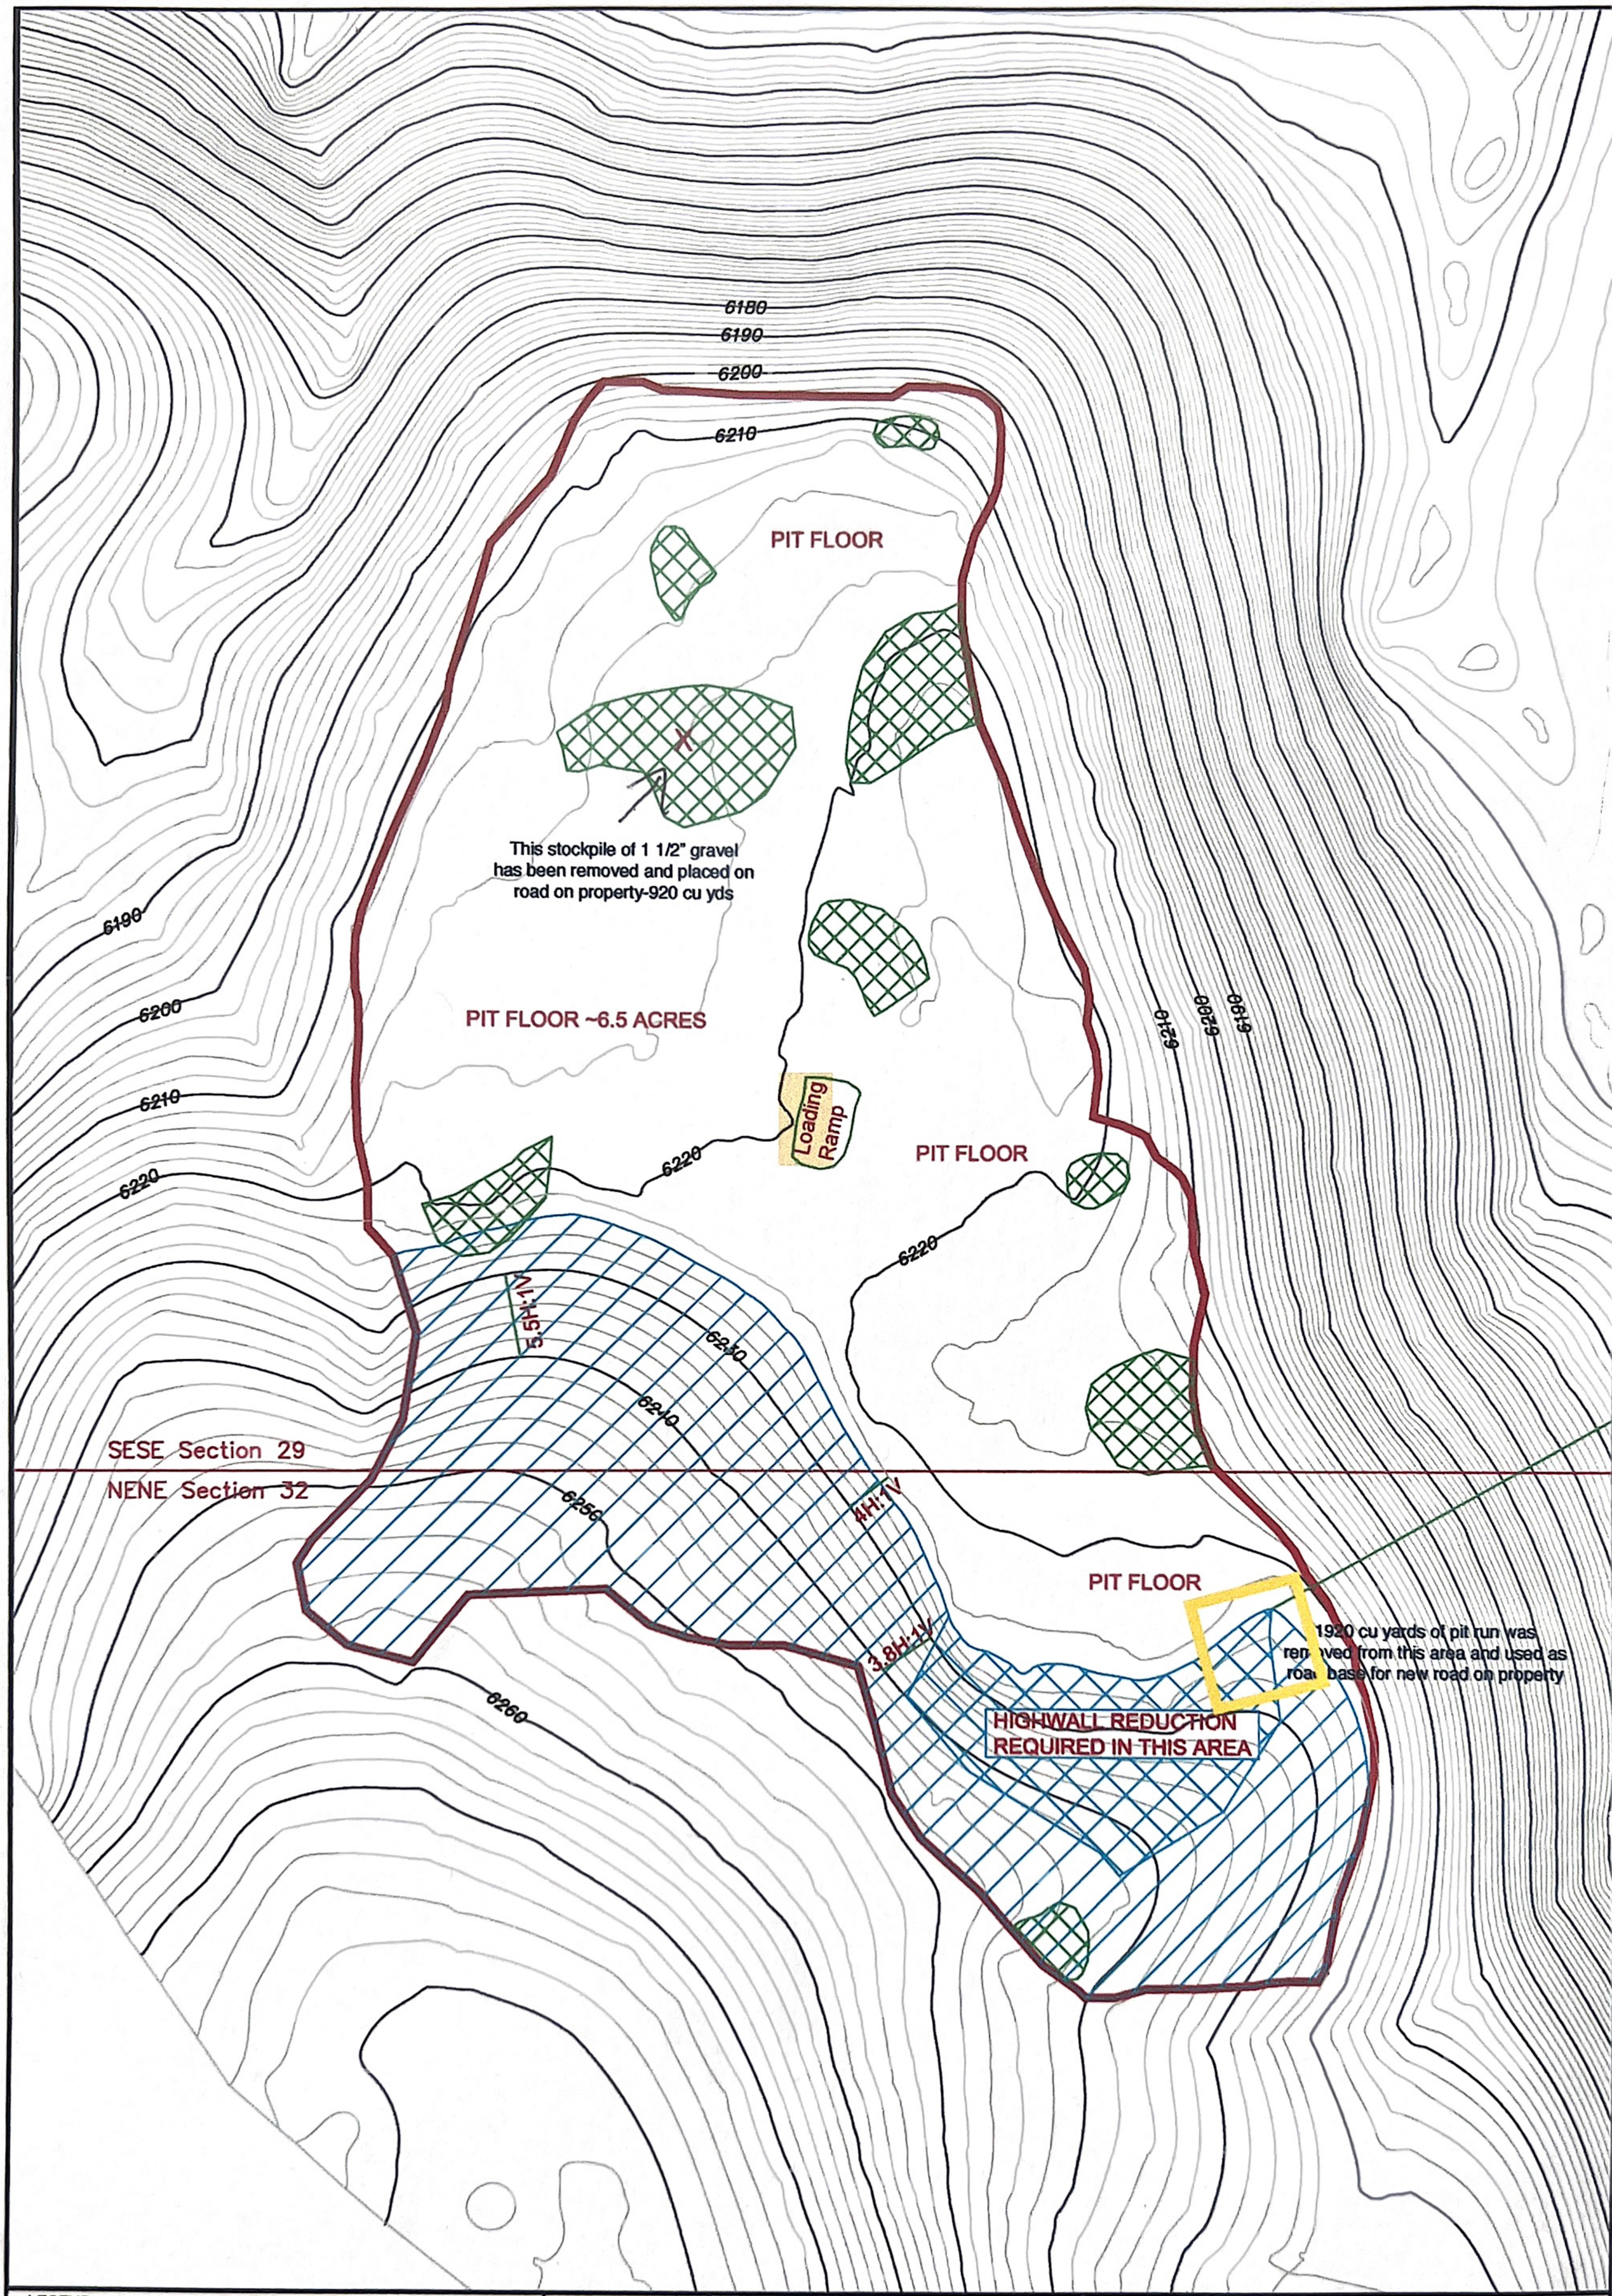

LEGEND

- *PERMIT BOUNDARY*
- *STOCKPILE AREAS*
- *AREA TO SEED ~2.5 ACRES*
- *HIGHWALL REDUCTION & SEED ~0.5 ACRES*
- *PIT FLOOR NO GRADING OR SEEDING REQUIRED*

Contour Interval 2', Elevations are relative

N W E S

Prepared [redacted] 2019
Annual Report [redacted] 2020
2-4-2023

CADGENE PIT
P.O. Box 10
Redvale, CO 81431

Jeff Hughes

PREPARED BY: [redacted]

PROJECT: CADGENE PIT

TITLE: ANNUAL REPORT MAP

DRMS I.D. No. M-1983-158

SCALE: 1'=100'

DWG. NAME: Figure 1