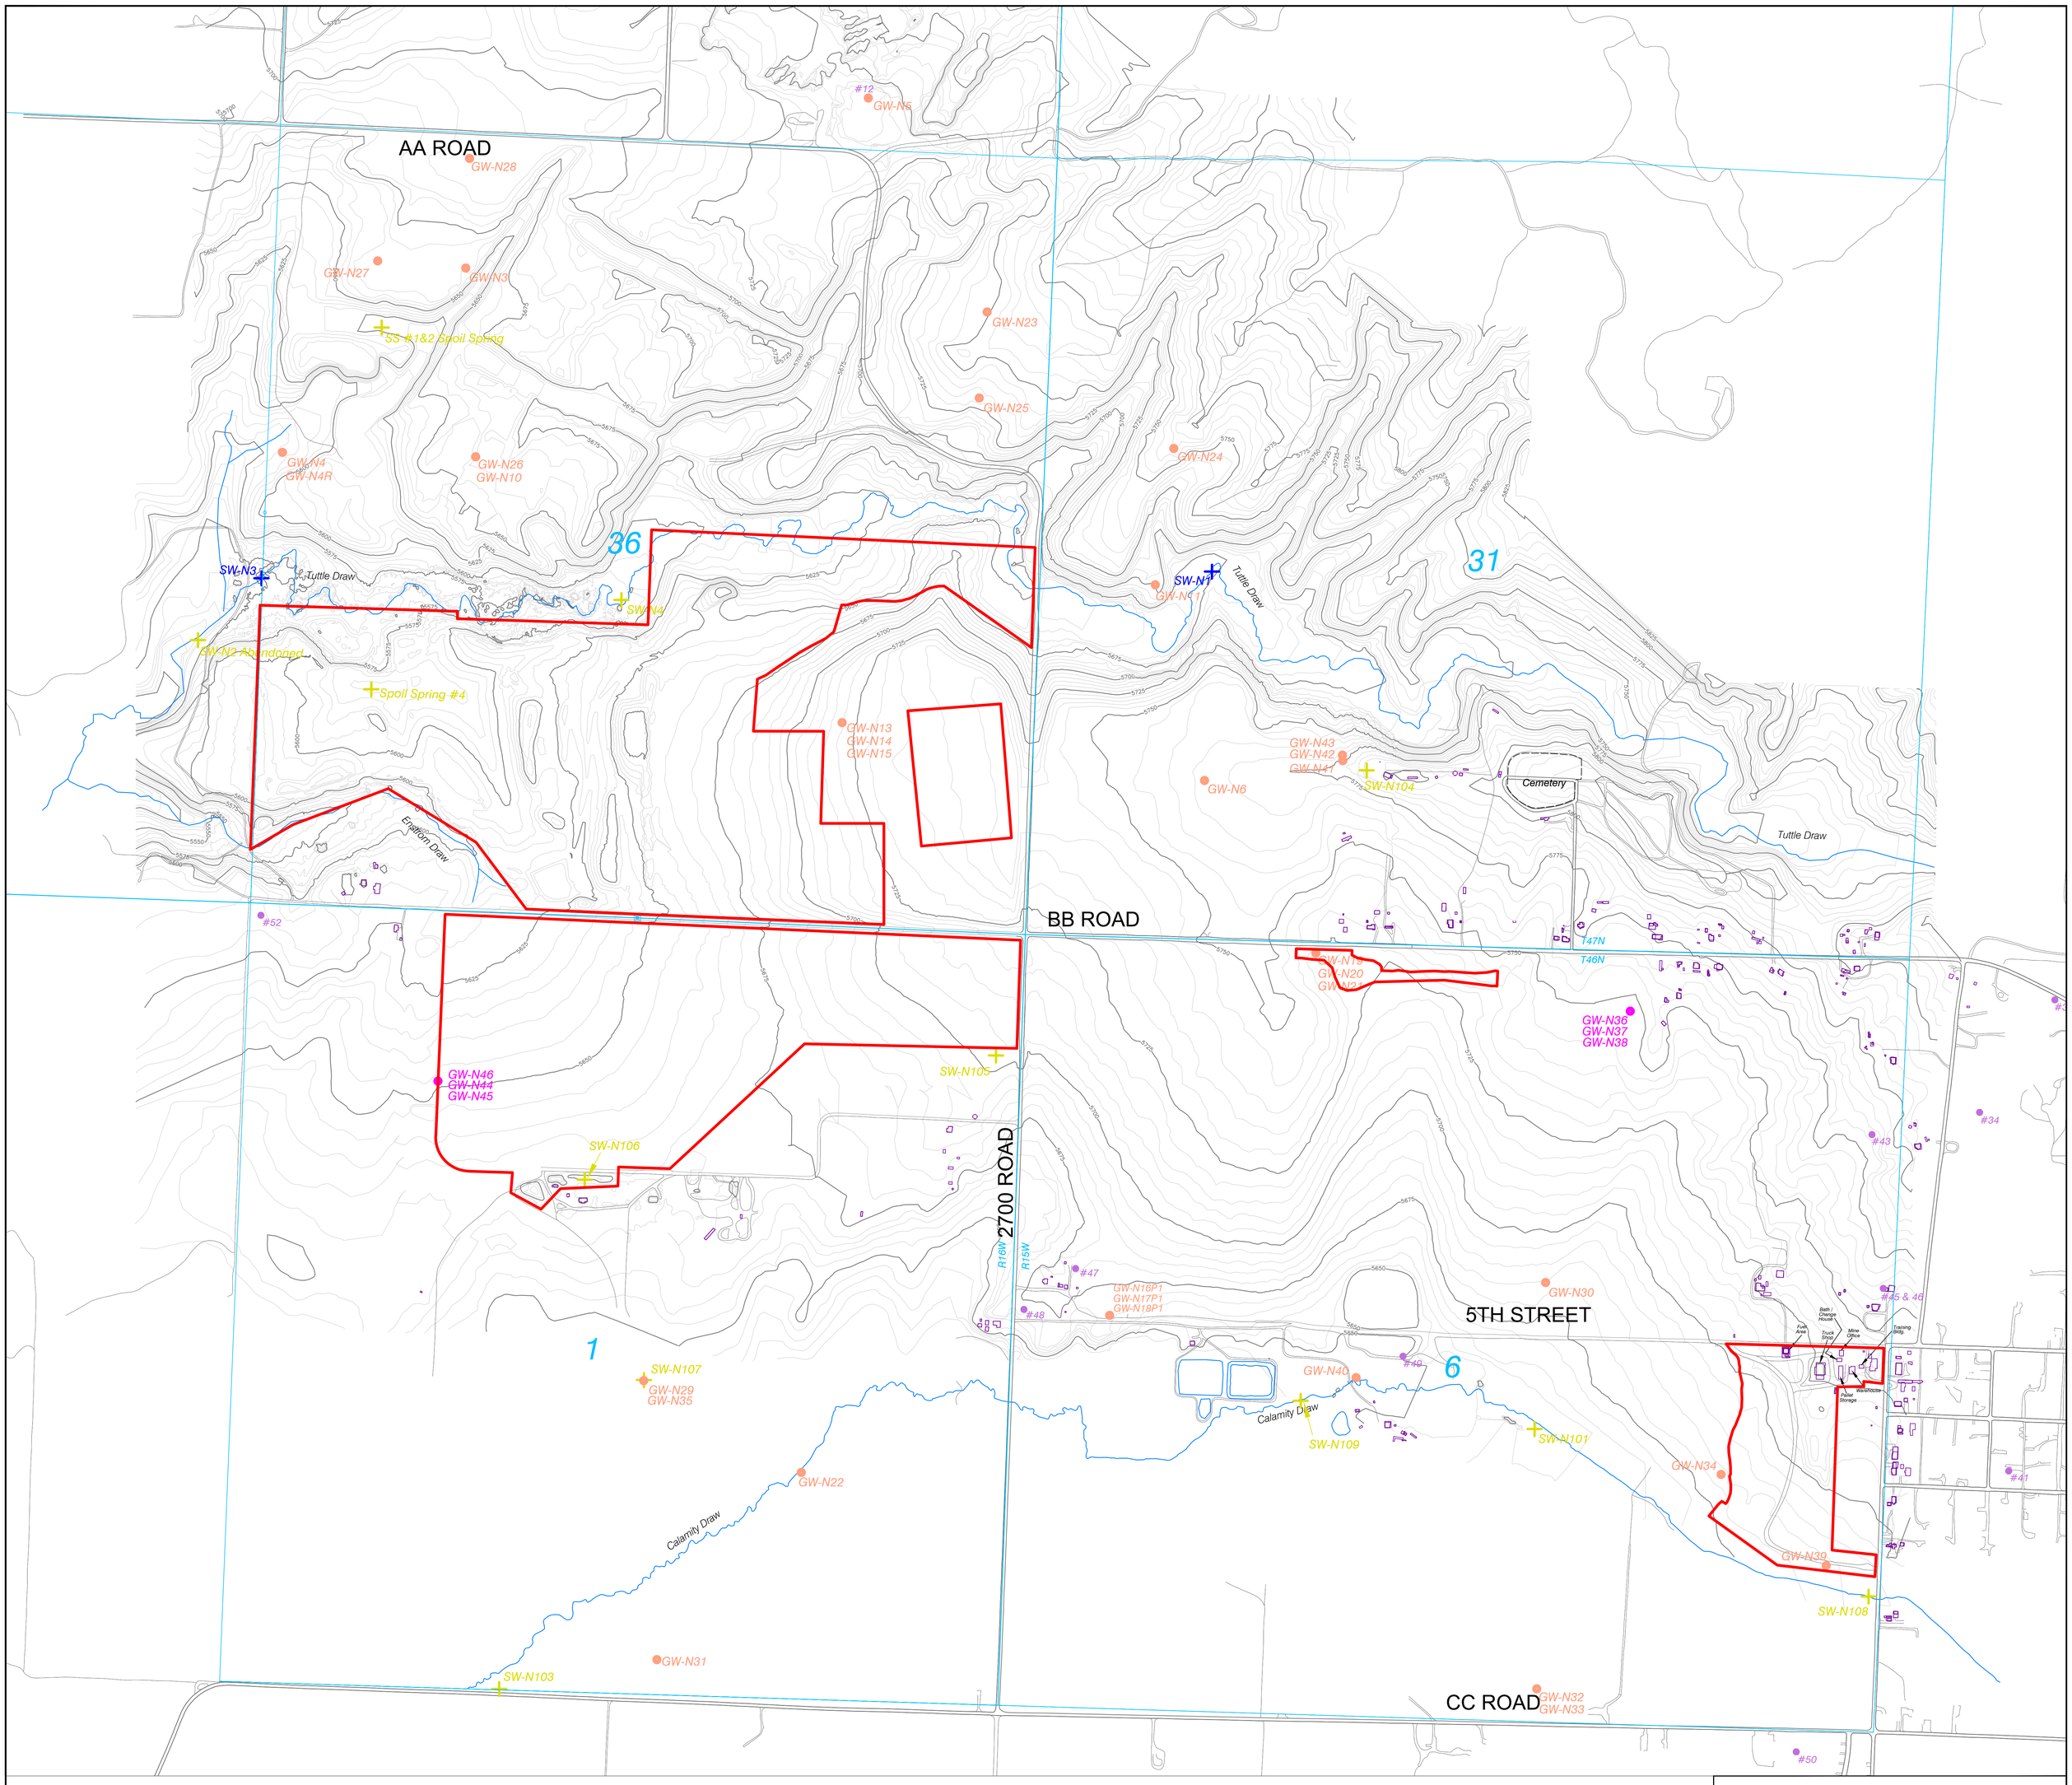

Legend

- Permit Boundary
- Streams
- Township & Range
- Roads
- SW-N103 — Surface Water Monitoring Location (Currently Monitored)
- SW-N103 — Surface Water Monitoring Location (Not Monitored)
- GW-N44 — Groundwater Monitoring Well (Currently Monitored)
- GW-N44 — Groundwater Monitoring Well (Not Monitored)
- Building
- #29 — Domestic Water Wells Registered w/State of Colorado (See attachment 2.04.7.4 for State Engineers Office information)

N
W E
S

400' 0' 400' 800'

Contour Interval: 5 ft.
Topo: February 2019 Topo

ENGINEERS CERTIFICATION

I, Trevor B. Ragsdale, hereby certify that this map has been reviewed by me and is true and correct to the best of my knowledge and information, relying on information supplied by experts employed by Colowyo Coal Company or qualified consultants working for Colowyo Coal Company, and that I am a Professional Engineer licensed in Colorado as required by the provisions of C.R.S. 12-25-101 through C.R.S. 12-25-119. IN WITNESS WHEREOF, I have hereunder set my hand and affixed my seal.

COLORADO LICENSED
TREVOR B. RAGSDALE
56735
2/22/23
PROFESSIONAL ENGINEER

Hydrologic Monitoring Site Location Map With Domestic Wells

NEW HORIZON MINE

New Horizon Mine
Permit No. C-1981-008
P.O Box 628, Nucla, CO. 81424

SCALE: 1" = 400'
ORIGINAL DATE: 5/15/2015
DWG. BY: ESI/TCP
APPROVED BY: FKF

DWG NO.
Map 2.04.7-1A

No.	REVISION	DATE	BY	CHK
TR-103	Revised SW-N103, SW-N108, GW-N39 and GW-N40 to Not Monitored	3/10/21	Tony	FF
MR-119	Moved SW-N3	5/17/21	Tony	FF
TR-105	Revised Permit Boundary	5/19/22	Tony	TR
TR-106	Revised Permit Boundary	2/22/23	Tony	TR