


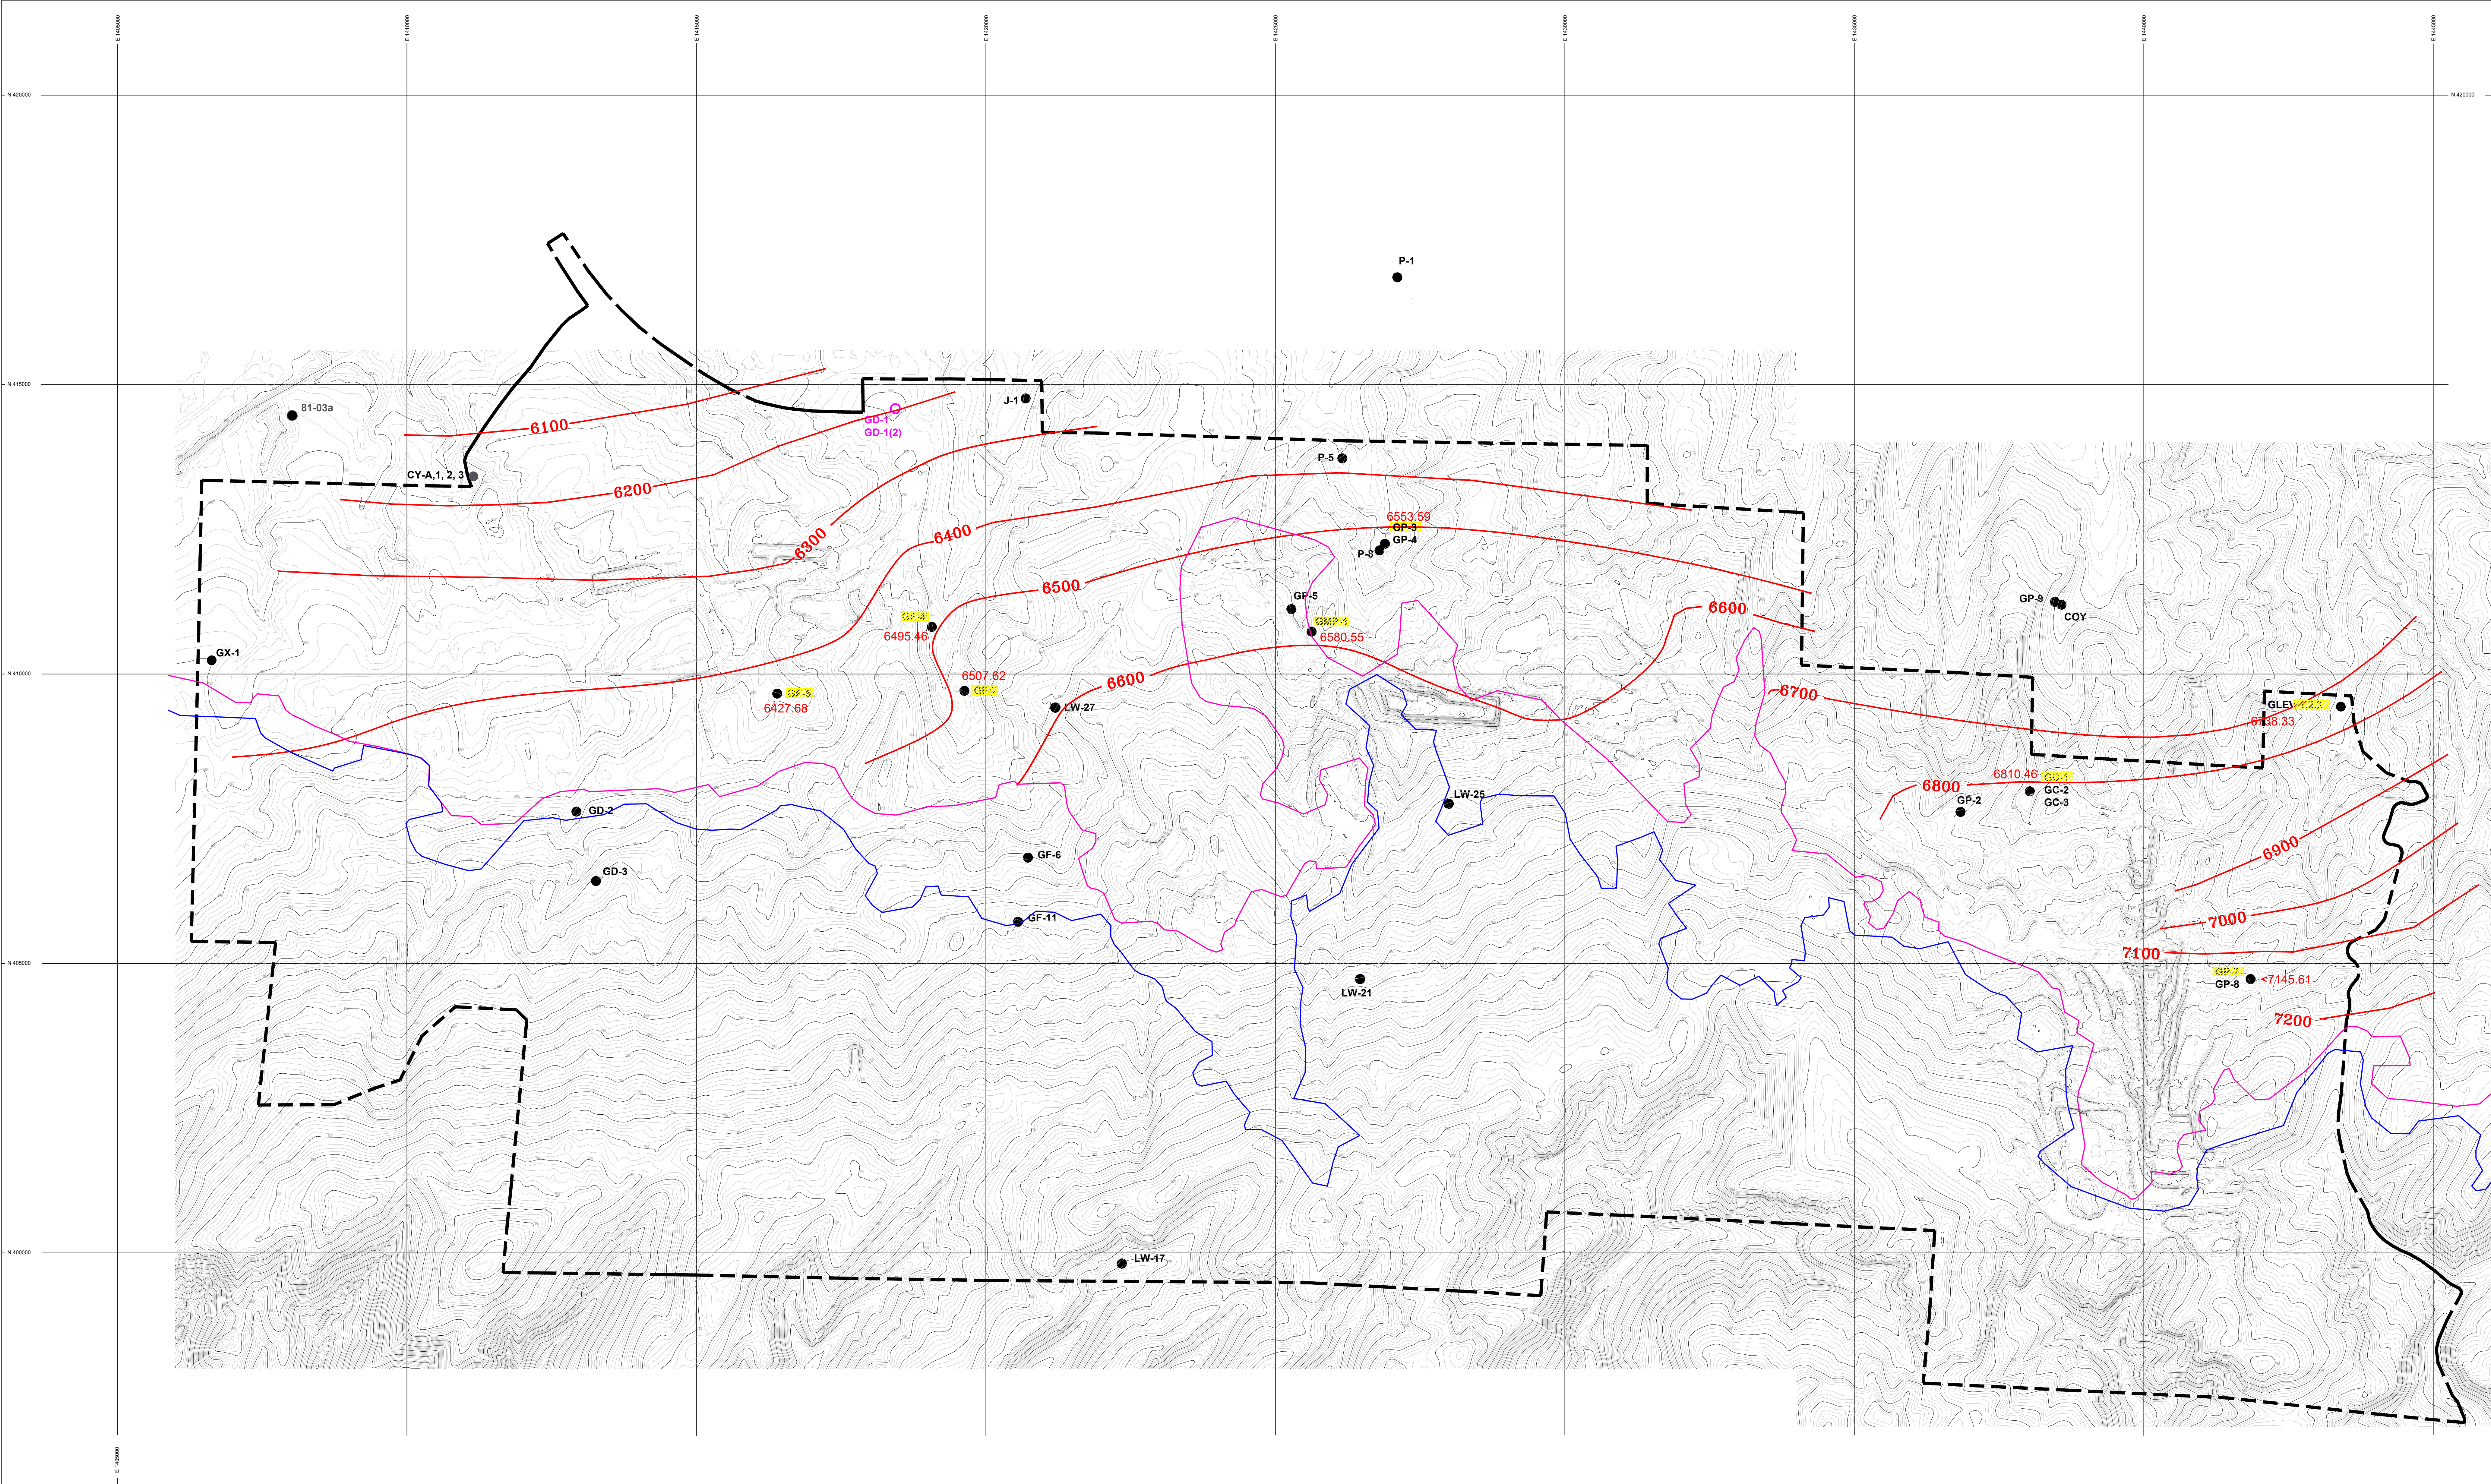


PROFESSIONAL ENGINEERS CERTIFICATE

I, Tonia Marie Perkins, a registered Professional Engineer in the State of Colorado, certify that this map has been reviewed by me and is true and correct to the best of my knowledge and information.

Tonia Marie Perkins, CO PE No. 43864

Date

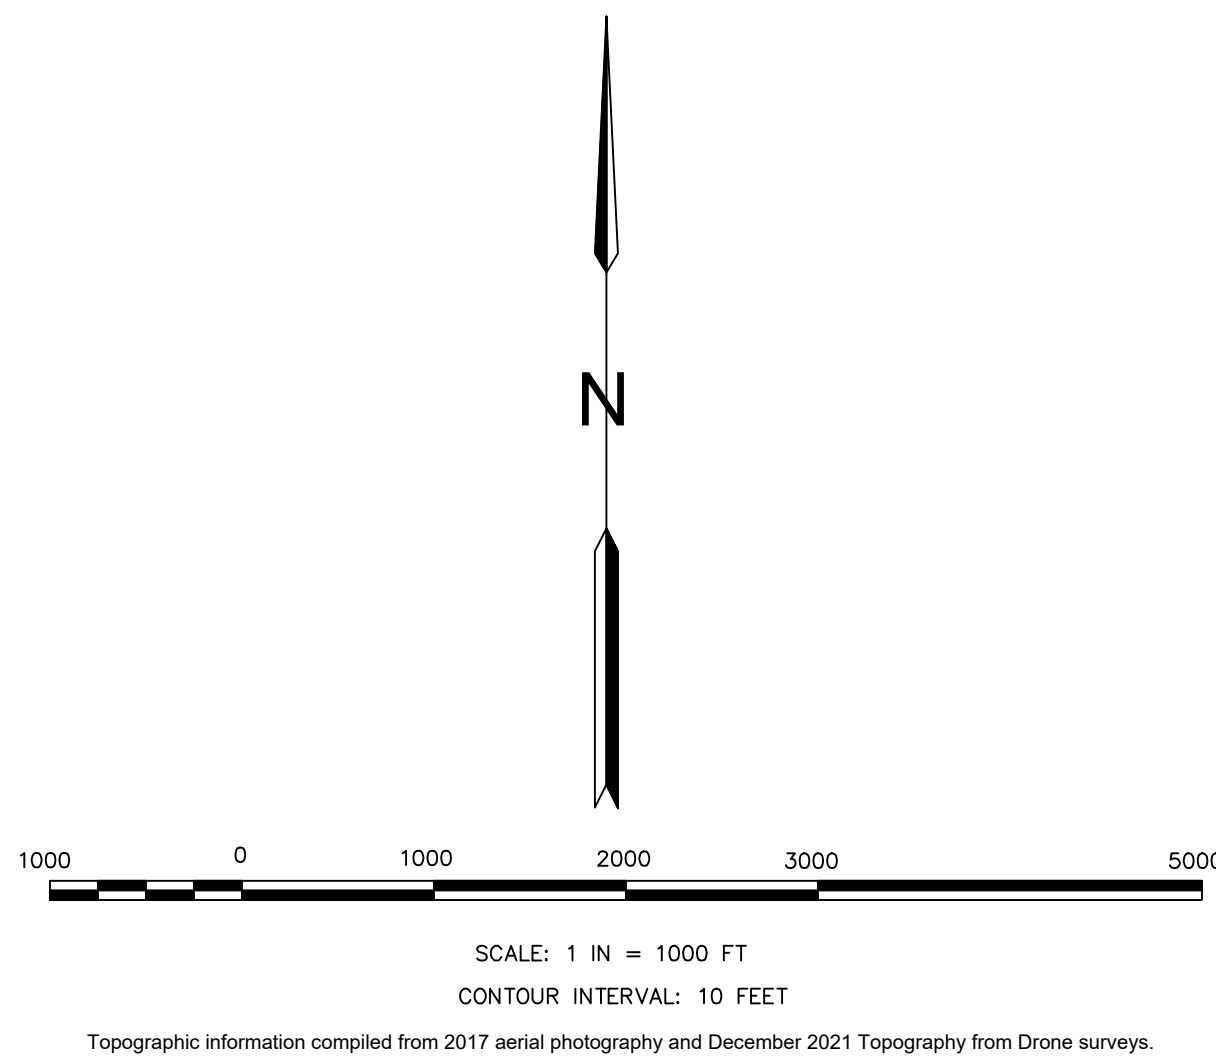

L:Engineer/Permits/PR11/Maps/M54/M54_PR11.dwg

LEGEND

- PERMIT BOUNDARY
- GP 6 MONITORING WELL
- 81-03a WELLS NO LONGER MONITORED
- HI AQUIFER
- H SEAM OUTCROP
- I SEAM OUTCROP

Revision	Date	By	Description
PR-11	03/09/23	GCR	Permit Revision

TRAPPER MINING INC.
TRAPPER MINECRAIG, CO

WATER-LEVEL ELEVATION
IN THE
HI AQUIFER, 2022, FT-MSL

SCALE: 1" = 1000'
DESIGNED BY: GJH
DRAWN BY: WTC
DATE: 03/09/2023

Sheet 1 of 1
M54 J