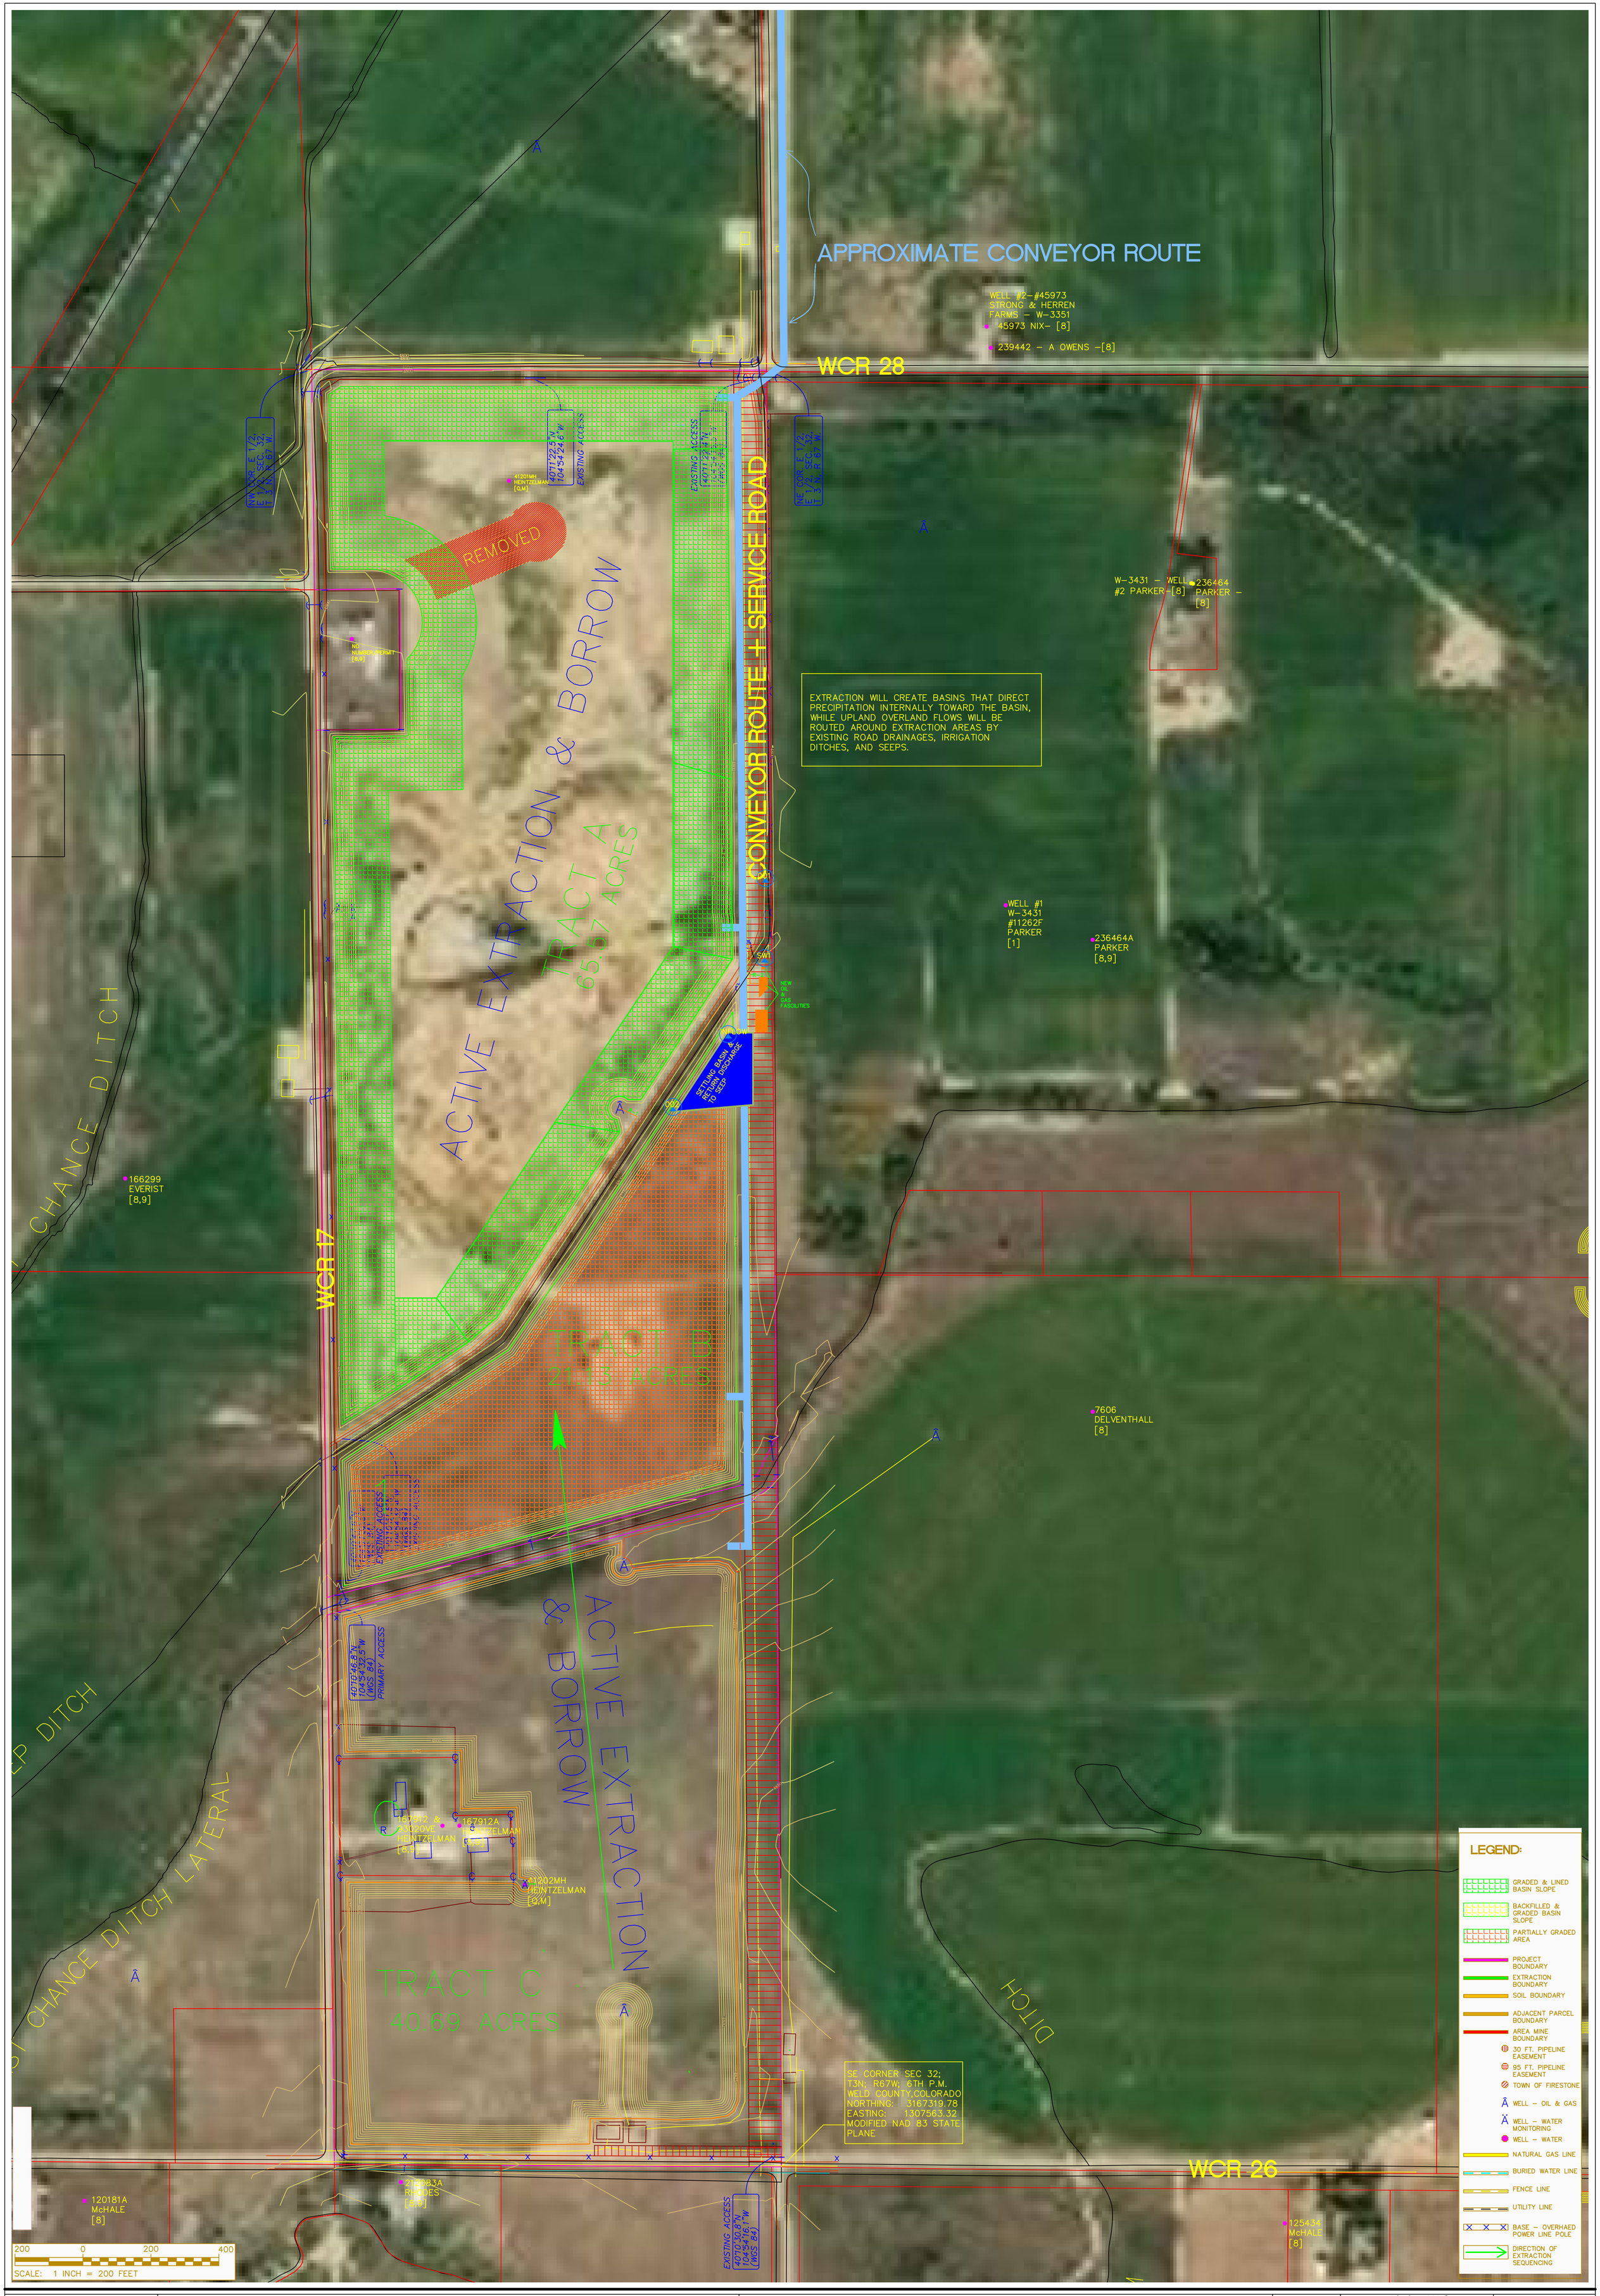

VARRA COMPANIES, INC.
8120 GAGE STREET
FREDERICK, COLORADO 80534
TELEPHONE: (303) 666-6657

PROJECT:	Heintzelman Project	NOTES:	SCALE: 1 inch = 200 feet
DRAWING:	2022-23 OMLR Annual Report		DATE: 19 June 2022
			REVISION: 12 May 2023
			PAGE: 1 OF 1