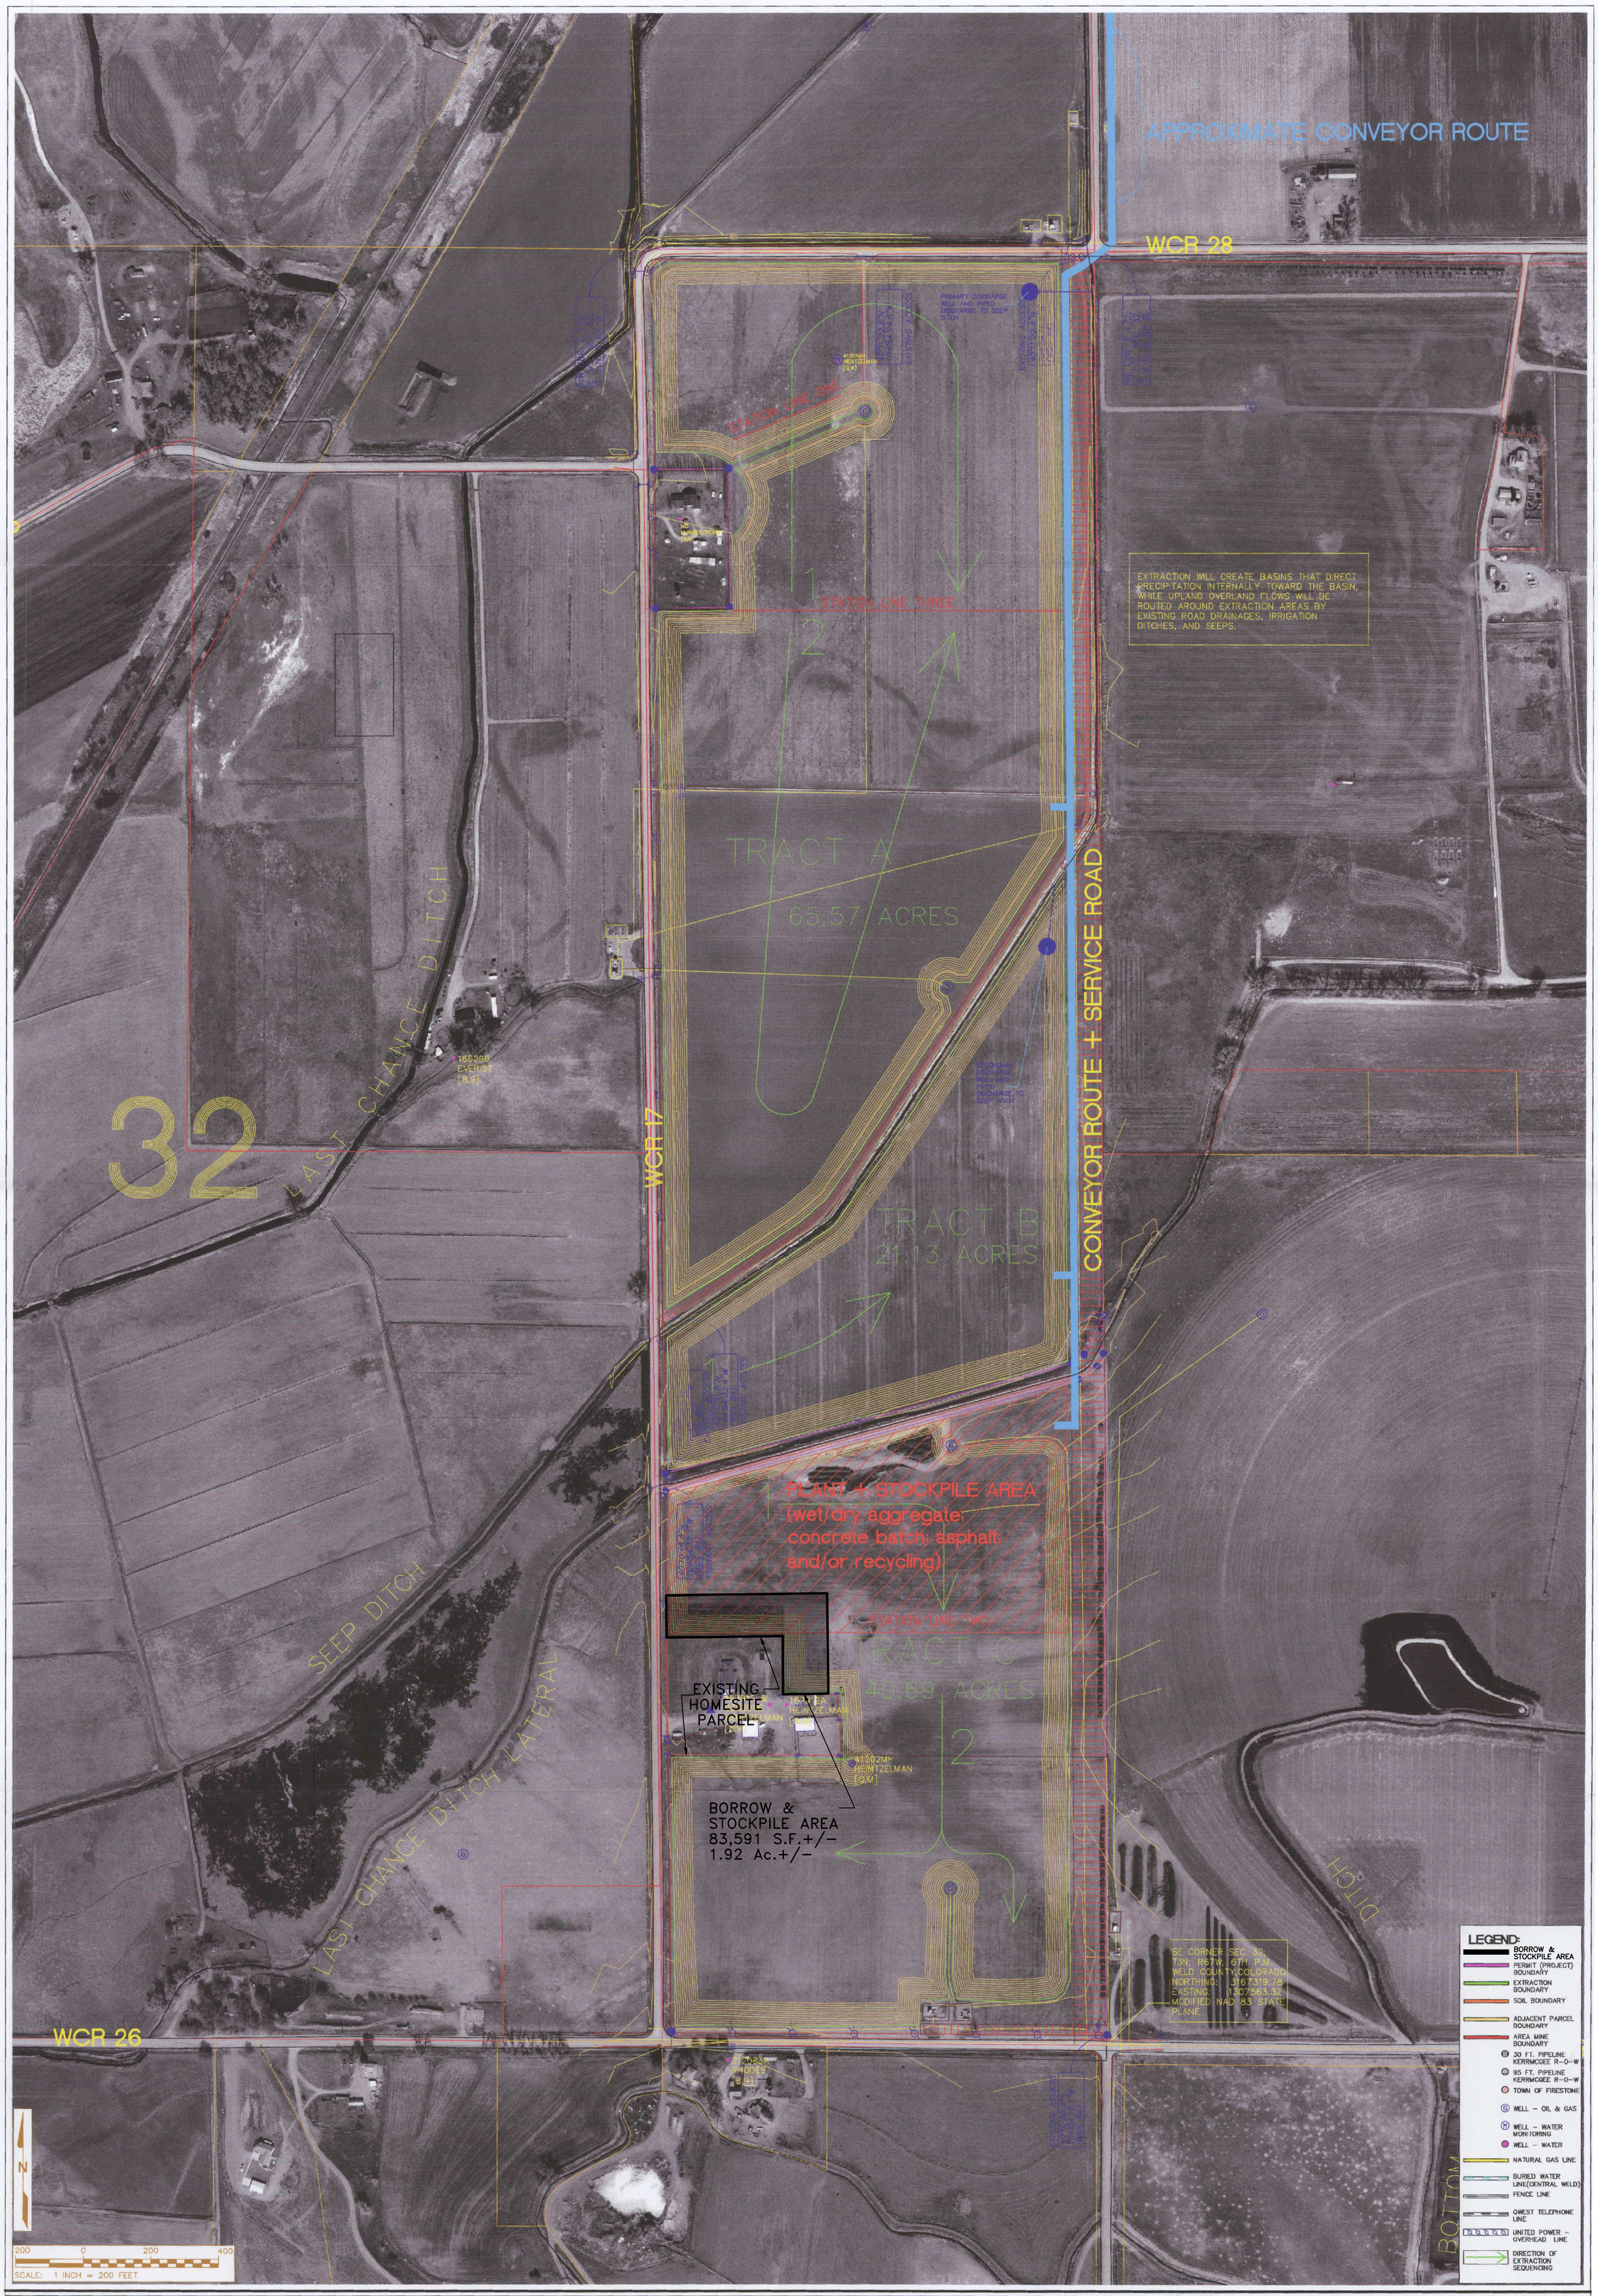

VARRA COMPANIES, INC.
8120 GAGE STREET
FREDERICK, COLORADO 80534
TELEPHONE: (303) 666-6657

PROJECT: Heintzelman Project

DRAWING: EXHIBIT C-2: EXTRACTION MAP

NOTES:

PREPARED BY B. James

REVISION: July 5, 2023

SCALE:	1 inch = 200 feet
DATE:	2 February 2009
REVISION:	25 August 2009
PAGE:	1 OF 1

VARRA COMPANIES