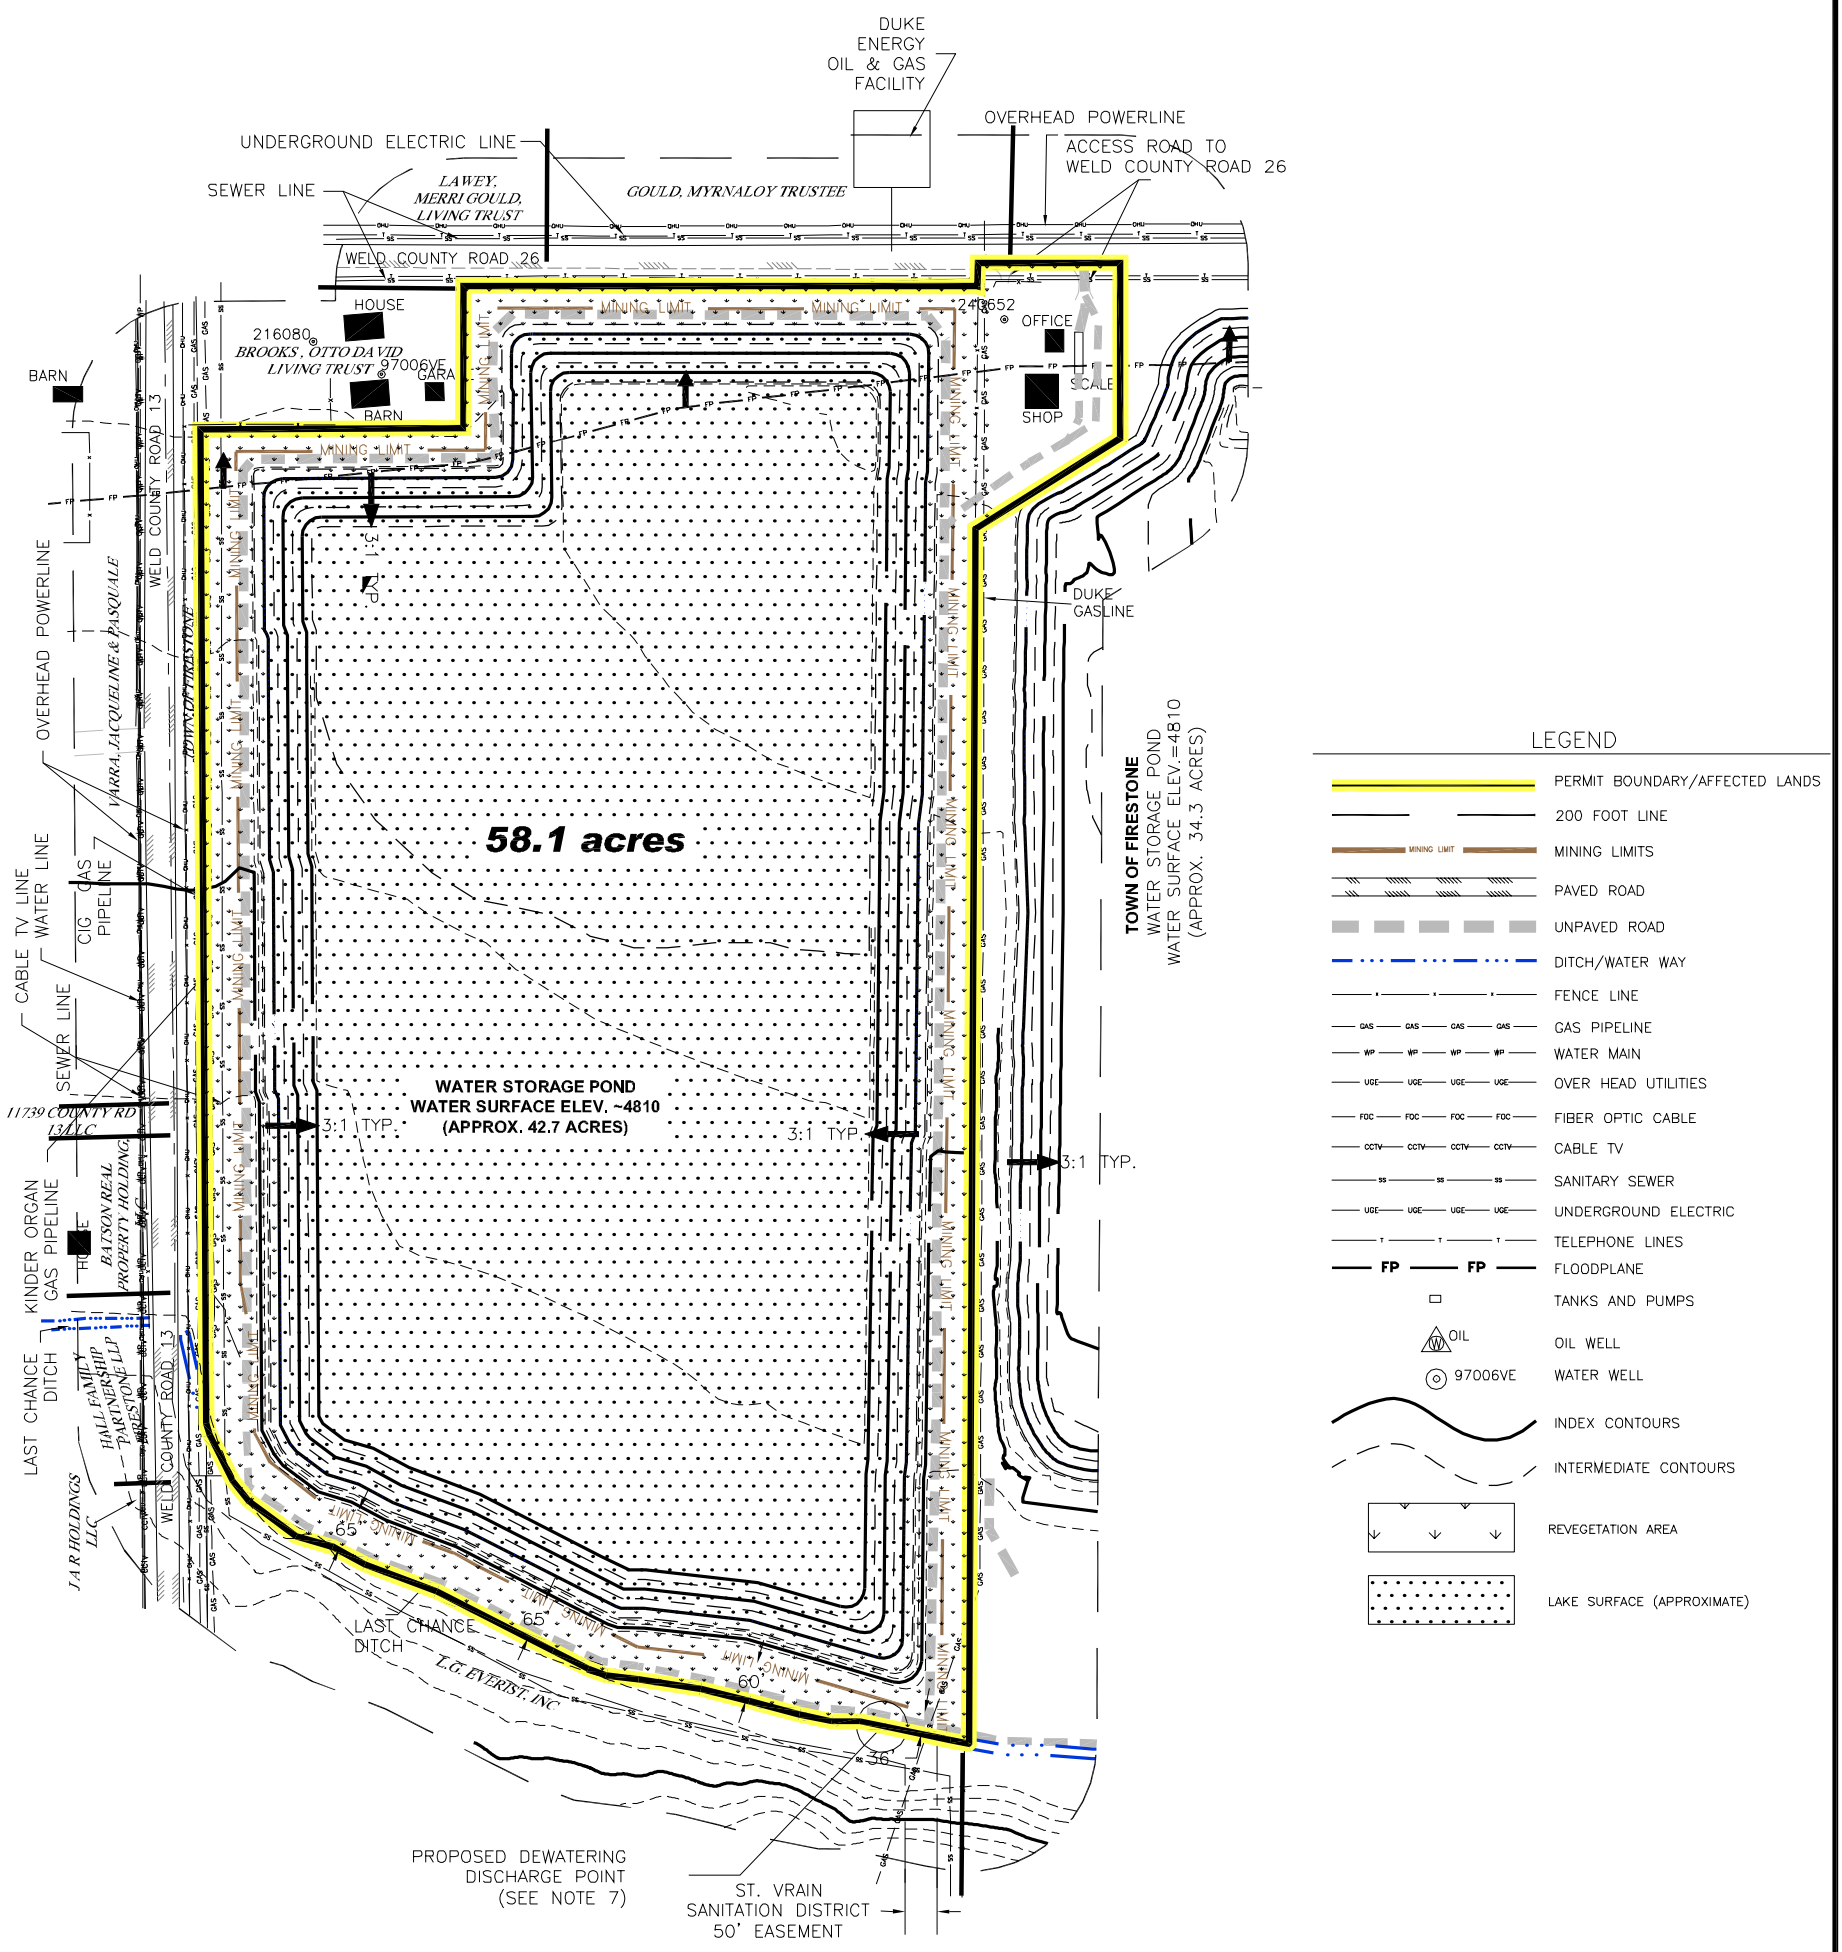

LEGAL DESCRIPTION
CARBON VALLEY RESOURCE PROPERTY:

A TRACT OF LAND LOCATED IN PARTS OF THE NE ¼NW¼, SW¼NW¼ AND NW¼NW¼, OF SECTION 6, TOWNSHIP 2 NORTH, RANGE 67 WEST OF THE 6th P.M., WELD COUNTY, COLORADO, LYING NORTH OF THE CENTERLINE OF THE LAST CHANCE DITCH AND SOUTH OF WELD COUNTY ROAD 26 CONTAINING 58.1 ACRES ±

0 150 300 600

SCALE 1"=300'

NORTH

TECHNICAL REVISION - JULY 18, 2023
MAP EXHIBIT F - RECLAMATION PLAN

DATE	DESCRIPTION	BY
9/17/2001	ORIGINAL PERMIT ISSUED	LGE/B&G
6/21/2010	PARTIAL RELEASE - FRENCH PARCEL	LGE
10/21/2016	AMENDMENT - ADDED BROOKS FARM PARCEL	LGE/ENV
10/19/2018	PARTIAL RELEASE - LOHMANN PARCEL	LGE/ENV
7/18/2023	PARTIAL RELEASE - REMOVED O&G FACILITY SOUTH END	LGE/ENV

PREPARED BY: ENVIRONMENT, INC.
7985 VANCE DR., # 205A
ARVADA, CO 80003
(303) 423-7297
Environment-inc@outdrs.net

L.G. EVERIST INC.
7321 EAST 88TH AVE., SUITE 200
HENDERSON, CO 80640

CARBON VALLEY RESOURCE
MLRB PERMIT # M-2001-017
WELD COUNTY
COLORADO

JOB NO	DATE	SCALE	DRAWN BY	DESIGNED BY	APPROVAL	REV	SHEET
	7/18/2023	1"=300'	SLO	SLO		REV	1

JUL 18, 2023 – 10:01:21