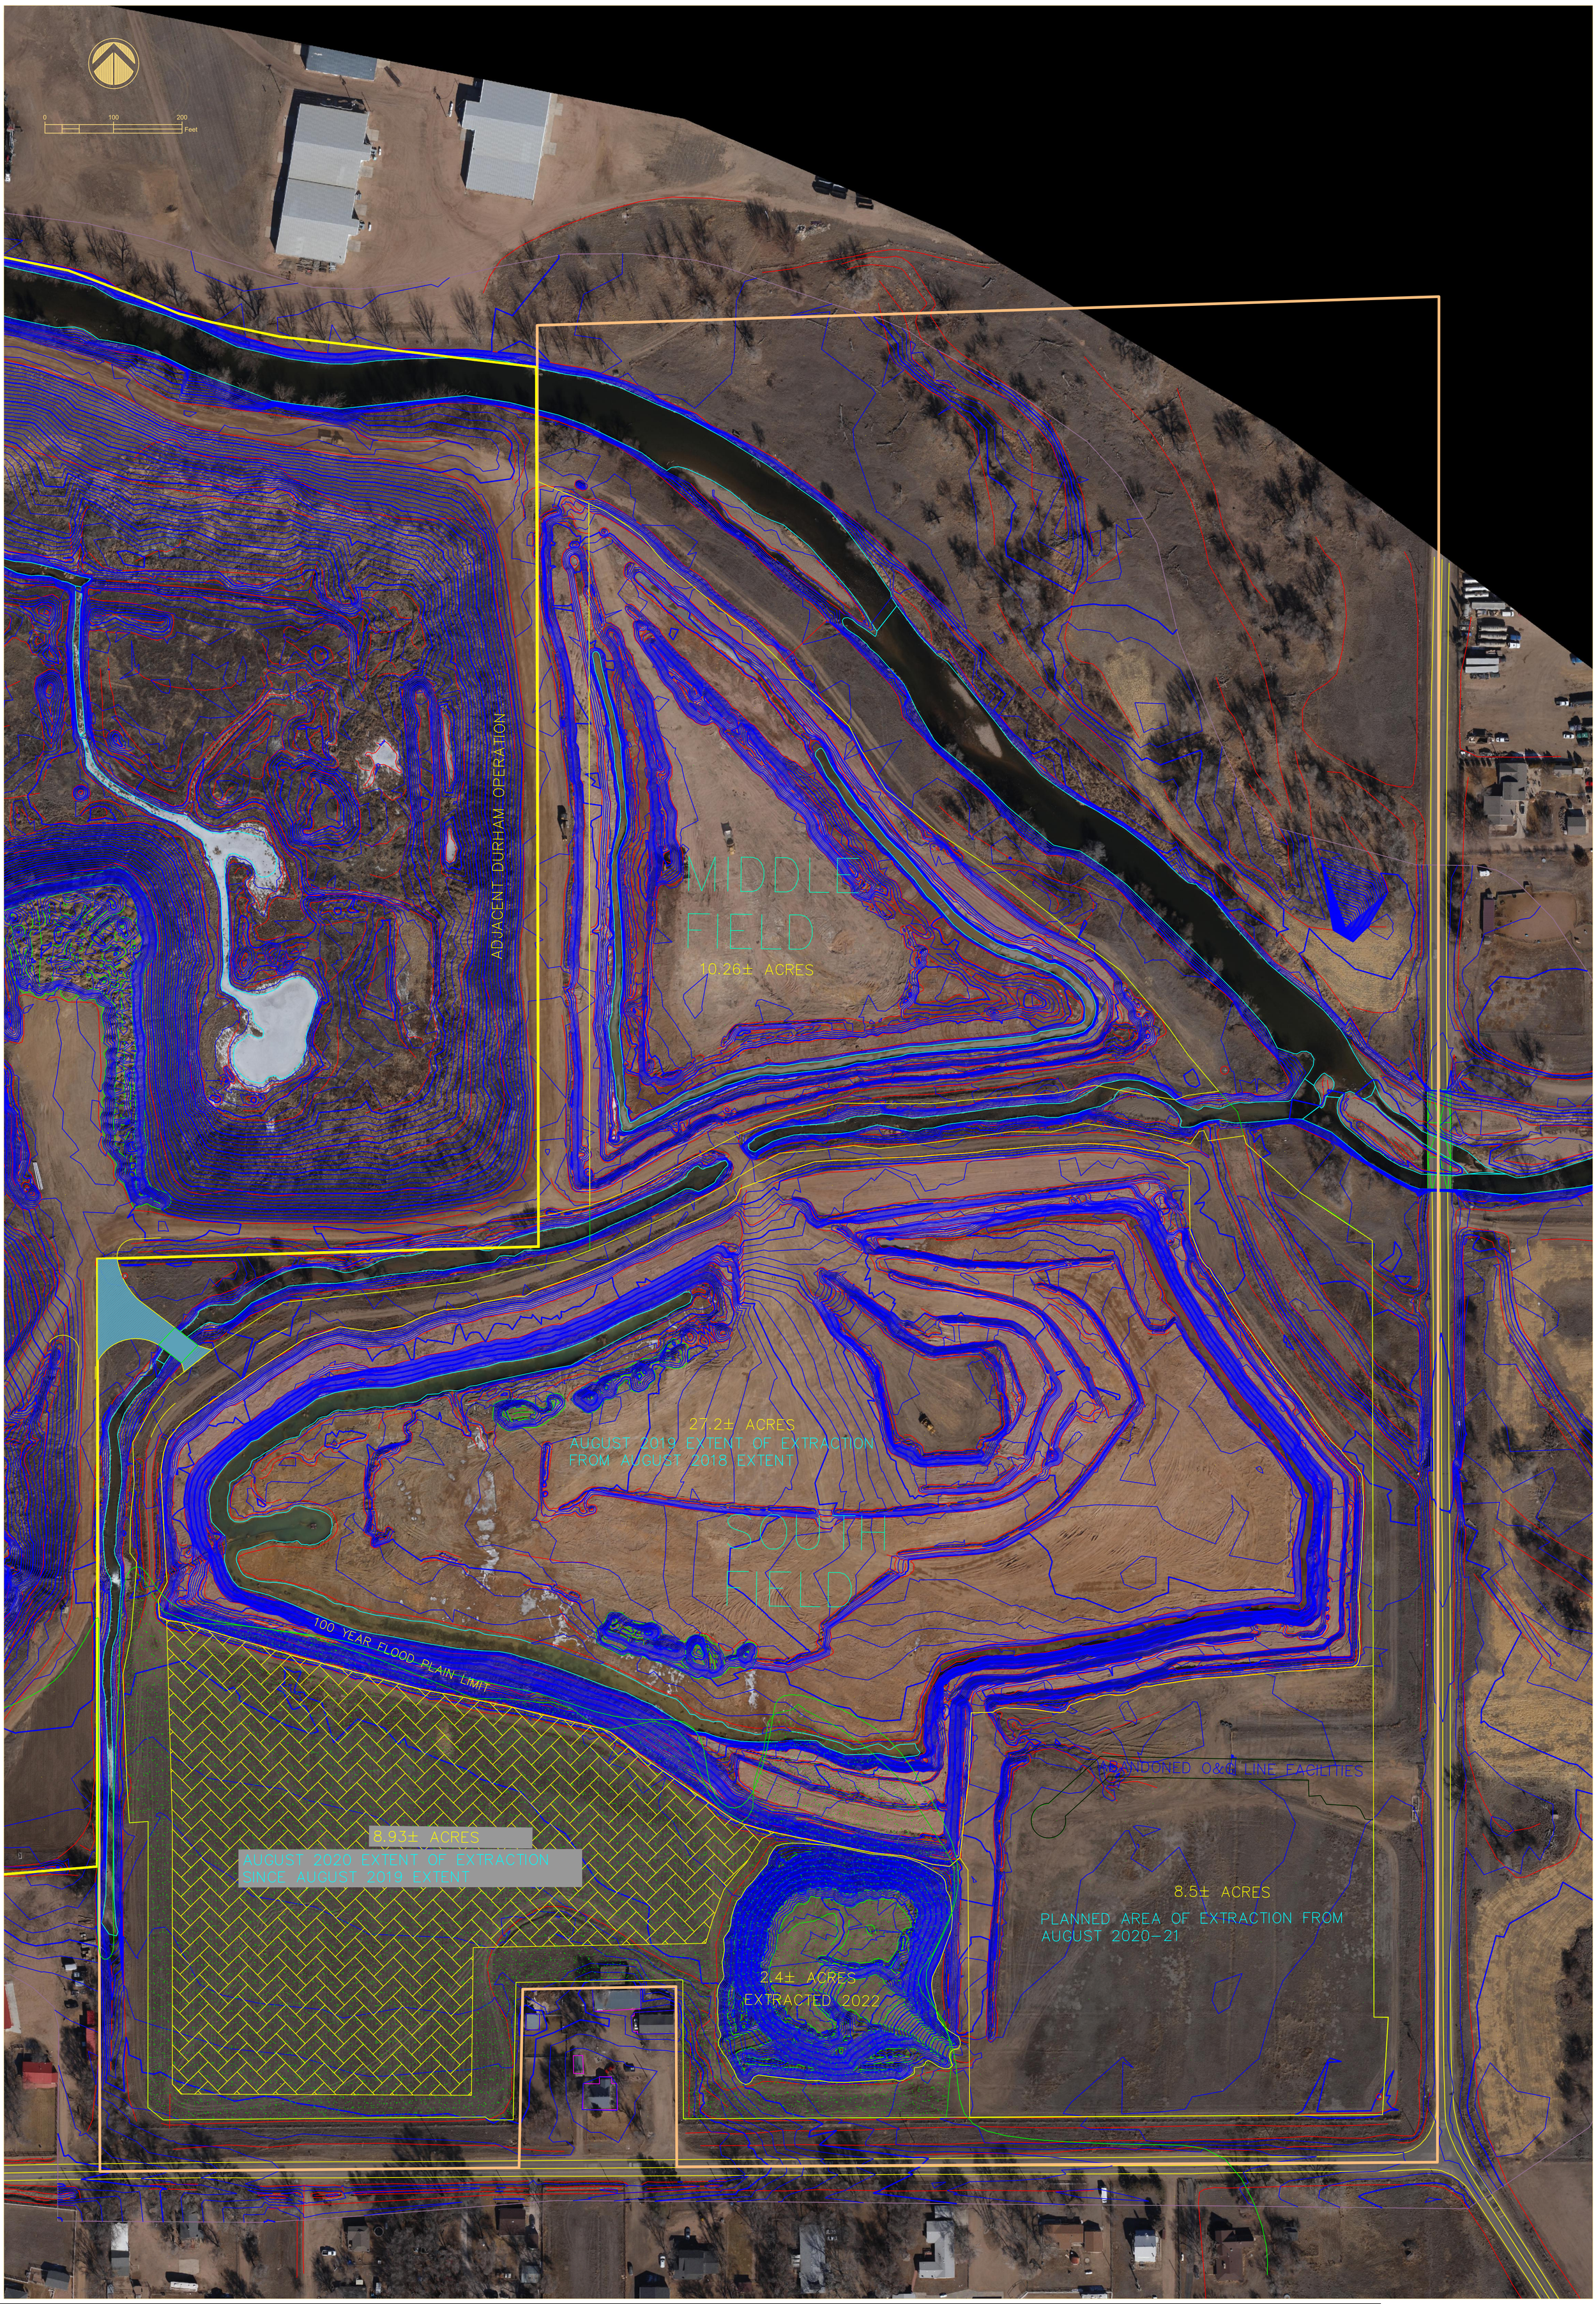

Varra Companies, Inc.
12618 County Road 13
Longmont, CO 80504

PROJECT:	M2013064
DRAWING:	2023 Annual Report Map

NOTES:

SCALE:	1 inch to 100 feet
DATE:	8/28/2023
REVISIOI	2023 AR
PAGE:	1 of 1