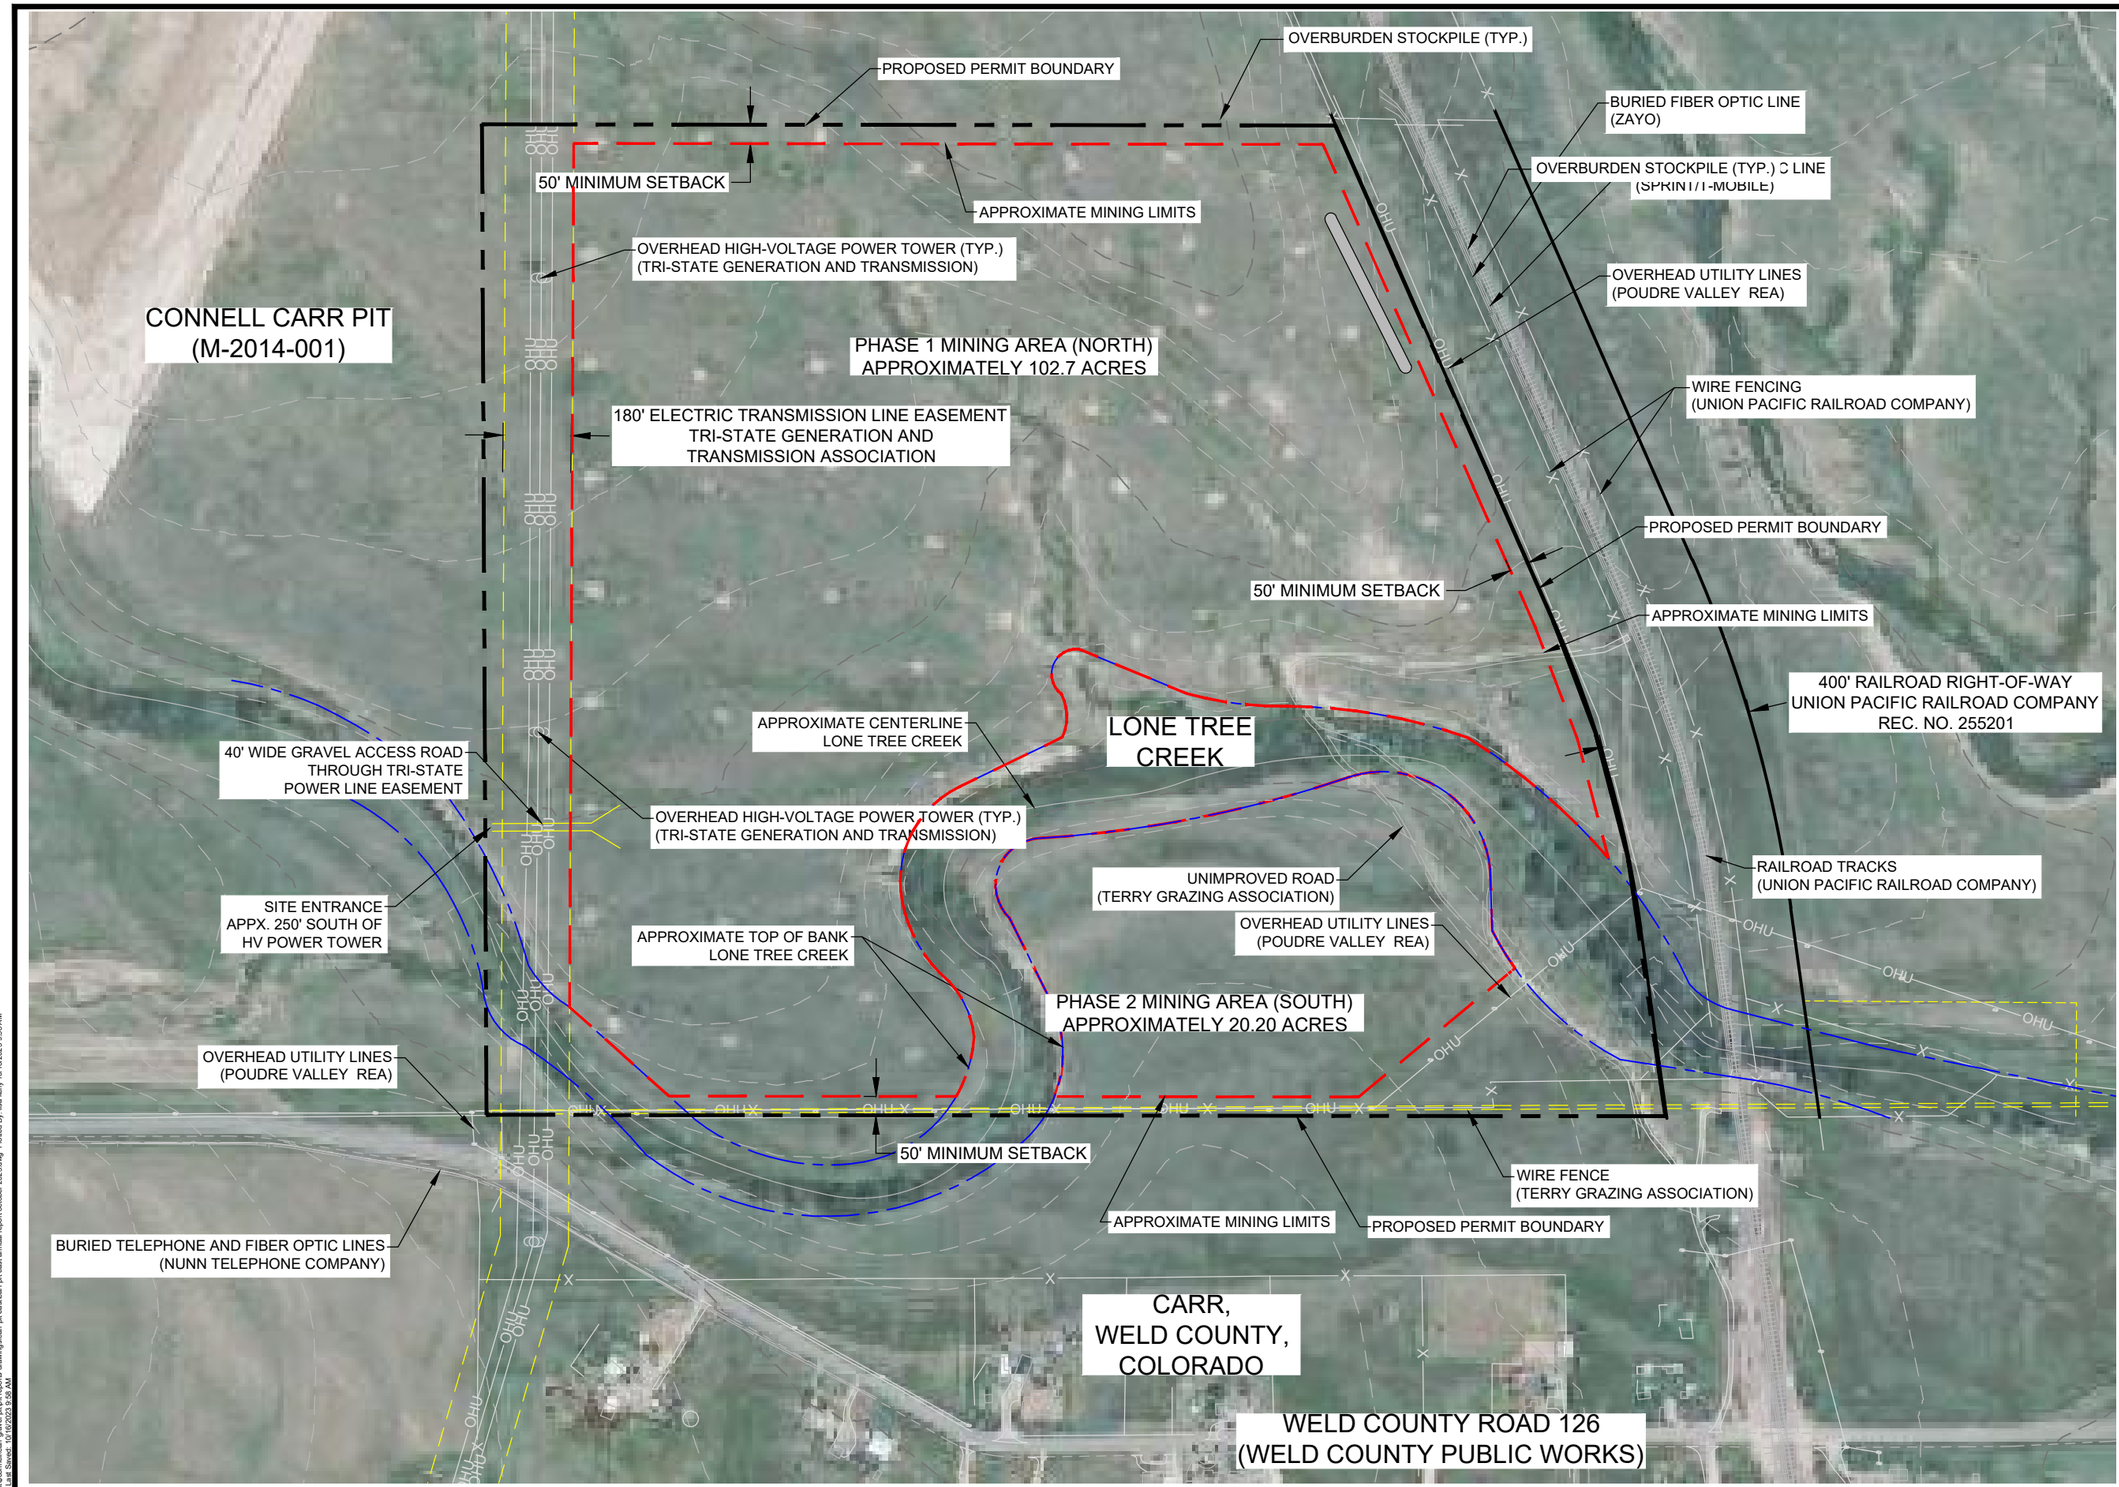


0 400 800

Scale: 1" = 400'

N W E S

**General Notes**

**M2022005- *Carr Pit East***

1. No mining has occured.
2. Final plat is still in the Weld County USR approval process.

| No. | Revision | Date |
|---|---|---|
| | | |
| | | |


CONNELL

***CONNELL RESOURCES, INC.***
7785 Highland Meadows Parkway, Suite 100
Fort Collins, Co 80528
PHONE: 970-223-3151 FAX: 970-223-3191


**Project Name and Address:**

***Carr Pit East***
8821 WCR 126
Carr, CO

| | |
|---|---|
| **Project:** | **M2022005- Carr Pit East Annual Report October 2023** |
| **Date:** | **October 20, 2023** |
| **Sheet Number:** | **1** |
| **Number of Sheets:** | **1** |


File: z:\shared\autocad\auto cad current\connell\carr gravel pit\pit reports drawings\carr pit east\carr pit east annual report october 2023.dwg Plotted By: lisa kelly 10/16/2023 9:58 AM
Plotted: 10/16/2023 9:58 AM By: Lisa Kelly Layout: 10/16/2023 9:58 AM