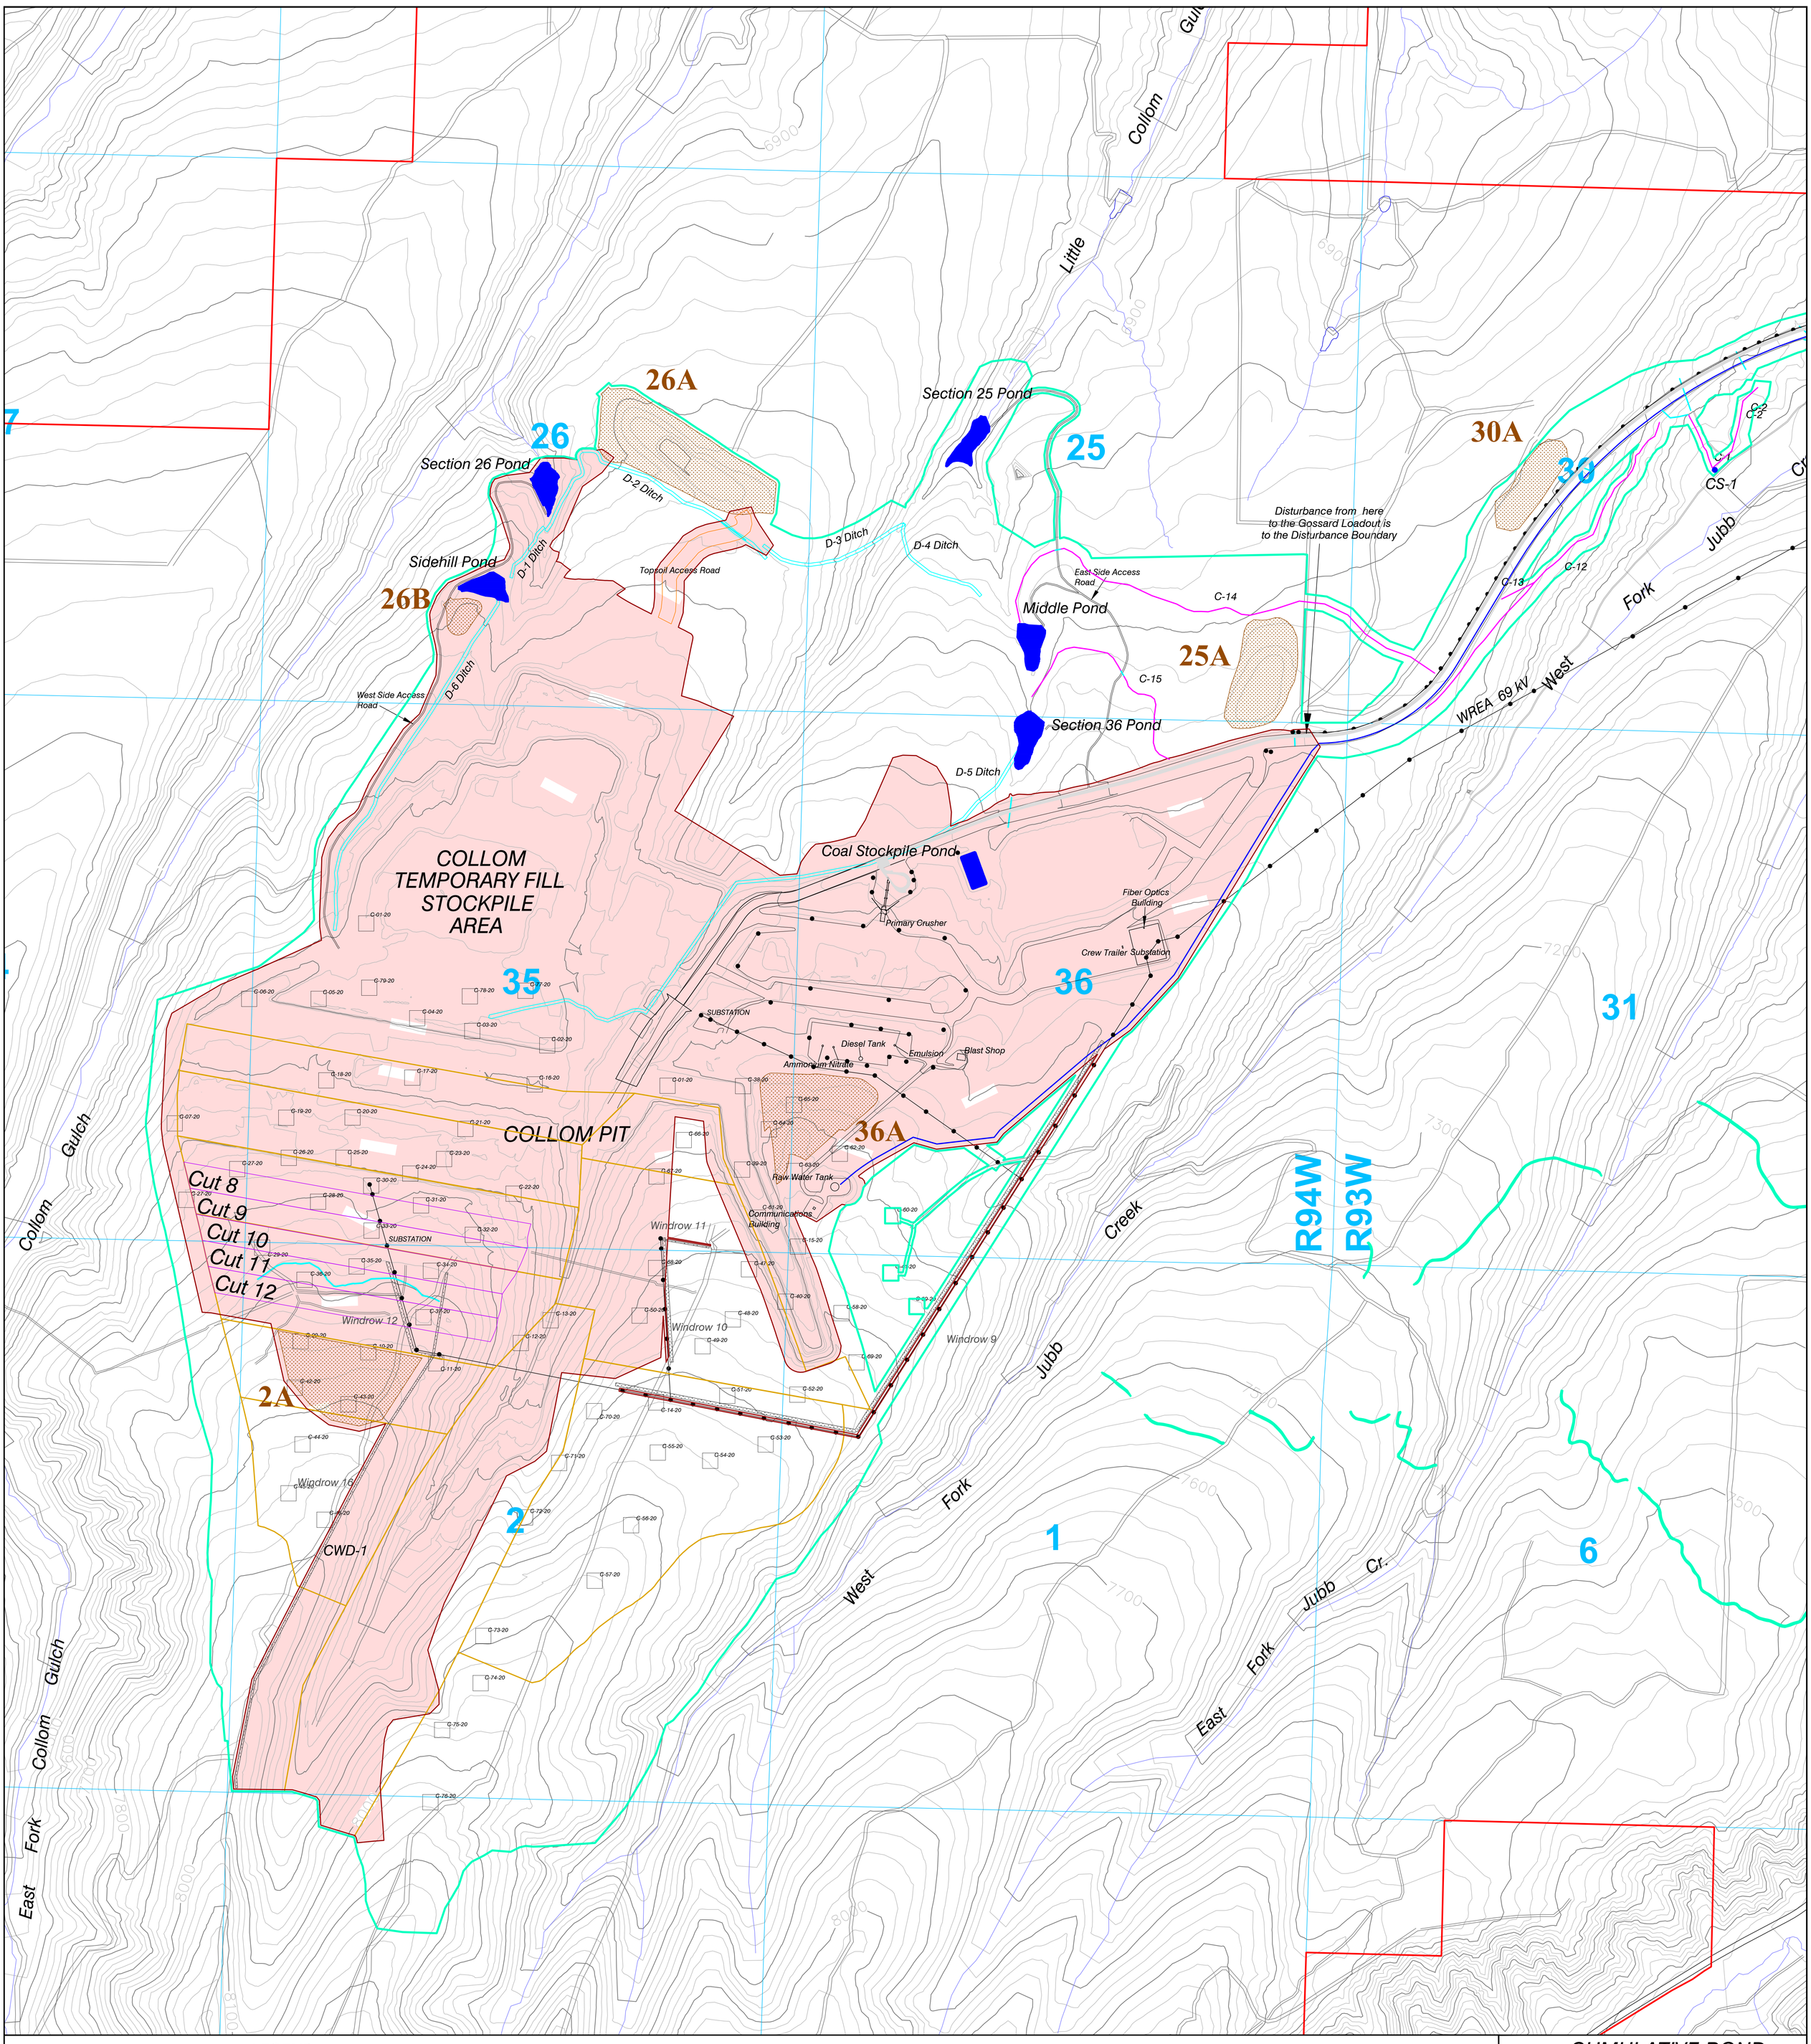

LEGEND

- Permit Boundary
- Section Line
- Permitted Disturbance Boundary
- Exhibit 13C Disturbance Boundary
- Roads
- Power Line
- Buildings
- Collom Haul Road (Paved Section)
- Raw Water Line
- Primary Sediment Control Ditches or Clean Water Diversion
- Dragline Cuts 8-12
- Access Roads
- Mine Plan Blocks (Map 23B)
- Culverts
- Topsoil Stockpiles
- Sediment Ponds
- C-18-XX Drill Pad Locations
- Light Pole

N
W E
S

500' 0 500' 1000'

CONTOUR INTERVAL 25 FT.
August 2022 Topography

Coordinates in NAD 27 Colorado North Zone, US Foot

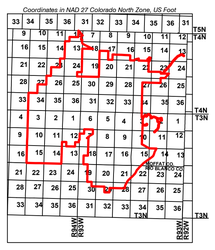

ENGINEERS CERTIFICATION

I, LEE E. SAMPSON, hereby certify that this map has been reviewed by me and is true and correct to the best of my knowledge and information, relying on information supplied by experts employed by Colowyo Coal Company or qualified consultants working for Colowyo Coal Company, and that I am a Professional Engineer licensed in Colorado as required by the provisions of C.R.S. 12-25-101 through C.R.S. 12-25-119. IN WITNESS WHEREOF, I have hereunder set my hand and affixed my seal.

COLORADO LICENSED LEE E. SAMPSON 47031 10/31/23 PROFESSIONAL ENGINEER

CUMULATIVE BOND AREAS

COLOWYO COAL COMPANY
SAFETY - PEOPLE - PRODUCTION - ENERGY

Colowyo Coal Company
5731 State Highway 13
Meeker, Colorado 81641

SCALE: 1" = 500'
DATE: 3/19/18
DRWG. BY: TONY
APPROVED BY: TONY

DRWG NO.
MAP 13C-1
Sheet 1

No.	REVISION	DATE	BY	CHK
MR-240	Added Windrow 16	6/30/22	Tony	TR
MR-246	Added Dragline Cuts/Updated Mining Blocks	4/19/23	Tony	LES
MR-247	Revised Disturbance Boundary, Added Topsoil Pile 2A Revised Mine Plan Blocks from Map 23B	6/22/23	Tony	TR
TR-160	Updated, Disturbance Boundary, Added Culverts, Haul Road Channels	9/18/23	Tony	LES
TR-160	Updated reference file for PMT/Disturbance Boundary	10/31/23	Tony	LES

Notes: Please see Exhibit 13C - Cumulative Bond Schedule
Light Use Road Locations for the Collom Pit power distribution will be field fit for proper alignment and to allow trucks hauling power poles a turning radius, so they will vary from disturbance boundary shown.