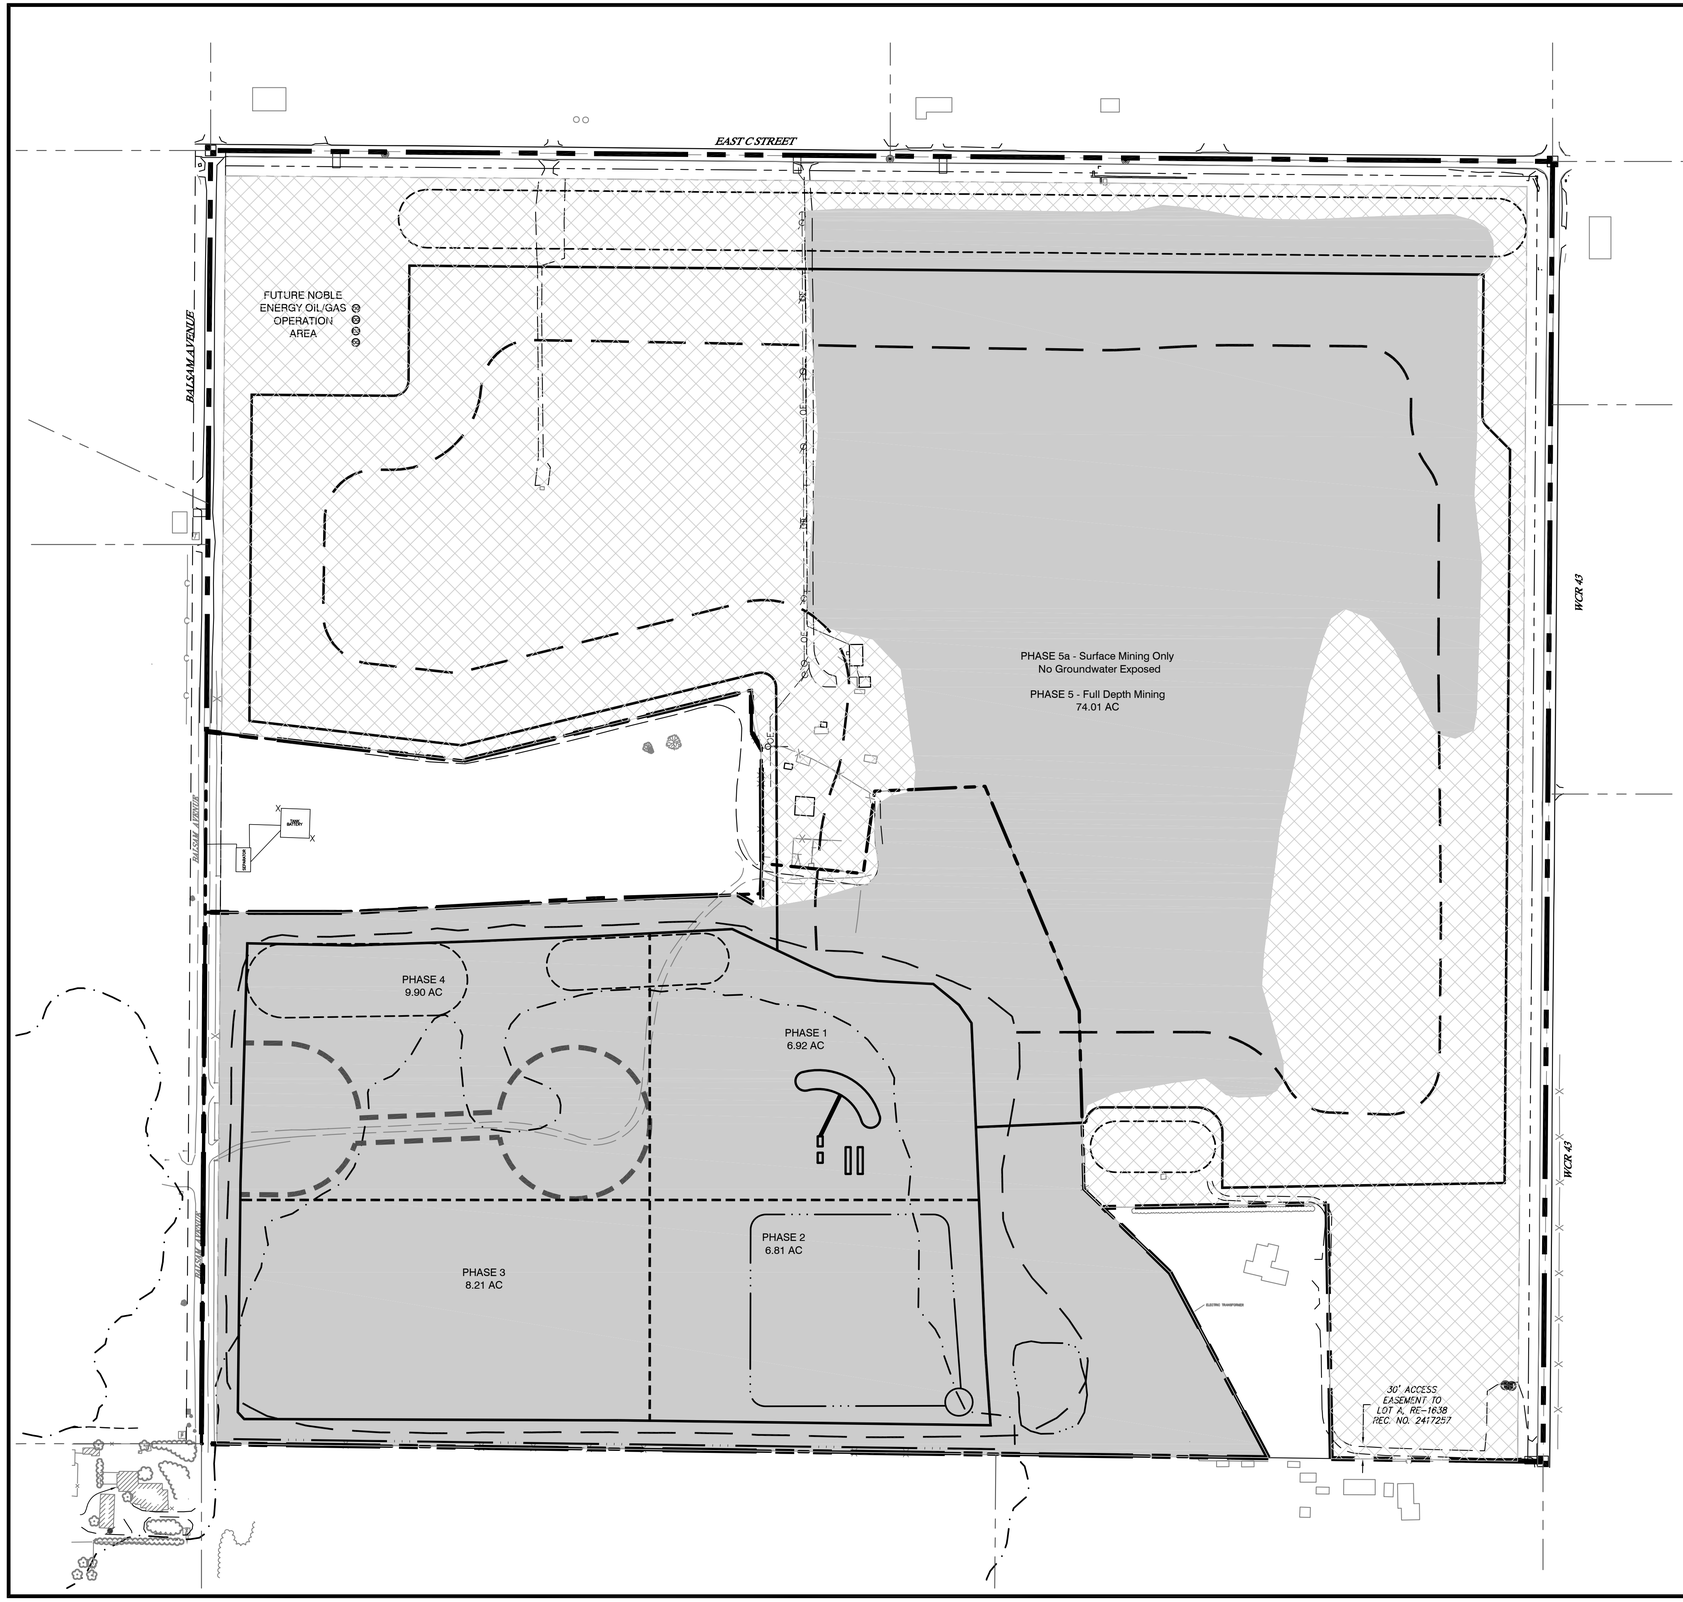

LEGEND:

- PROPERTY LINE
- FENCE LINE
- GRAVEL ROAD
- PROPOSED PERMIT BOUNDARY
- PROPOSED FINAL MINING LIMIT
- STOCK PILE AREA
- PROPOSED SLURRY WALL
- 2023 DISTURBED AREA
- 2024 ADDITIONAL DISTURBED AREA

2023 DISTURBED AREA = 83.7 ACRES
2024 ADDITIONAL DISTURBED AREA = 53.9 ACRES
TOTAL 2024 DISTURBED AREA = 137.6 ACRES

150 75 0 150 300 450
SCALE IN FEET

J&T Consulting, Inc.
305 Denver Avenue - Suite D
Fort Lupton, CO 80621
Ph: 303-857-6222 Fax: 303-857-6224
www.j-tconsulting.com

2023 Annual Report Map

Broken Arrow Investments
Derr Pit
M-2008-017

REVISIONS

No	Date	By	Chk	Description

Job #	07123
Date	12.20.23
Drawn By	WSS
Designed By	TPY
Checked By	JCY
File	JT-Derr 2018 Mining
Scale	1" = 150'

Sheet: 1 Of: 1

P:\07123 Derr Gravel Pit\Drawings\Mining Plan\2018\JT-Derr 2018 Mining C-3.dwg, 2023 Annual, 12/20/2023 10:40:34 AM