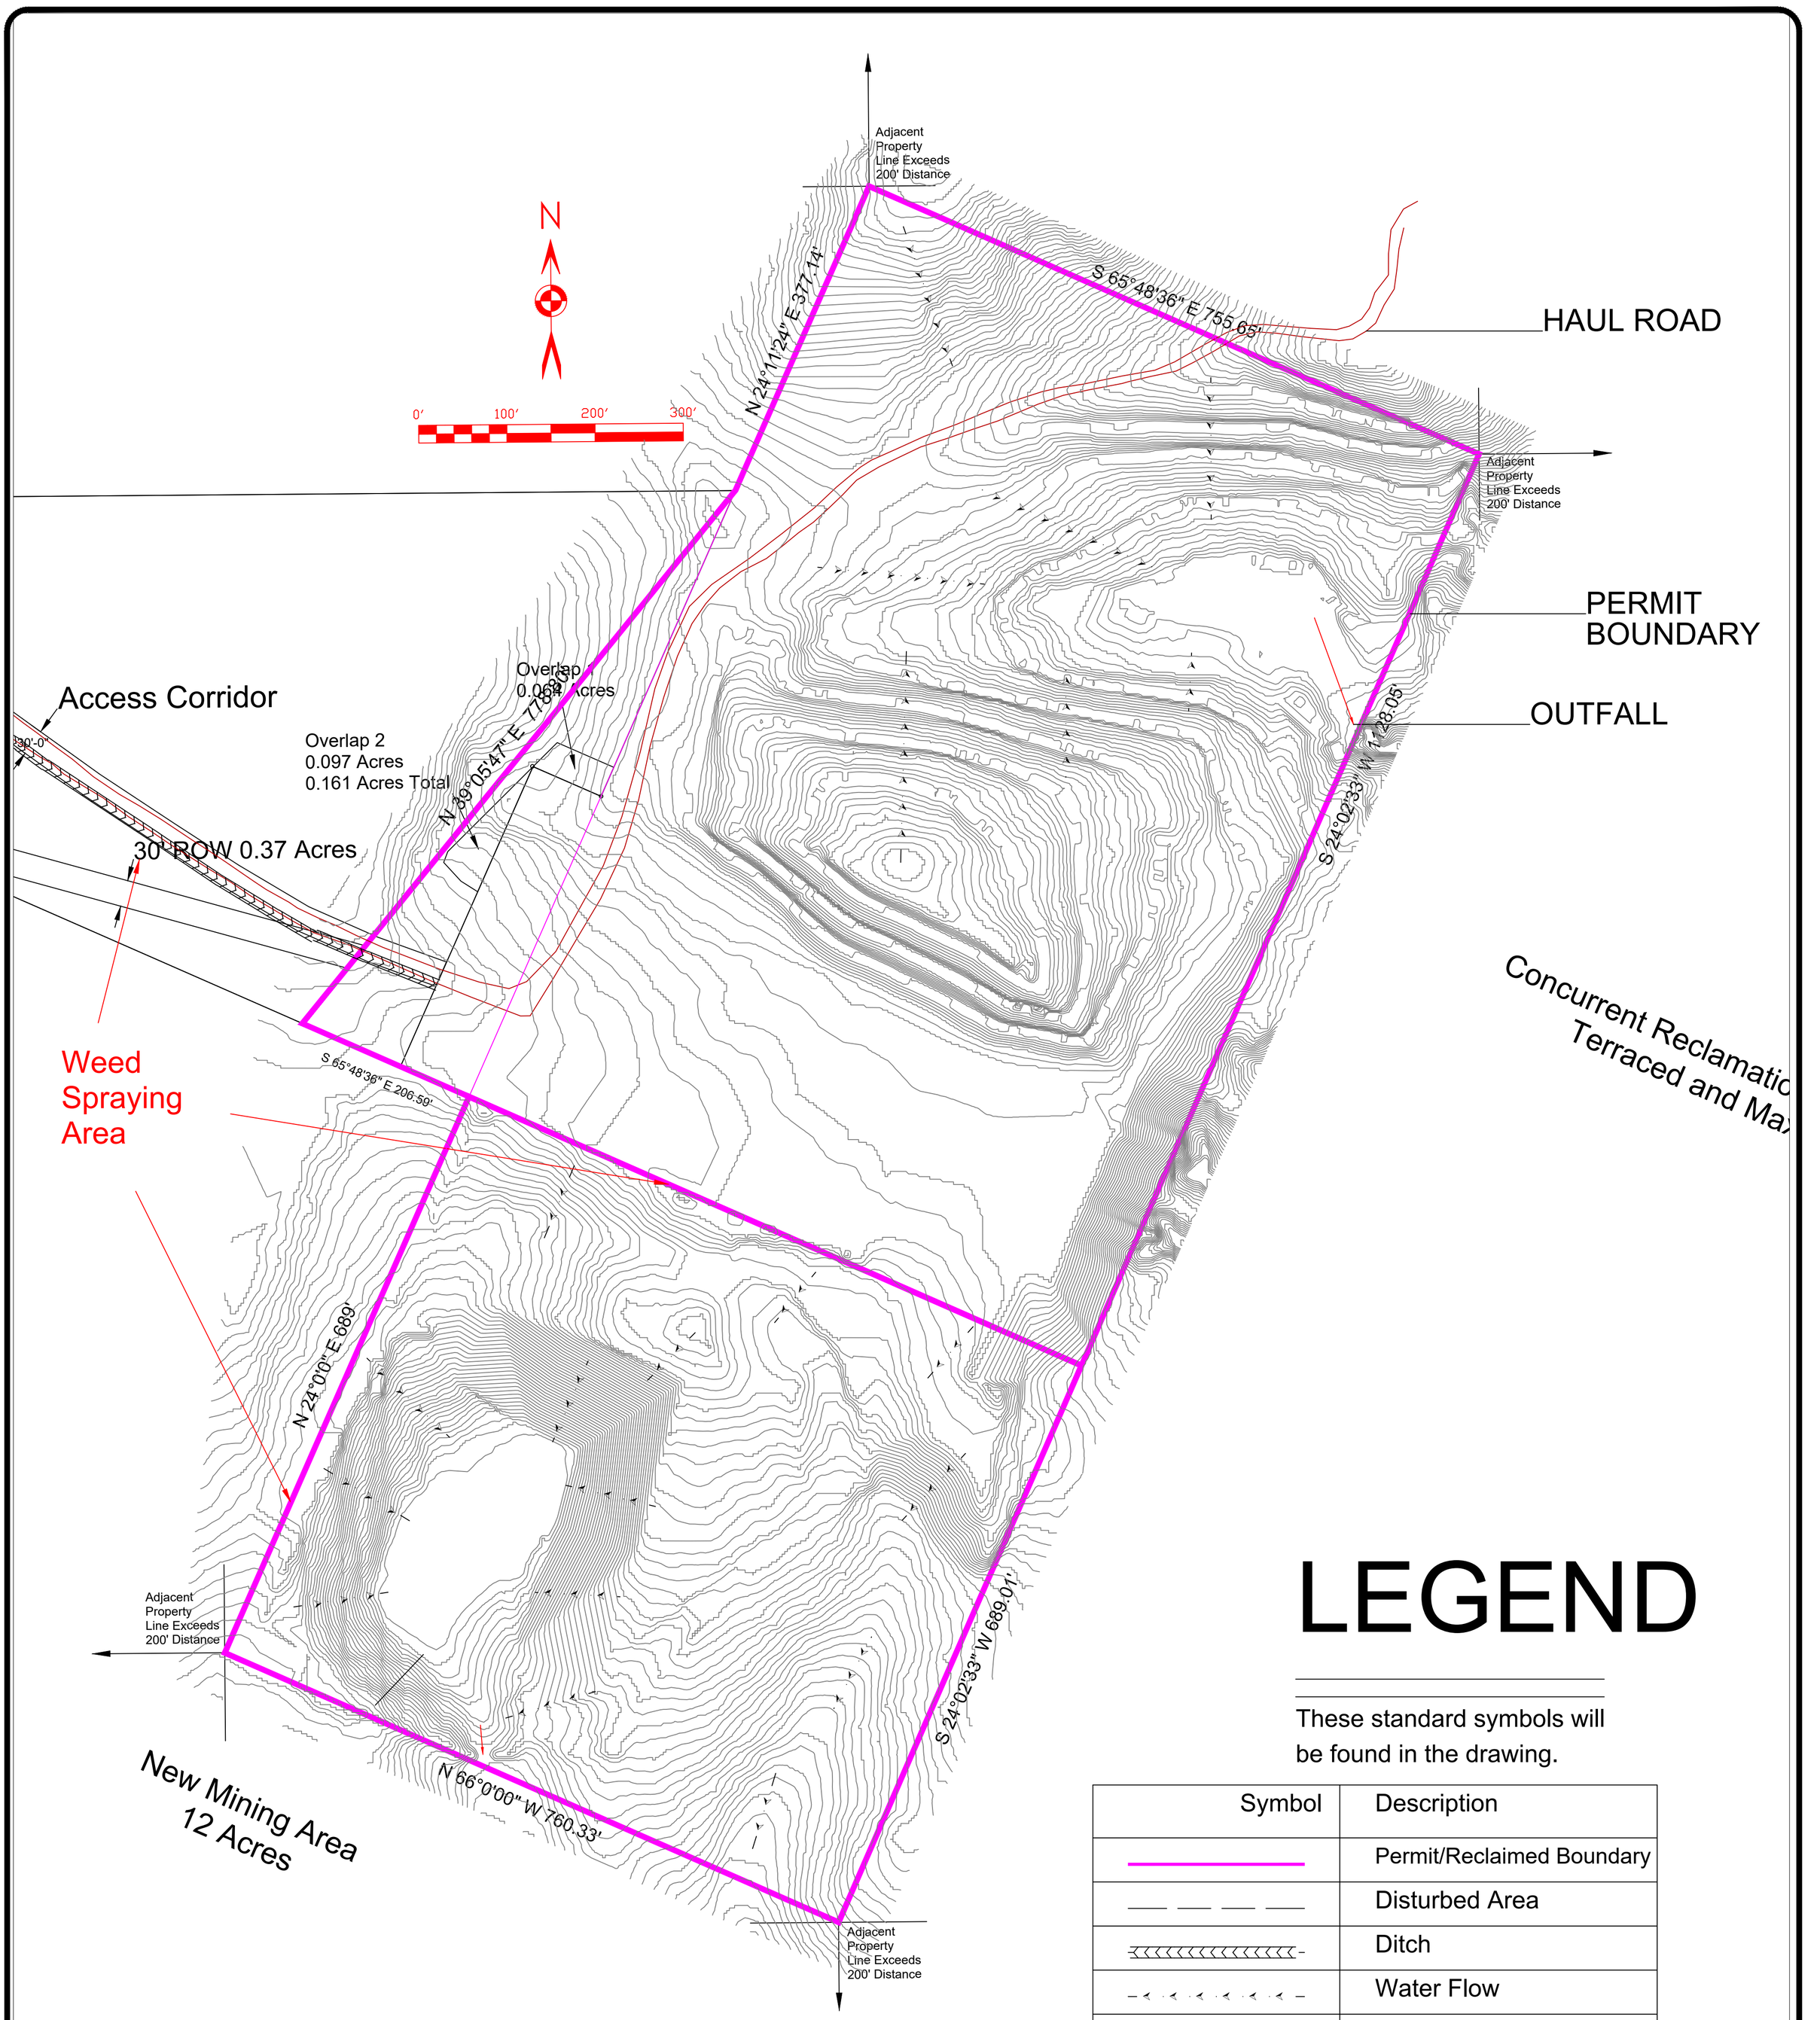

TOTAL AFFECTED AREA
31.6 acres

LEGEND

These standard symbols will be found in the drawing.

Symbol	Description
	Permit/Reclaimed Boundary
	Disturbed Area
	Ditch
	Water Flow
	Outfall
	Haul Road

M1997007

ANNUAL REPORT

Project: *BIJOU PIT*

Location: *Elbert County Colorado*

Acme Brick Company
Exploration Department
Denton, Texas

Drawn By:	*R.Murphy*
Date:	*1-24-2022*
Scale:	*1" = 100'*

Rev.	Date	By: