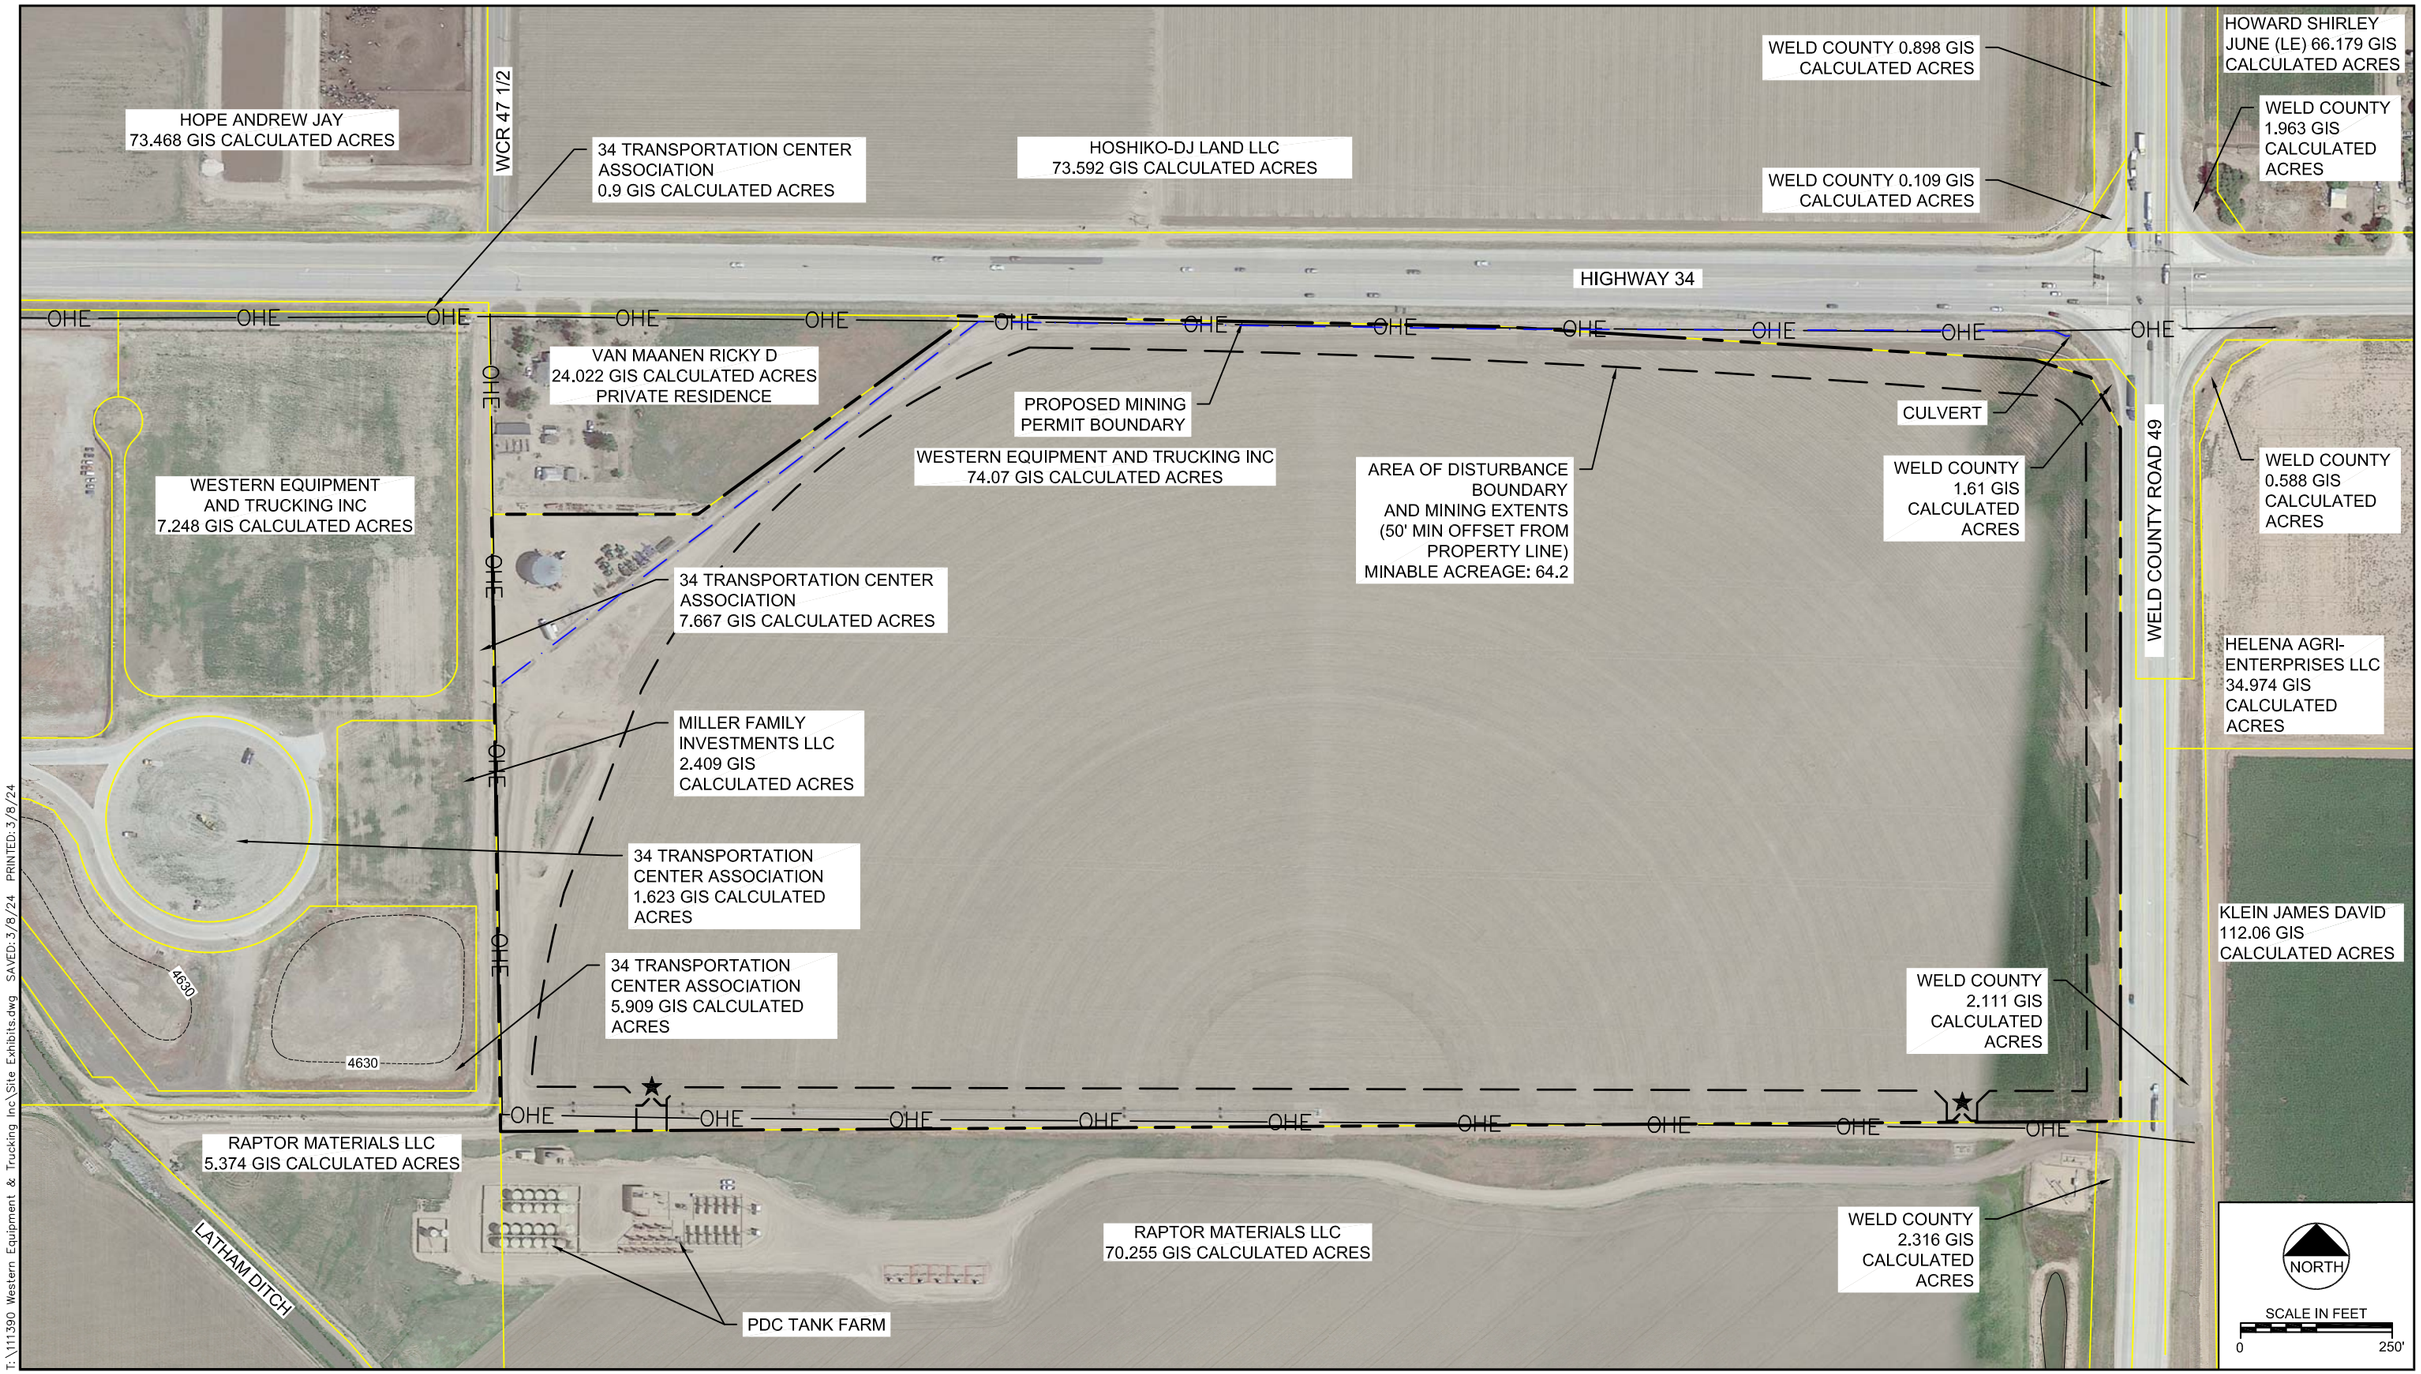

T:\111390 Western Equipment & Trucking Inc\Site Exhibits.dwg SAVED:3/8/24 PRINTED:3/8/24

Project No. 111390

March 2024

Engineering Analytics, Inc.

LEGEND

APPROXIMATE LAND OWNERSHIP BOUNDARY FROM WELD COUNTY PROPERTY PORTAL
URL: HTTPS://WWW.CO.WELD.CO.US/MAPS/PROPERTYPORTAL/
ACTUAL PROPERTY LINES TO BE DETERMINED BY PROFESSIONAL SURVEY

EXISTING CONTOUR

PARCEL BOUNDARY

PROPOSED PERMIT BOUNDARY

OHE EXISTING OVERHEAD UTILITY LINE

DITCH ON NORTH SIDE OF PROPERTY

ENTRANCE/EXIT AREA

EXHIBIT C-1
PRE-MINING AND MINING PLAN MAPS OF AFFECTED LAND
WESTERN EQUIPMENT AND TRUCKING INC.
MINE #1