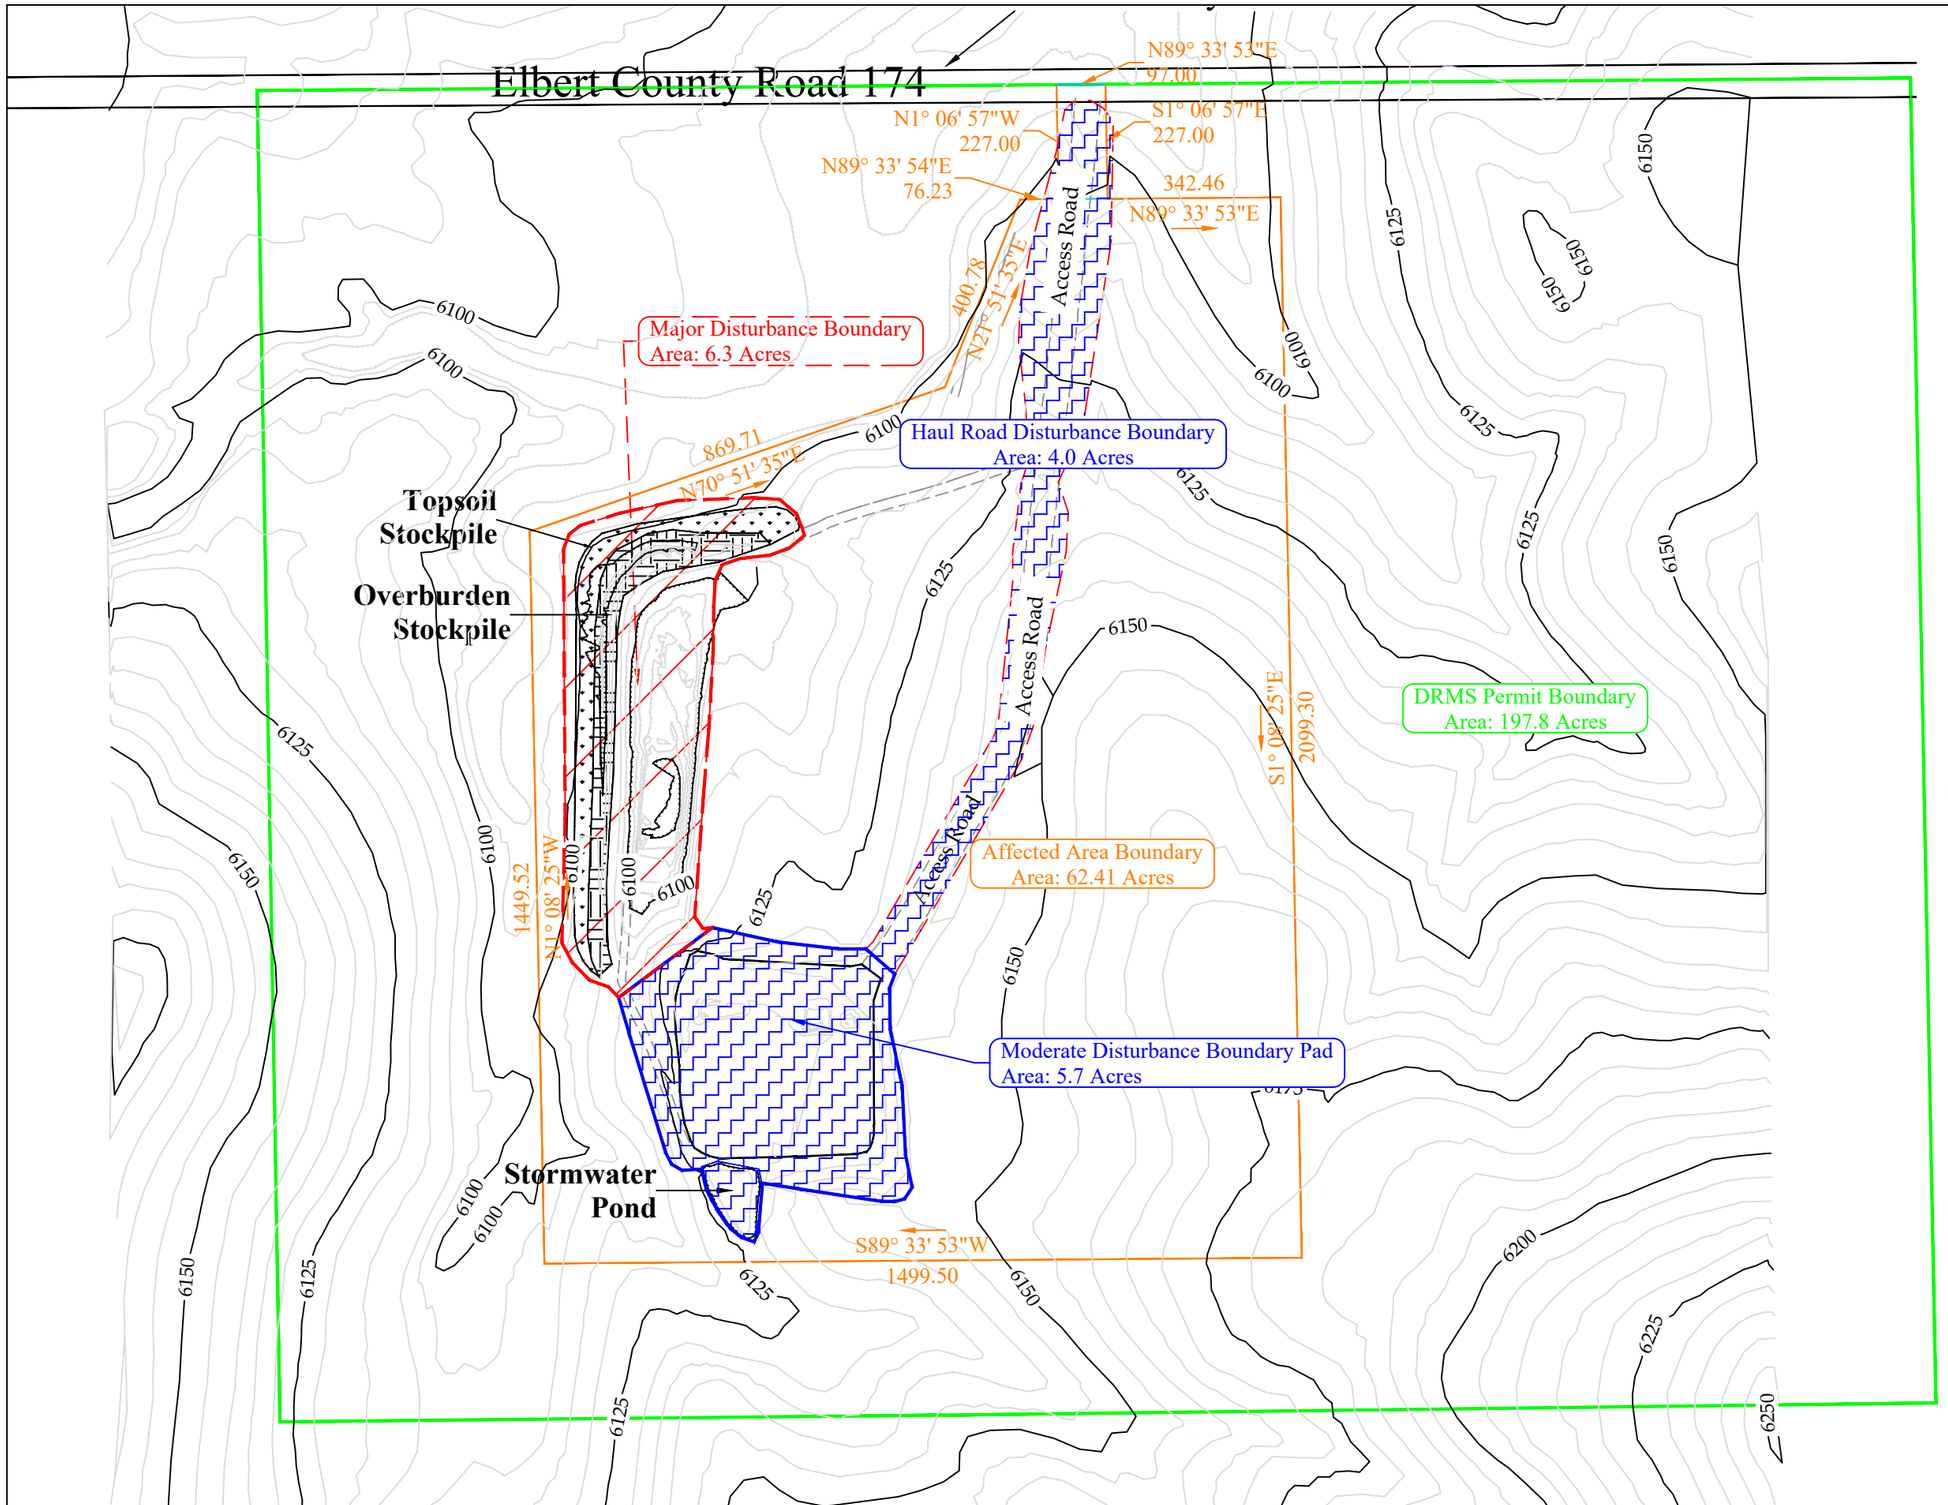

DRMS Permit Boundary

DRMS Affected Area Boundary

Mine Road

Major Disturbance Boundary

Moderate Disturbance Boundary

CONFIDENTIAL

THIS DRAWING IS THE PROPERTY OF GENERAL SHALE BRICK, INC. AND SHALL NOT BE COPIED OR REPRODUCED IN WHOLE OR IN PART OR DISCLOSED TO ANYONE NOT AUTHORIZED IN WRITING BY THE WRITTEN CONSENT OF GENERAL SHALE BRICK INC.

DRAWING FILE NAME

Navajo 2022A.dwg

General Shale Brick, Inc.

1845 W. Dartmouth Ave
Denver, Colorado 80110
Phone (303) 783-3000

DRAWING TITLE

Navajo Mine

2021–2022 DRMS Annual Report Site Map

CONTOUR INTERVAL: 5'	DRAWING NUMBER: –	REVISION:	A SHT. 1 OF 1
	DRAWN BY: Jason E. Mathews	DATE:	May 2, 2022
	APPROVAL BY:	SCALE:	1" = 300'