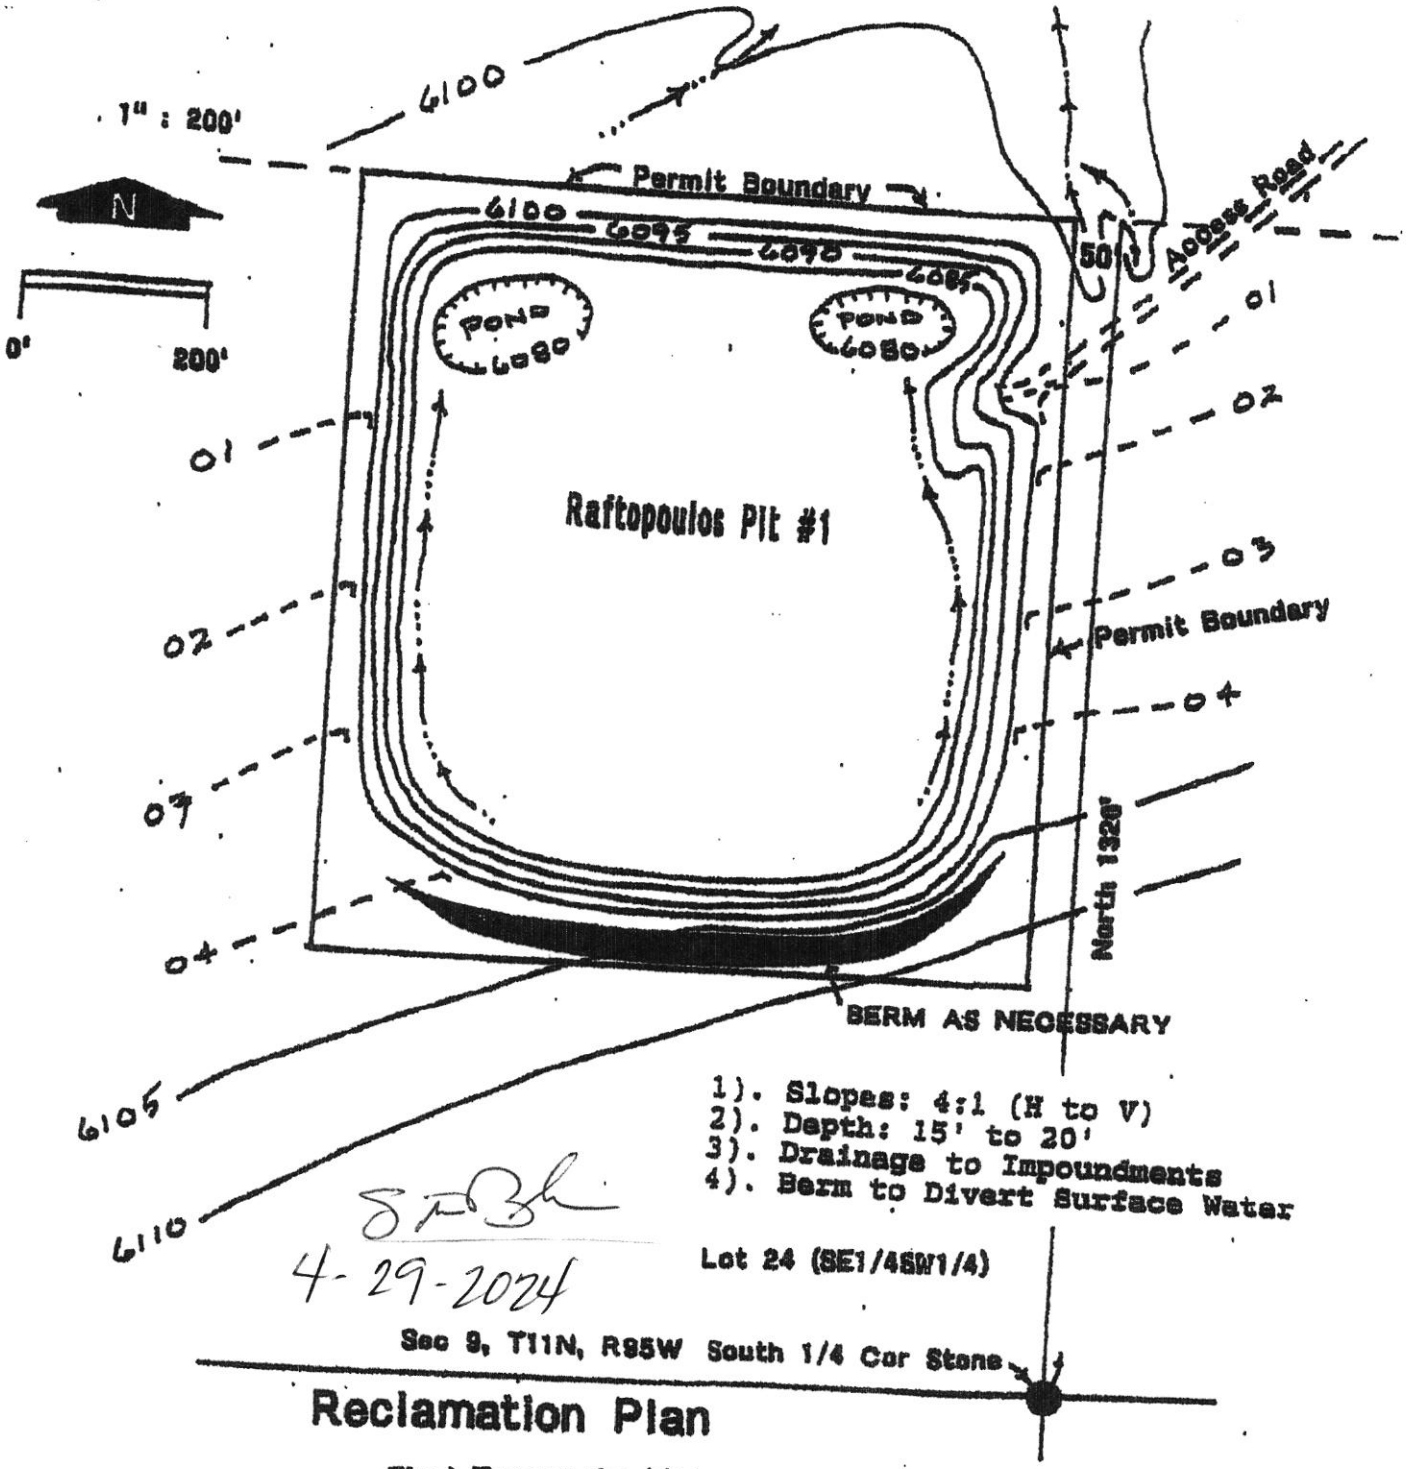

4-29-2024

Reclamation Plan

Final Topography Map

EXHIBIT F
RAFTOPOULOS PIT #1
RECLAMATION PLAN MAP
Prepared by:
Marvin Moore
11/23/97

EXHIBIT F