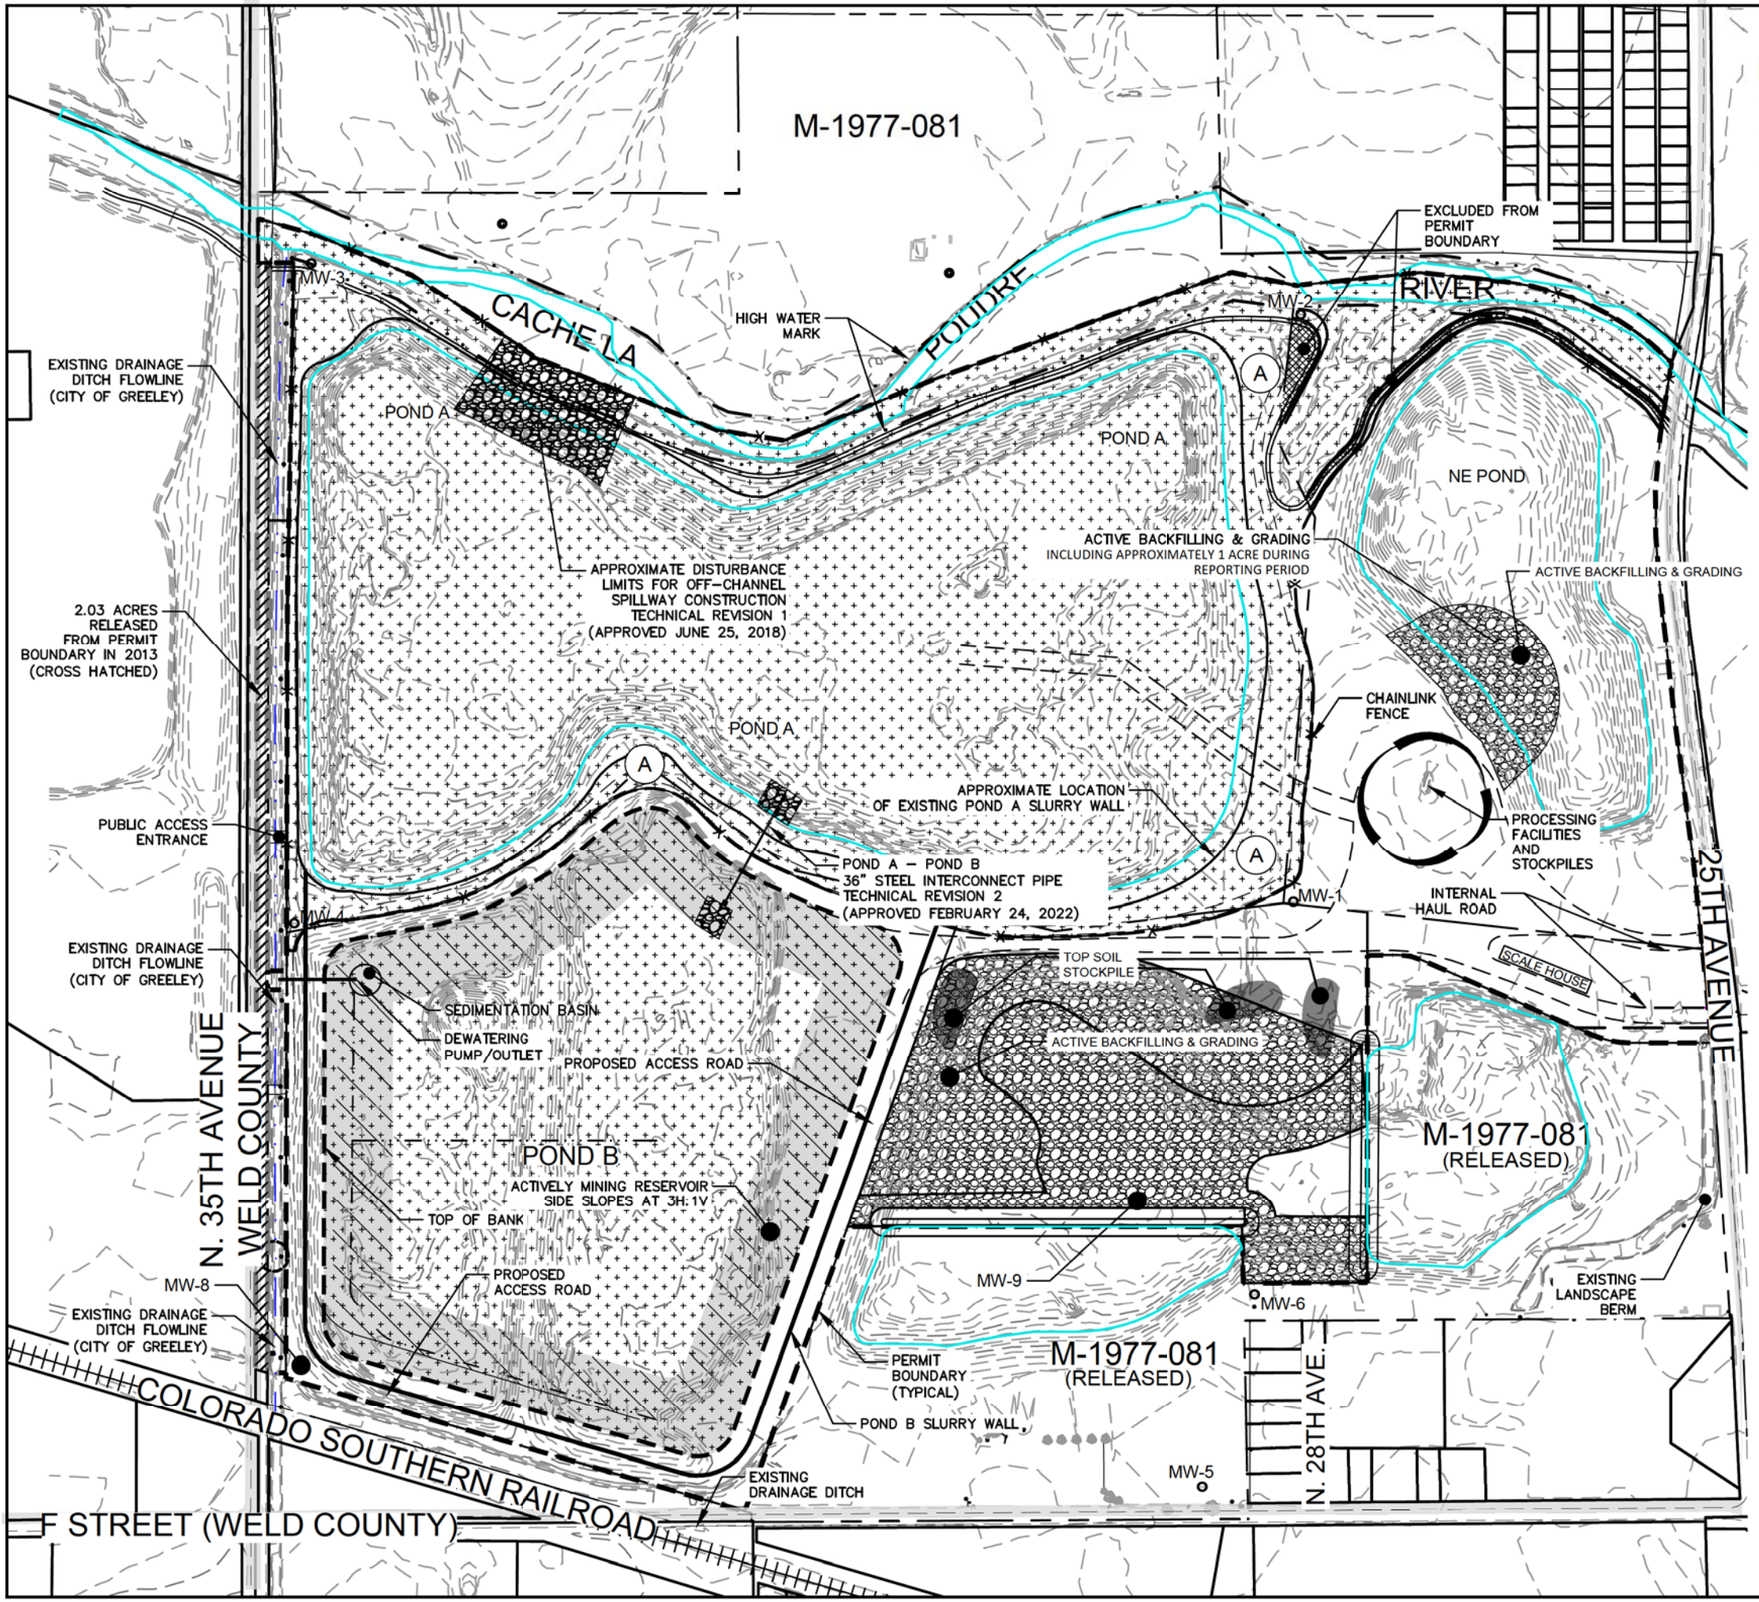

LEGEND:

- Existing Fence
- Existing Slurry Wall
- Existing Edge of Water
- Proposed Amendment/Affected Land Boundary
- Reclaimed Area, but not released from Permit
- Slope Grading
- Active Backfilling
- Active Mining
- Existing Monitoring Well
- (A) Weed control for all species with mowing as needed.

Blue Earth Solutions, LLC
P.O. Box 2427
Fort Collins, Colorado 80522
blue earth solutions
WILLIAM SCHENDERLEIN

M-2002-020
2024 ANNUAL REPORT MAP

REGULAR 112 RECLAMATION PERMIT
CITY OF GREELEY
25th AVENUE SITE
GREELEY, COLORADO

1

SCALE: 1" = 400'
DATE: May 2024

DRAWING FILENAME: F:\237-019_Greeley\25th Avenue Pit\Dwg\Annual Maps\2023 25th Ave Pit Annual Map.dwg LAYOUT NAME: 11x17 DATE: May 12, 2023 – 12:58pm CAD OPERATOR: sarah
LIST OF XREFS: [237-019_xTopo] [237-019_xExst] [237-019_xPrel]