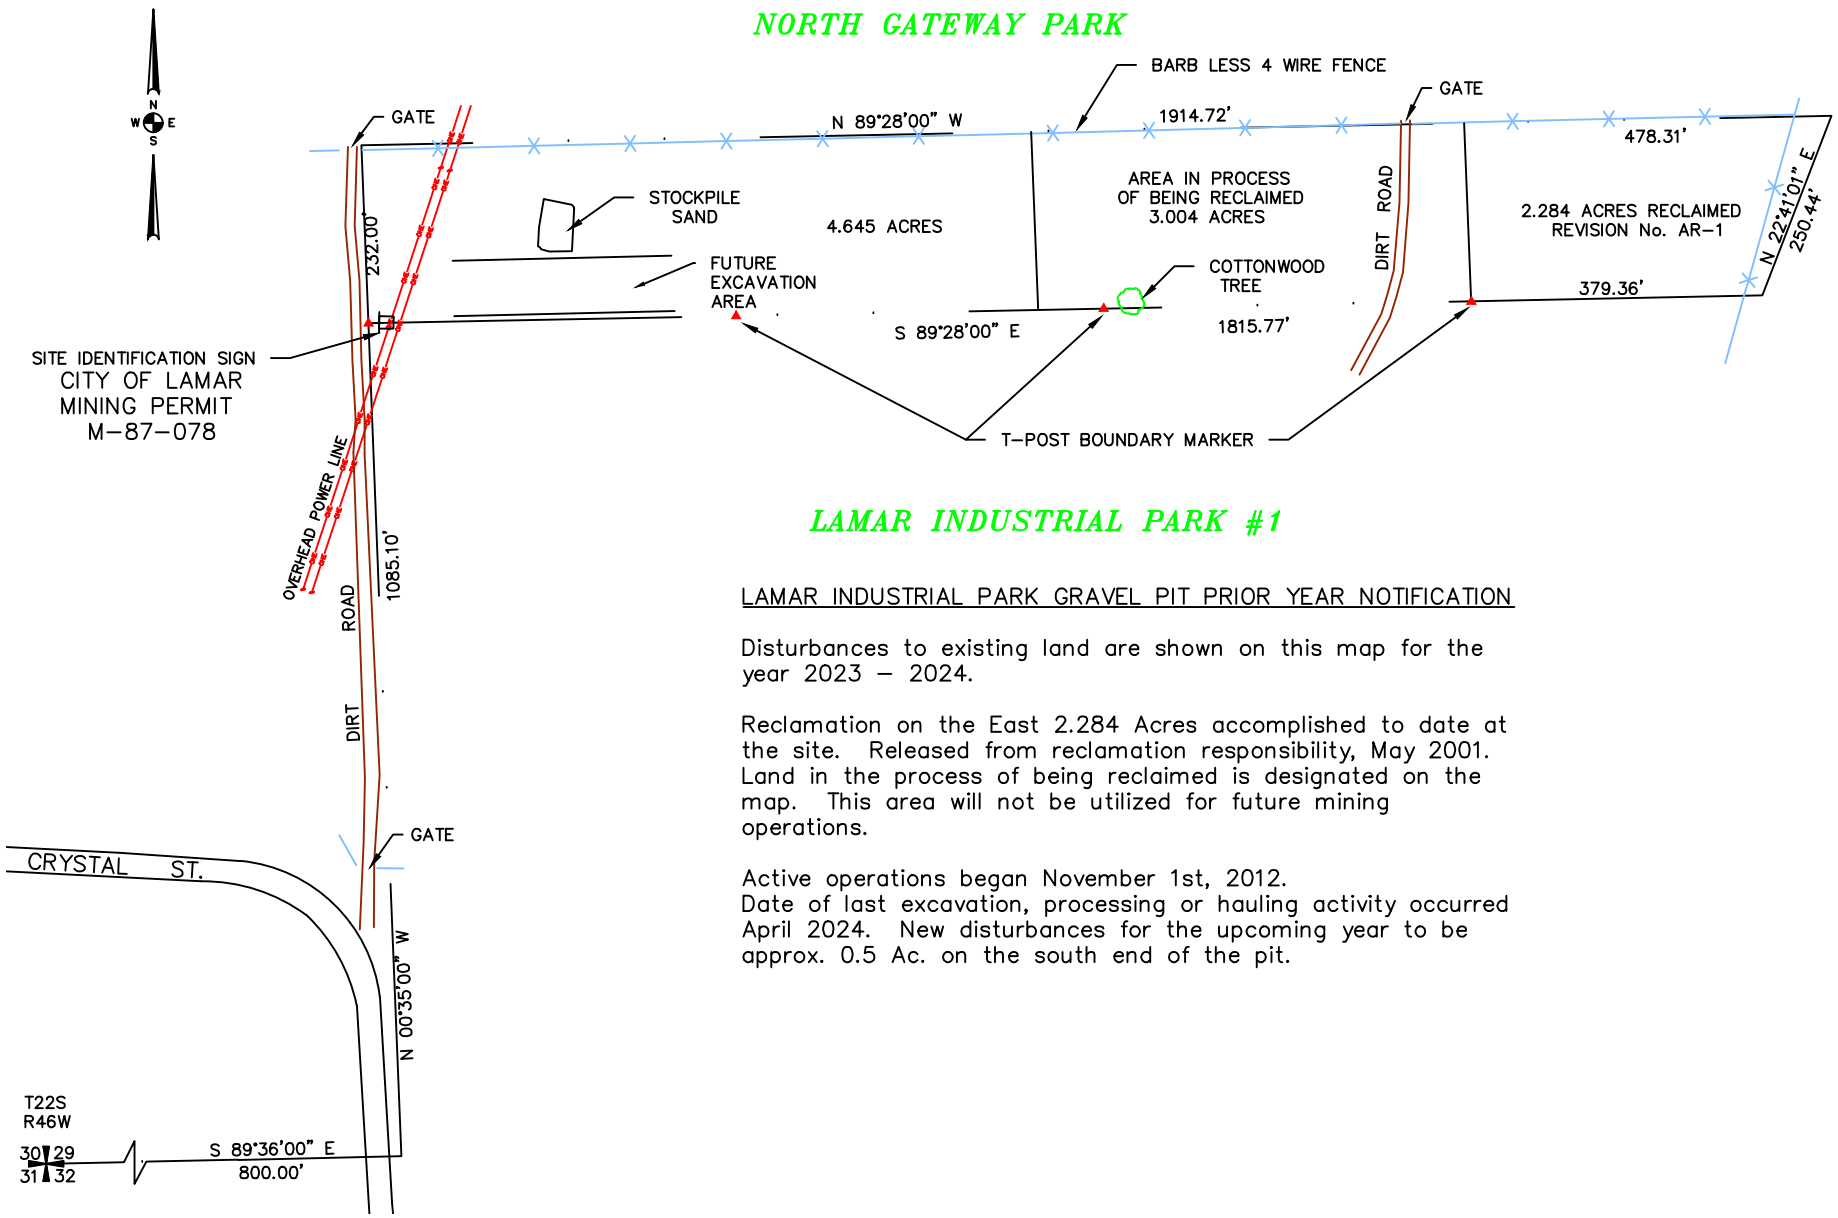

LAMAR INDUSTRIAL PARK GRAVEL PIT PRIOR YEAR NOTIFICATION

Disturbances to existing land are shown on this map for the year 2023 – 2024.

Reclamation on the East 2.284 Acres accomplished to date at the site. Released from reclamation responsibility, May 2001. Land in the process of being reclaimed is designated on the map. This area will not be utilized for future mining operations.

Active operations began November 1st, 2012.
Date of last excavation, processing or hauling activity occurred April 2024. New disturbances for the upcoming year to be approx. 0.5 Ac. on the south end of the pit.

REVISED 6-04-2024

CITY OF LAMAR COLORADO	Project: *LIP GRAVEL PIT PERMIT #M1987-078*	Date: 6-15-2021	Sheet # 1
		Drawn By: msm	Scale: 1"= 250'

H:\DRAWING FILES\Gravel Pits\Gravel Pit LIP\LIP Permit M-1987-078.dwg