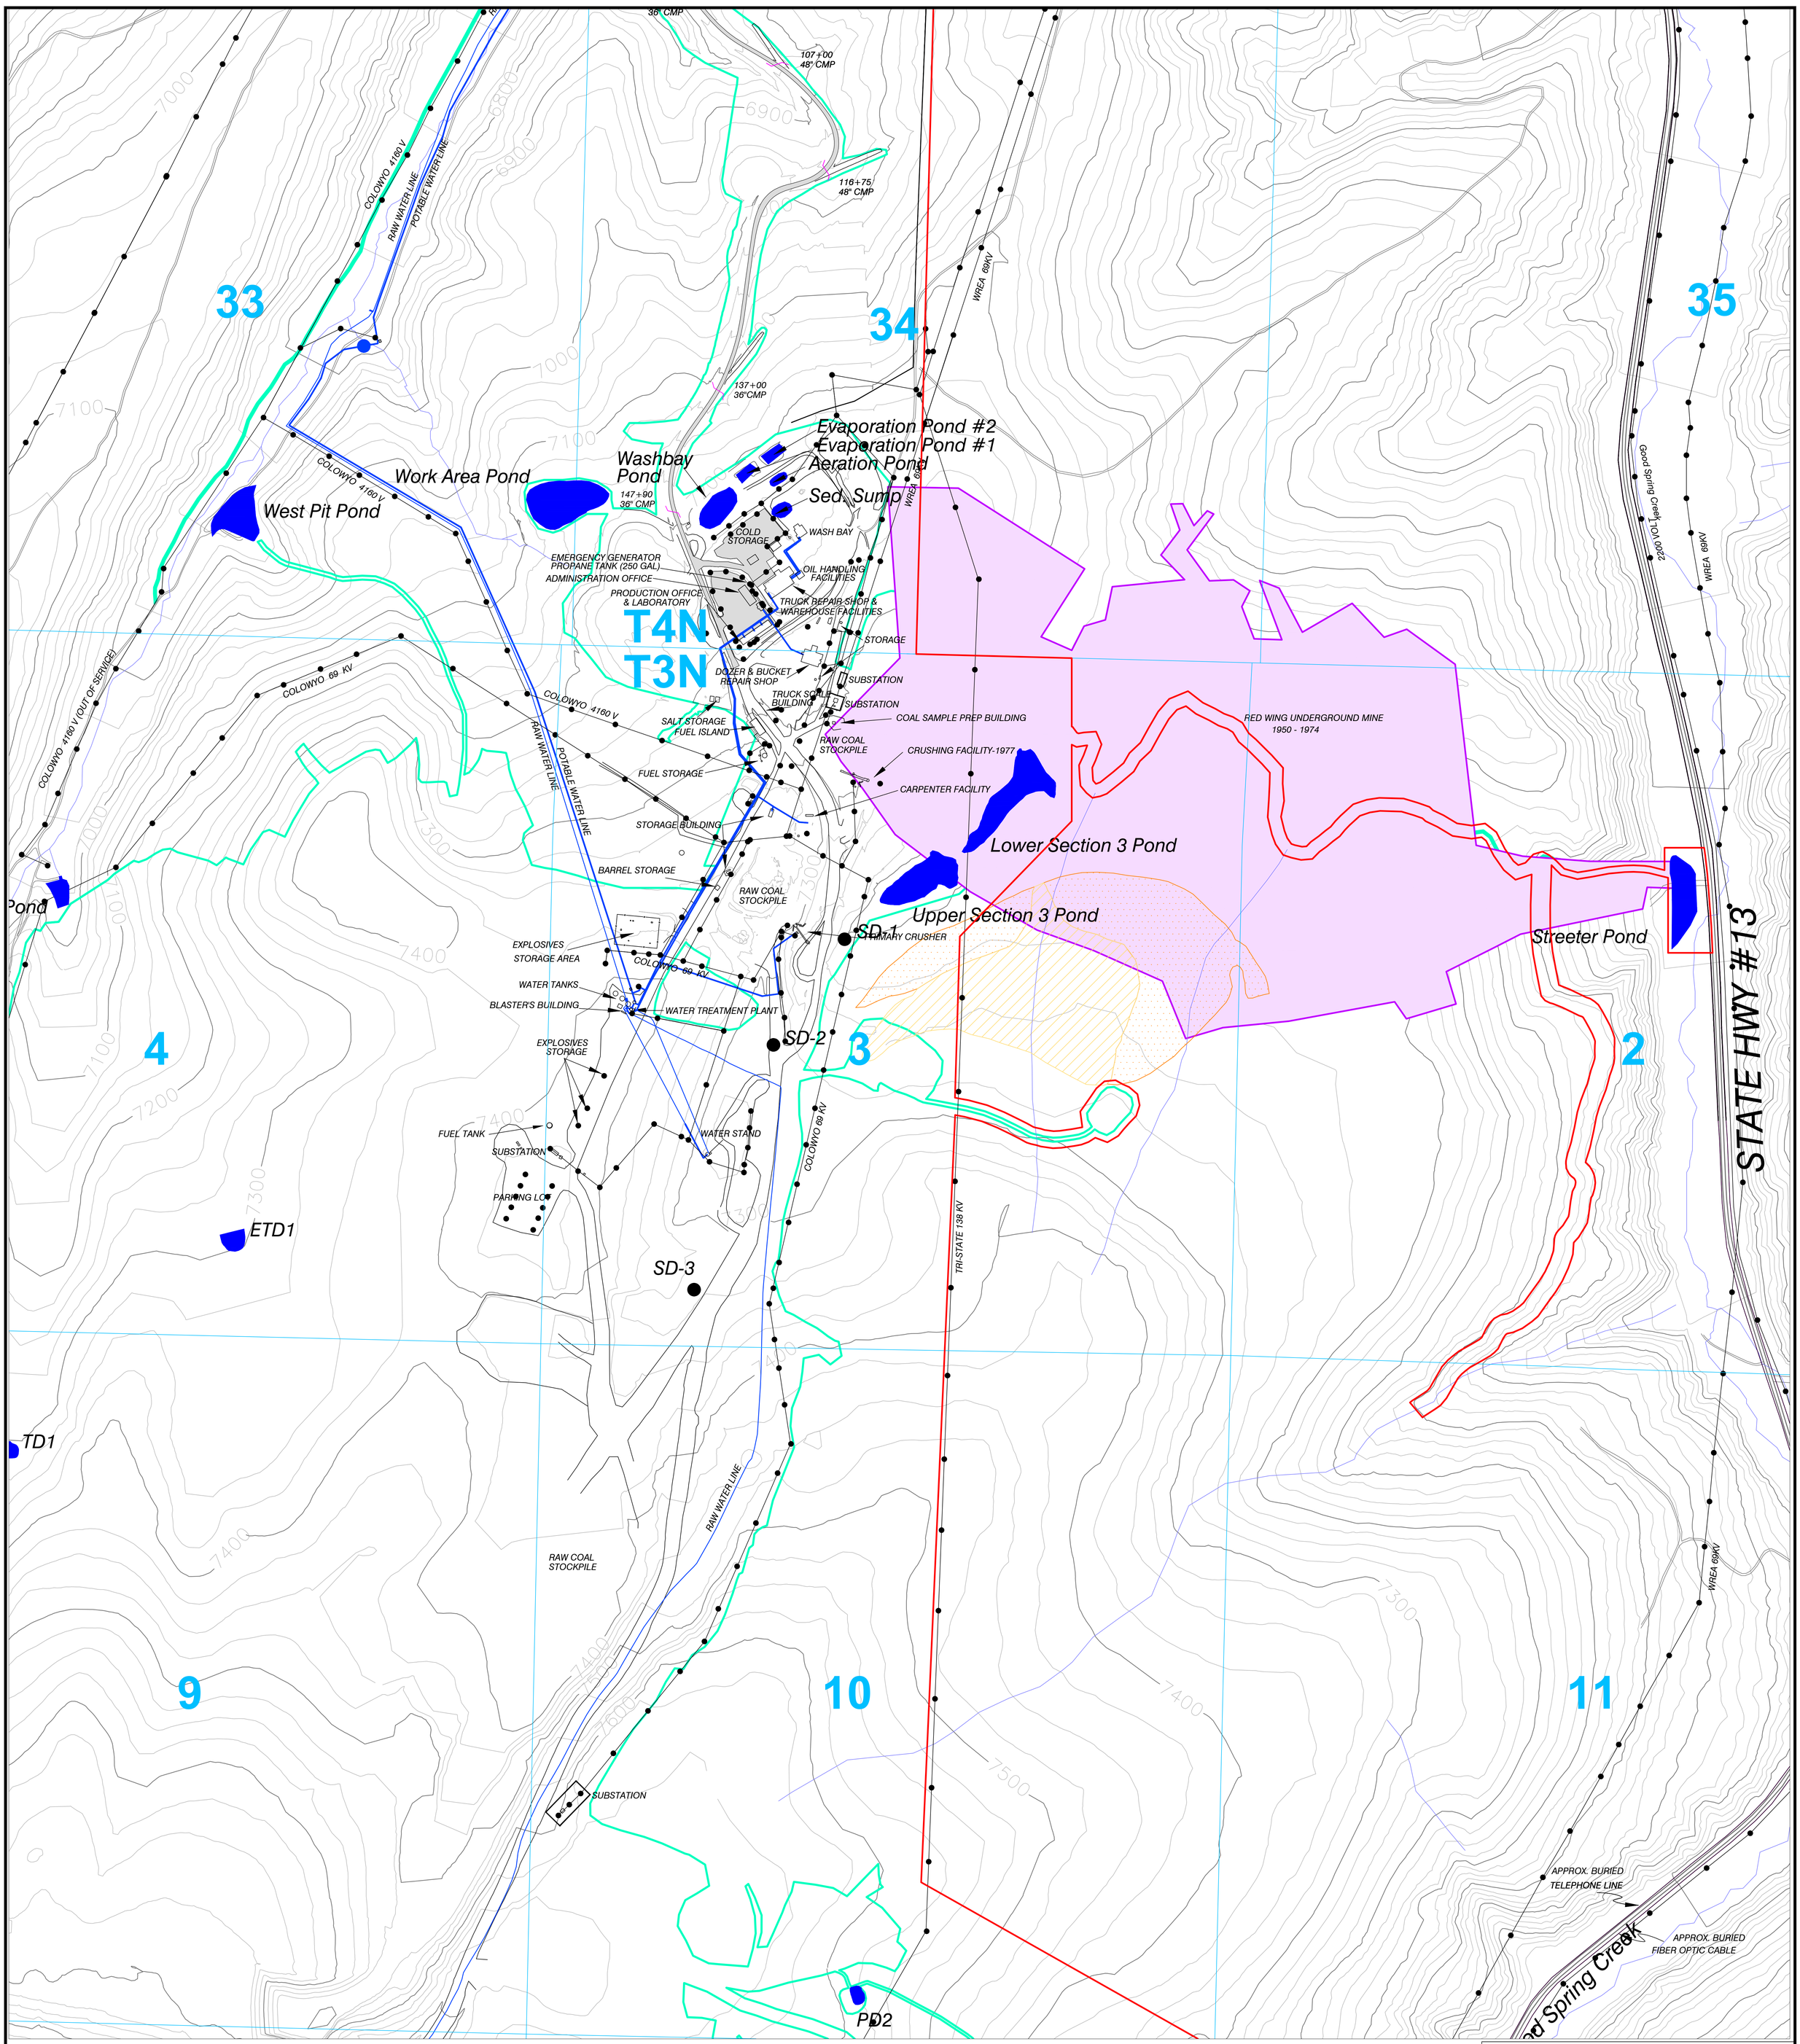

LEGEND

- Permit Boundary
- Buildings
- Power Line
- Water Line
- Telephone Line or Optical Cable
- Corrugated Culvert (CMP)
- Sediment Pond or Stock Pond
- Area Mined Prior To August 3, 1977
- Area Mined After August 3, 1977 and Prior To May 3,1978
- Red Wing Underground Mine

N W E S

400' 0 400' 800'

CONTOUR INTERVAL 25 FT.
Topo Date June 2020

Coordinates in NAD 27 Colorado North Zone, US Foot

ENGINEERS CERTIFICATION

I, LEE E. SAMPSON, hereby certify that this map has been reviewed by me and is true and correct to the best of my knowledge and information, relying on information supplied by experts employed by Colowyo Coal Company or qualified consultants working for Colowyo Coal Company, and that I am a Professional Engineer licensed in Colorado as required by the provisions of C.R.S. 12-25-101 through C.R.S. 12-25-119. IN WITNESS WHEREOF, I have hereunder set my hand and affixed my seal.

COLORADO LICENSED LEE E. SAMPSON 47031 6/24/24 PROFESSIONAL ENGINEER

EXISTING STRUCTURES
North Area

Colowyo Coal Company
5731 State Highway 13
Meeker, Colorado 81641

SCALE: 1" = 400'
DATE: 8/6/97
DRWG. BY: RWF
APPROVED BY: C.C.S.

DRWG NO. MAP 22

No.	REVISION	DATE	BY	CHK
TR-135	Revised Permit Boundary	12/20/19	TONY	AA
TR-141	Revised Permit Boundary & Update Topography	8/13/20	TONY	AA
TR-155	Revised Permit Boundary, Topography, Ponds, and Disturbance Boundary	8/15/22	TONY	LES
MR-249	Added Emergency Generator & 250 Gal Propane Tank	7/11/23	TONY	LES
MR-255	Updated Disturbance Boundary for Light Use Road	6/24/24	TONY	LES