# EXHIBIT F

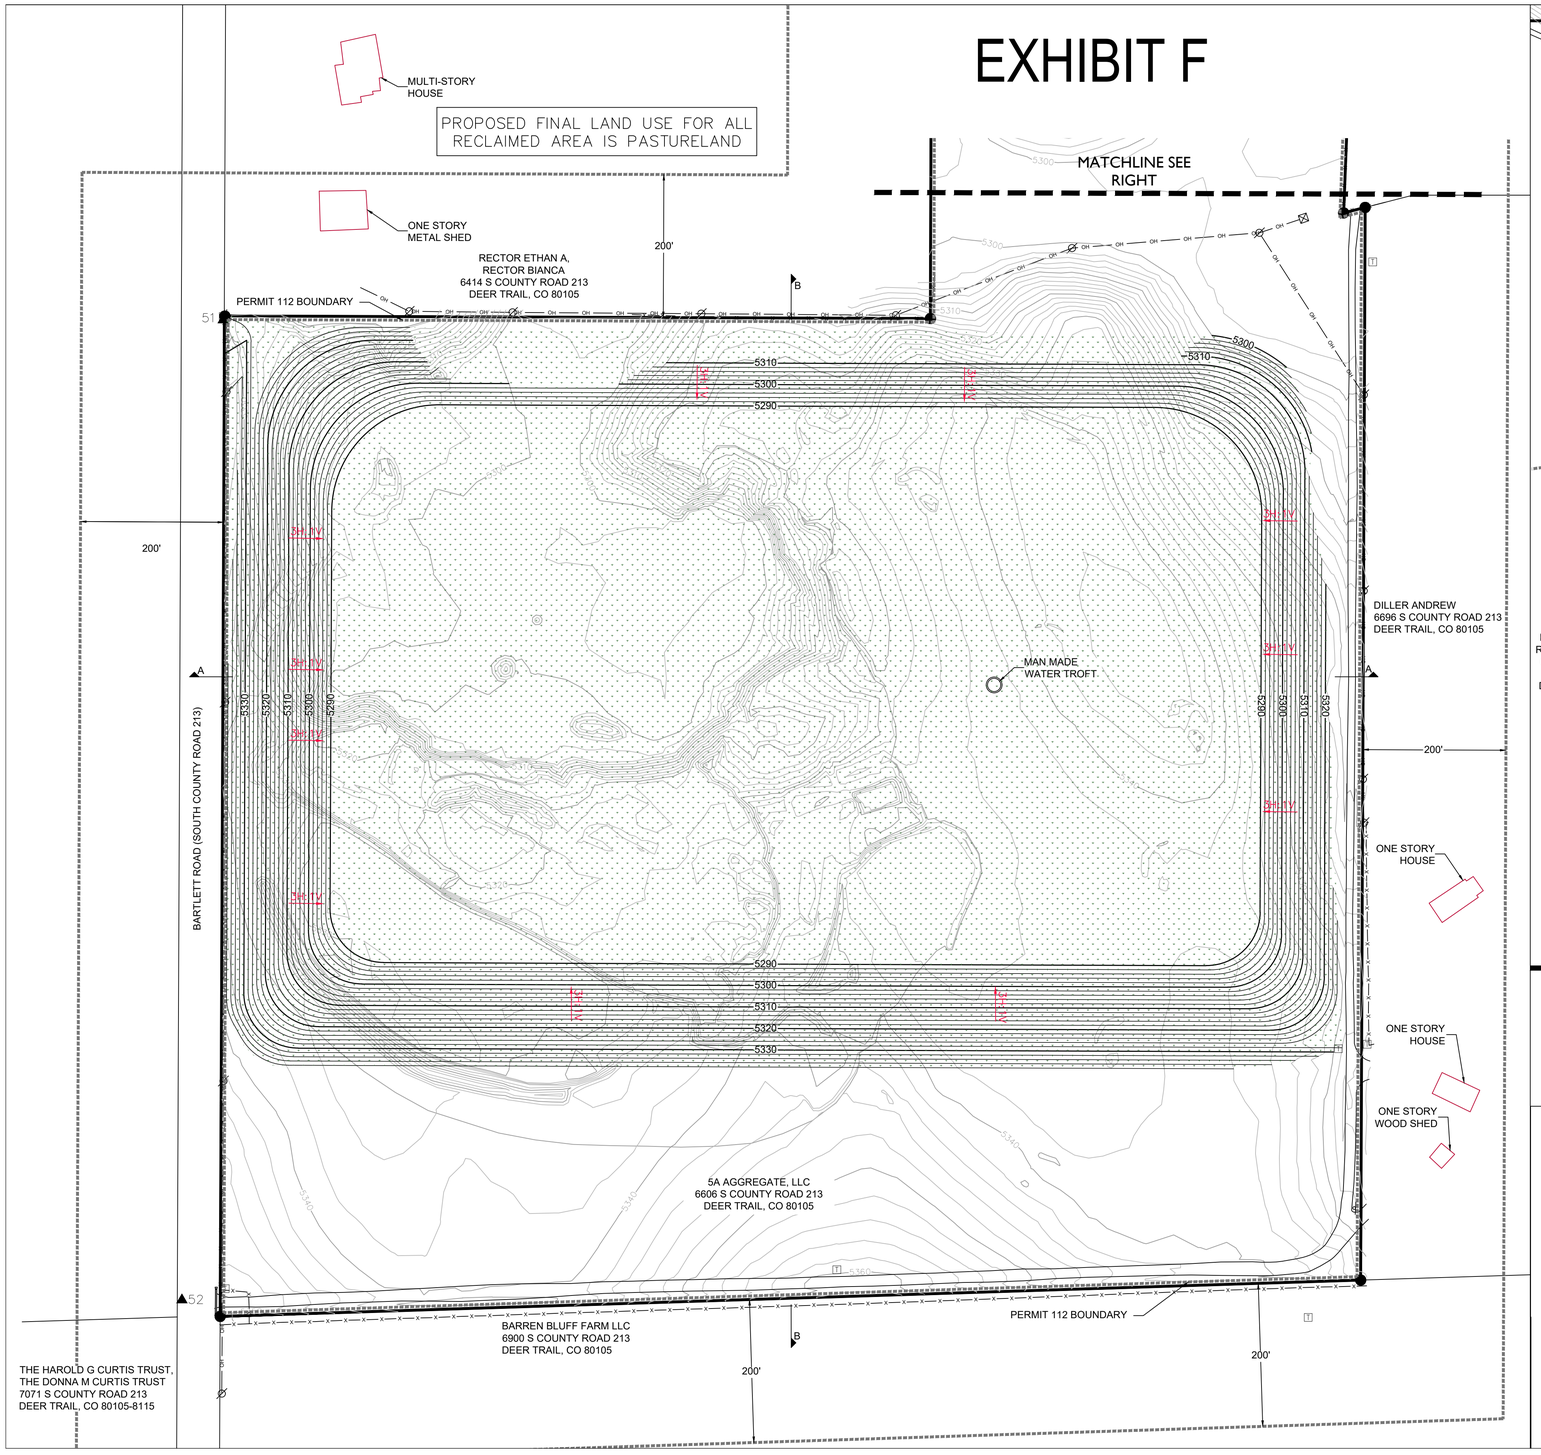


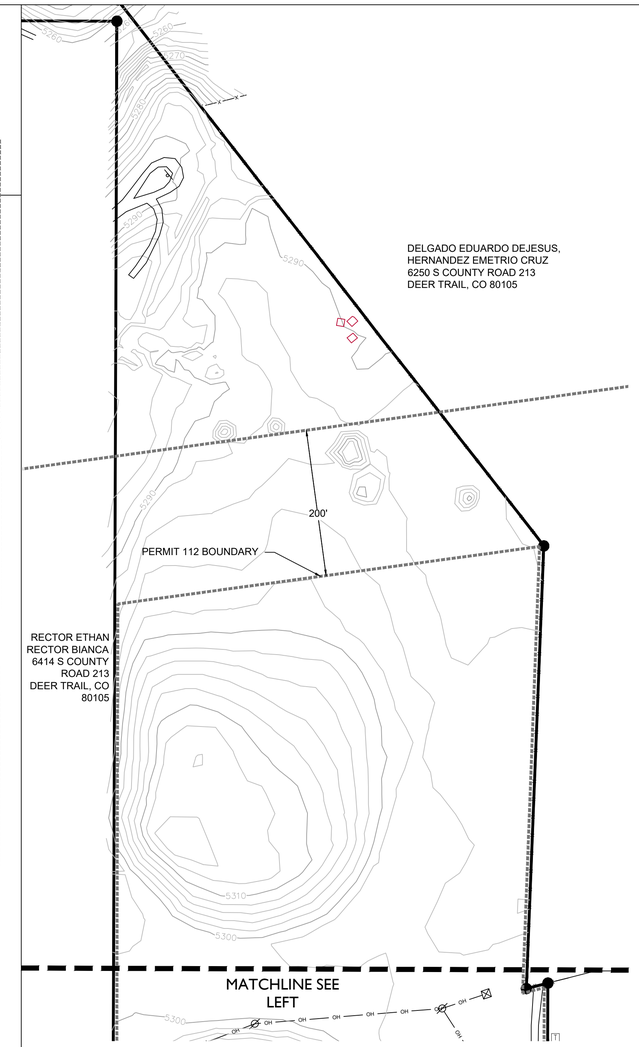


LEGEND (EXISTING)

- PROPERTY BOUNDARY
- ADJOINER PROPERTY LINES
- EASEMENT
- 2' CONTOUR
- 10' CONTOUR
- UNPAVED ROAD
- BENCHMARK/CONTROL POINT
- SIGN
- OVERHEAD ELECTRIC UTILITY LINE
- UTILITY POLE
- ELECTRICAL TRANSFORMER
- COMMUNICATION BOX
- FENCE
- STORM CULVERT
- PERMIT BOUNDARY

LEGEND (PROPOSED)

- 2' CONTOUR
- 10' CONTOUR
- CUT / FILL SLOPE
- SEEDING

811 Know what's **below.** **Call** before you dig.

N

0' 100' 200'

| DATE | REVISION | BY |
|---|---|---|
| | | |

DEER TRAIL GRAVEL PIT
6606 S COUNTY ROAD 213
DEER TRAIL, COLORADO
ARAPAHOE COUNTY

PURRINGTON CIVIL
ENGINEERING YOUR VISION
1299 WASHINGTON AVENUE, SUITE 280
GOLDEN, CO 80401

EXHIBIT F

SCALE: AS NOTED

F